

SCHEDULE OF INTERIOR FINISHES

SPACE NAME	NO.	FLOOR	BASE	COVE	WAINSCOT	WALL ABOVE	CEILING	BEAMS	WINDOWS	SPECIAL REQUIREMENTS AND REMARKS
PORCH	1-1	E.C.O.	TY	FT.	FT.	7'-2"	WT. GP.	HU. PR. AR.	LS	E.C.O. RAMP RETAINED - L.S. TRANSOM
WAITING RM & CORRIDOR	1-2	TZ.	TY	FT.	FT.	7'-2"	WT. GP.	HU. PR. AR.	LS	
EMPLOYEE COATS	1-3	"	"	"	"	7'-2"	WT. GP.	HU. PR. AR.	LS	
MEN VISITORS TOILET	1-4	GT.	"	"	"	7'-2"	WT. GP.	HU. PR. AR.	LS	
WOMEN	1-5	"	"	"	"	7'-2"	WT. GP.	HU. PR. AR.	LS	
DOCTOR	1-6	TZ.	TY	FT.	FT.	7'-2"	WT. GP.	HU. PR. AR.	LS	
DOCTORS TOILET	1-7	GT.	"	"	"	7'-2"	WT. GP.	HU. PR. AR.	LS	
PASSAGE A & B	1-8	TZ.	TY	FT.	FT.	7'-2"	WT. GP.	HU. PR. AR.	LS	
NURSE OFFICE	1-9	"	"	"	"	7'-2"	WT. GP.	HU. PR. AR.	LS	
SERVICE RM	1-10	"	"	"	"	7'-2"	WT. GP.	HU. PR. AR.	LS	
SUPERVISOR OFFICE	1-11	"	"	"	"	7'-2"	WT. GP.	HU. PR. AR.	LS	
VISITORS	1-12	"	"	"	"	7'-2"	WT. GP.	HU. PR. AR.	LS	
STAIR NO. 1 & 2	1A & 1B	CC.	ST. FT.	"	"	"	"	"	"	
PATIENTS TOILET	1-13	GT.	TY	FT.	FT.	7'-2"	WT. GP.	HU. PR. AR.	LS	
JANITOR	1-14	"	"	"	"	7'-2"	WT. GP.	HU. PR. AR.	LS	
ATTENDANTS TOILET	1-15	"	"	"	"	7'-2"	WT. GP.	HU. PR. AR.	LS	
ATTENDANTS STATION	1-16	TZ.	TY	FT.	FT.	7'-2"	WT. GP.	HU. PR. AR.	LS	
CLOTHING	1-17	"	"	"	"	7'-2"	WT. GP.	HU. PR. AR.	LS	
VESTIBULE	1-18	E.C.O.	"	"	"	7'-2"	WT. GP.	HU. PR. AR.	LS	
DAY ROOM	1-19	TZ.	TY	FT.	FT.	7'-2"	WT. GP.	HU. PR. AR.	LS	
CLOSET 3 & 4	1-20	"	"	"	"	7'-2"	WT. GP.	HU. PR. AR.	LS	
SIDE PORCH 1 & 2	1-21	"	"	"	"	7'-2"	WT. GP.	HU. PR. AR.	LS	

DOOR SCHEDULE


NO.	TYPE	MATL.	SIZE	THICK.	TRIM	BUCK	SADDLE WEATHERSTRG	SPECIAL REQUIREMENTS AND REMARKS
101	E3	H.M.O.T.	4'-0" X 7'-4"	1 3/4"	ST. SMOR	ST. SMER	ST. CRER	BZ RA BZ SB CW SR BUCK & CB.
110	E2	"	3'-0" X 7'-6"	"	"	"	"	"
119	E1	"	3'-0" X 7'-0"	"	"	"	"	"
123	E4	"	4'-0" X 7'-0"	"	"	"	"	"
128	E2	"	3'-0" X 7'-6"	"	"	"	"	"
133	E4	"	4'-0" X 7'-0"	"	"	"	"	"
118	E1	"	3'-0" X 7'-0"	"	"	"	"	"
151	C	H.M.E.R.	3'-0" X 7'-6"	1 3/4"	ST. SMER	ST. CRER	"	BLDG C-5 ONLY WINDOW C-1
152	A	"	3'-0" X 7'-0"	"	IT. FL. EP	ST. CRER	"	SR BUCK & CB ONLY IN BLDG C-1
153	A	"	3'-0" X 7'-0"	"	"	"	"	"
154	A	"	3'-0" X 7'-0"	"	"	"	"	"
155	B	"	3'-0" X 7'-0"	"	"	"	"	"
156	A	"	2'-6" X 7'-0"	"	"	"	"	"
157	A	"	2'-6" X 7'-0"	"	"	"	"	"
158	B	"	2'-6" X 7'-0"	"	"	"	"	"
159	A	"	3'-0" X 7'-0"	"	"	"	"	"
160	A	"	3'-0" X 7'-0"	"	"	"	"	"
161	E2	"	3'-0" X 7'-6"	"	ST. SMER	ST. CRER	"	"
162	A	"	2'-6" X 7'-0"	"	IT. FL. EP	ST. CRER	"	"
163	B	"	2'-6" X 7'-0"	"	"	"	"	"
164	B	"	2'-6" X 7'-0"	"	"	"	"	"
165	C	"	3'-0" X 7'-0"	"	"	"	"	"
166	C	"	4'-0" X 7'-0"	"	"	"	"	"
167	C	"	4'-0" X 7'-0"	"	"	"	"	"
168	G	"	2'-0" X 6'-6"	"	"	"	"	"
169	G	"	3'-0" X 7'-0"	"	"	"	"	"
170	B	"	3'-0" X 7'-0"	"	"	"	"	"
171	B	"	2'-6" X 7'-0"	"	"	"	"	"
172	F	"	2'-10" X 7'-0"	"	"	"	"	"
173	A	"	3'-0" X 7'-0"	"	"	"	"	"
174	G	"	2'-0" X 6'-6"	"	"	"	"	"
175	C	"	4'-0" X 7'-0"	"	"	"	"	"
176	SP	"	3'-0" X 4'-6"	"	"	"	"	"

WINDOW SCHEDULE (INTERIOR FINISH SHOWN ON INTERIOR SCHEDULE)

NO.	TYPE	MATL.	ENT. FIN.	FRAME AND SASH	SCREENS GUARDS	SPECIAL REQUIREMENTS AND REMARKS
102	RDH	WO	OP	N	"	"
103	E	"	"	"	"	"
104	E	"	"	"	"	"
105	E	"	"	"	"	"
106	E	"	"	"	"	"
107	E	"	"	"	"	"
108	E	"	"	"	"	"
109	E	"	"	"	"	"
111	E	"	"	"	"	"
112	E	"	"	"	"	"
113	E	"	"	"	"	"
114	E	"	"	"	"	"
115	E	"	"	"	"	"
116	E	"	"	"	"	"
117	E	"	"	"	"	"
118	RDH	"	"	"	"	"
119	A	"	"	"	"	"
120	E	"	"	"	"	"
121	E	"	"	"	"	"
122	E	"	"	"	"	"
124	E	"	"	"	"	"
125	E	"	"	"	"	"
126	E	"	"	"	"	"
127	E	"	"	"	"	"
129	E	"	"	"	"	"
130	E	"	"	"	"	"
131	E	"	"	"	"	"
132	E	"	"	"	"	"
134	E	"	"	"	"	"
135	E	"	"	"	"	"
136	E	"	"	"	"	"
137	RDH	"	"	"	"	"

10-520-6
STATE ART
COMMISSION
MAR - 4 1954
RECEIVED

STATE ART
COMMISSION
MAR - 4 1954
RECEIVED



FIRST FLOOR PLAN
(TYPICAL FOR BLDG. C-1 & C-5)

APPROVED
Commonwealth of Pennsylvania
DEPARTMENT OF WELFARE

Architect: *John S. Jine* Date: 3-4-54
Secretary: _____



APPROVED Comm. of Penna. Dept. of Labor and Industry Building Division 3-2-54 Phila. S.T. 605 Approved by: <i>Robert J. [Signature]</i> Checked by: <i>[Signature]</i>	REVISOR AS BUILT CORRECTION 3-1-54 AS BUILT ADDITION 3-1-54 AS BUILT DELETION 3-1-54	THE GENERAL STATE AUTHORITY APPROVED EXECUTIVE DIRECTOR APPROVED DIRECTING ENGINEER APPROVED ARCHITECT APPROVED DEPT. OF WELFARE APPROVED DEPT. OF PROPERTY & SUPPORTS ACCEPTED CONTRACTOR ACCEPTED CONTRACTOR ACCEPTED CONTRACTOR	PROJECT NO. G.S.A. 510-11 PHILADELPHIA STATE HOSPITAL PHILADELPHIA, PHILADELPHIA COUNTY, PENNSYLVANIA REMODEL FEMALE BUILDINGS C1 AND C5 FIRST FLOOR PLAN JOHN LANE EVANS 12 SOUTH 12TH STREET REGISTERED ARCHITECT PHILADELPHIA 7, PENNA. DATE: MAR 1, 1954 SCALE: 1/8" = 1'-0" THE GENERAL STATE AUTHORITY JOHN S. JINE JOHN N. FORKOR-EXECUTIVE DIRECTOR HARRISBURG, PENNSYLVANIA CHECKED FOR G.S.A. SHEET NO. A-3
---	--	---	---

NOTE:
ALL DIMENSIONS AND EXISTING CONDITIONS
SHALL BE CHECKED AND VERIFIED BY THE
CONTRACTOR AT THE SITE.