#7911

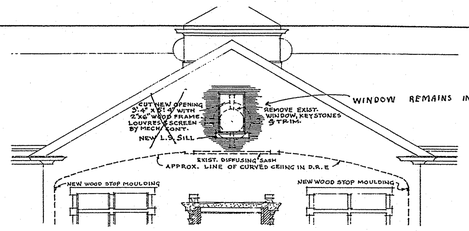

PART S.E. ELEVATION & SECTION ON LINE A-A

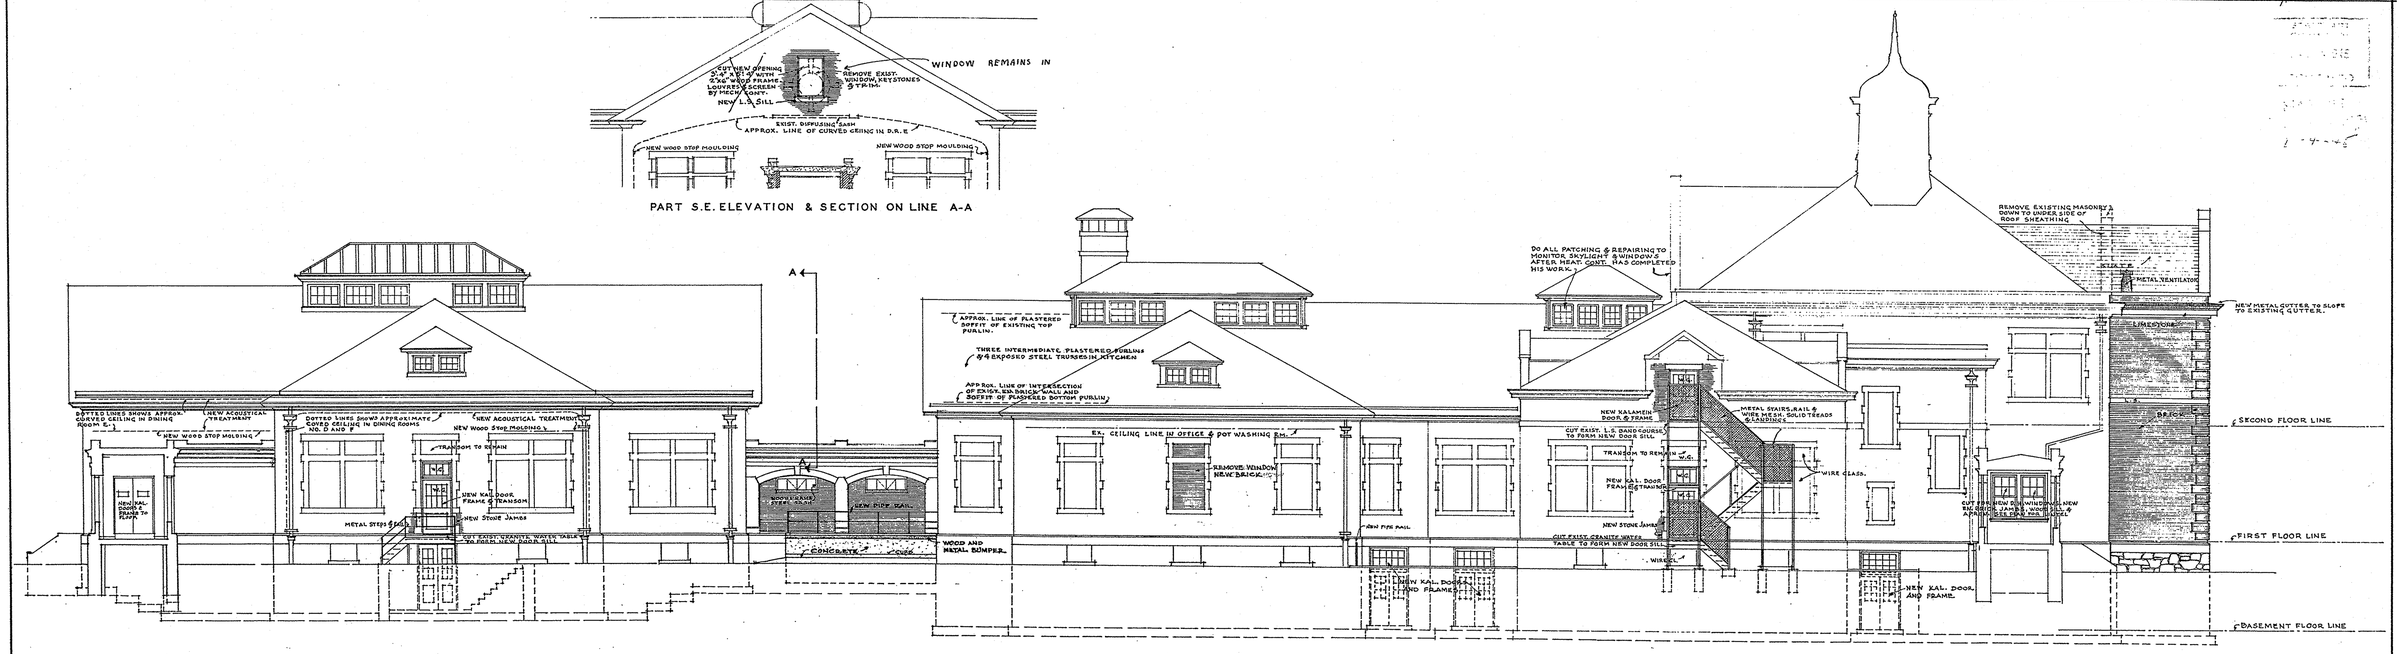

SOUTHWEST ELEVATION

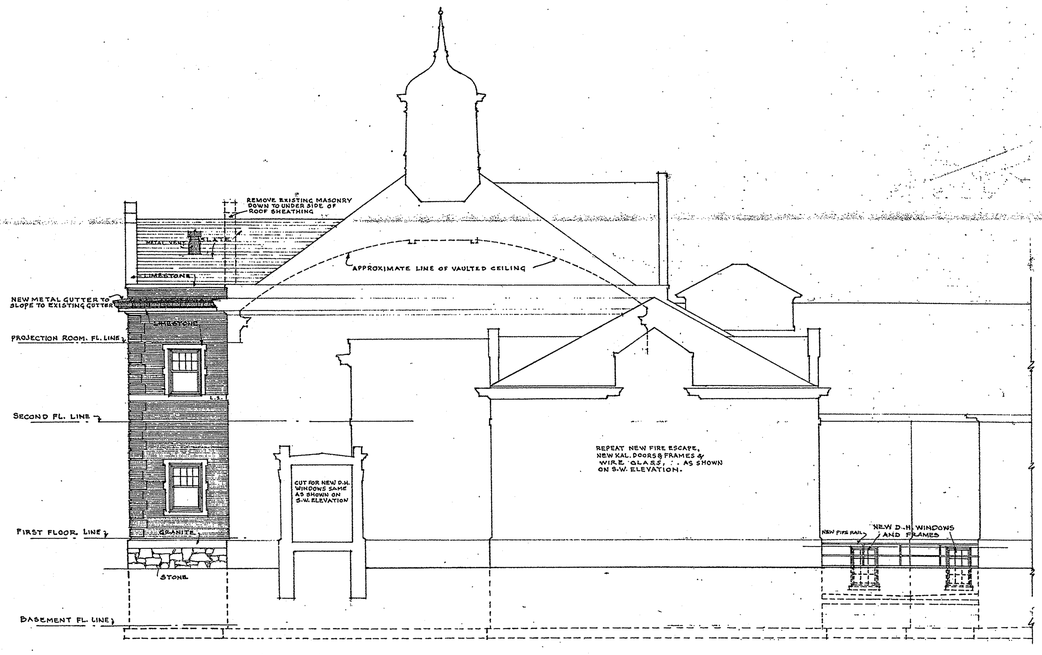

NORTHEAST ELEVATION

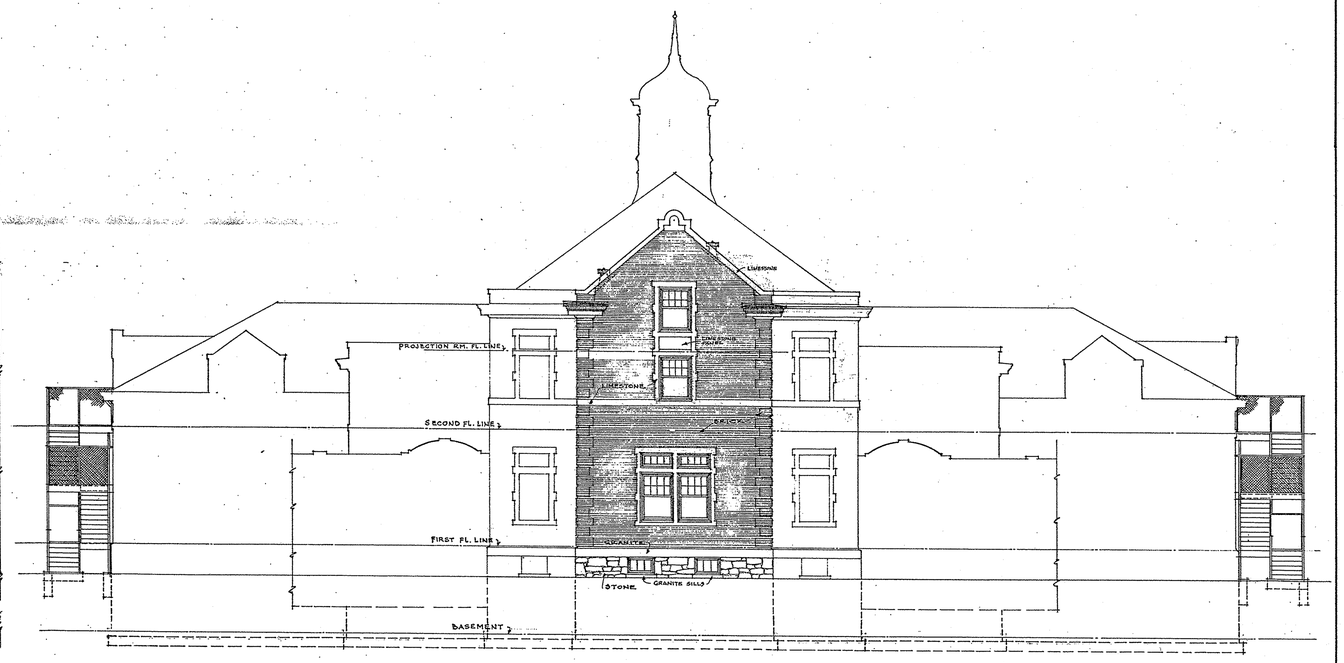

SOUTHEAST ELEVATION

NOTE:-
ALL DOORS & FRAMES MARKED "KAL" OR "KALAMEIN" SHALL BE HOLLOW METAL.

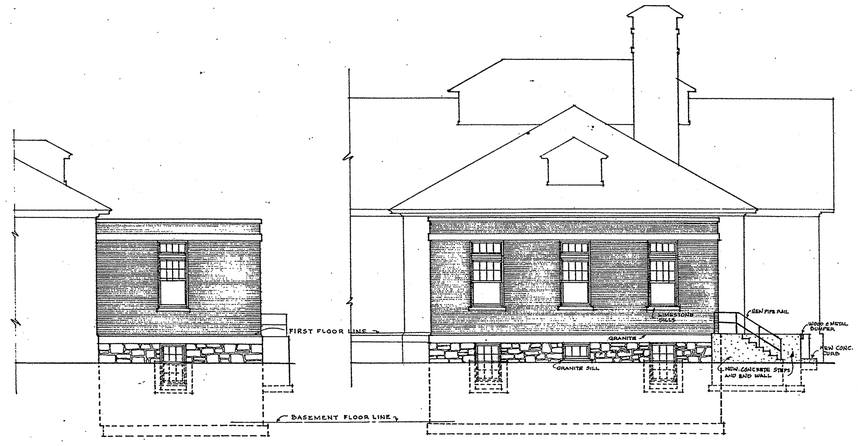

SOUTHEAST ELEVATION

NORTHEAST ELEVATION
STOREROOM ADDITION

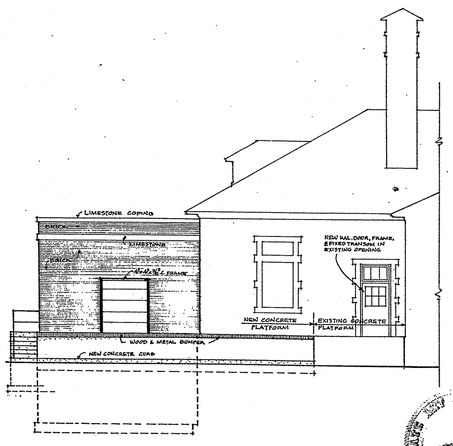

NORTHWEST ELEVATION

APPROVED
Commonwealth of Pennsylvania
Department of Labor & Industry
Bureau of Inspection
Buildings Section
Checked By H.M.S.
Approved By R. T. Ross Chief
Approval Date 10-27-44

APPROVED
Commonwealth of Pennsylvania
Department of Labor & Industry
Bureau of Inspection
Buildings Section
Checked By H.M.S.
Approved By John A. Hobart Chief
Approval Date 12-7-44

Calvin R. Hunter 7-22-47
Edwin B. Barker 7-23-47

PROJECT NO.-183

APPROVED	12/6/44 by J. Barker
	DEPUTY SECRETARY OF PROPERTY & SUPPLIES
APPROVED	
	CHIEF CONSTRUCTION ENGINEER, OF PROPERTY & SUPPLIES
APPROVED	
SUBMITTED	Geo. Keppler
	ARCHITECT
ACCEPTED	
	CONTRACTOR

REVISED	
May 22	REVISED FOR ADDITIONAL SIGNATURES & HOLLOW METAL DOORS.

ELEVATIONS

ALTERATIONS TO FEMALE REFECTORY FOR THE PHILADELPHIA STATE HOSPITAL
PHILADELPHIA PENNSYLVANIA
GEORGE W. PEPPER, JR. REGISTERED ARCHITECT
225 S. 15TH STREET PHILADELPHIA 2, PA.

DATE DEC. '44
SCALE 1/8"-1'-0"

COMMONWEALTH OF PENNA.
JAMES H. DUFF GOVERNOR
DEPT. PROPERTY & SUPPLIES
C. M. WOOLWORTH SECRETARY
HARRISBURG, PENNSYLVANIA

SHEET NO. 4