ABBREVIATIONS

A.D.	AREA DRAIN
ACC.	ACCOUSTICAL
ATTEND.	ATTENDANT
C.I.	CAST IRON
CEM.	CEMENT
CER.TILE	CERAMIC TILE
C.C.	CLOTHES CHUTE
CONC.	CONCRETE
D.W.	DUMBWAITER
D.H.	DOUBLE HUNG
EXP.CONC.	EXPOSED CONCRETE
F.D.	FLOOR DRAIN
F.E.CAB.	FIRE EXTINGUISHER CAB.
H.M.	HOLLOW METAL
JAN.	JANITOR
K.C.	KEENES CEMENT
L.S.	LIMESTONE
L.P.	LIGHT PANEL
MAS.	MASONRY
M.O.	MASONRY OPENING
M.S.	MARBLE SILL
PL.	PLASTER
W.I.	WROUGHT IRON
DWC	DRINKING WATER COOLER (BY OWNER)

DOOR SCHEDULE

DOOR NUMBER	DOOR TYPE	HARDWARE TYPE	REMARKS
1	A	9	4'-6" HIGH
2	B	5	6'-0" HIGH
3	B	7	
4	E	4	
5	B	7	
6		8	SEE DETAIL
7	B	4	
8	A	9	
9	C	6	
10	B	4	
11		3	7'-5" HIGH - SEE ELEVATION E, SHEET NO. 9
12	A	4	
13	B	5	6'-0" HIGH
14	B	4	
15	B	2	
16		1	SEE ELEVATION
17	A	4	
18	B	4	
19		1	SEE ELEVATION
20	B	2	
21	B	4	
22	F	4	
23	F	4	

ALL DOORS 6'-6" HIGH UNLESS SHOWN OTHERWISE

SEE SHEET NO. 13 FOR DETAILS

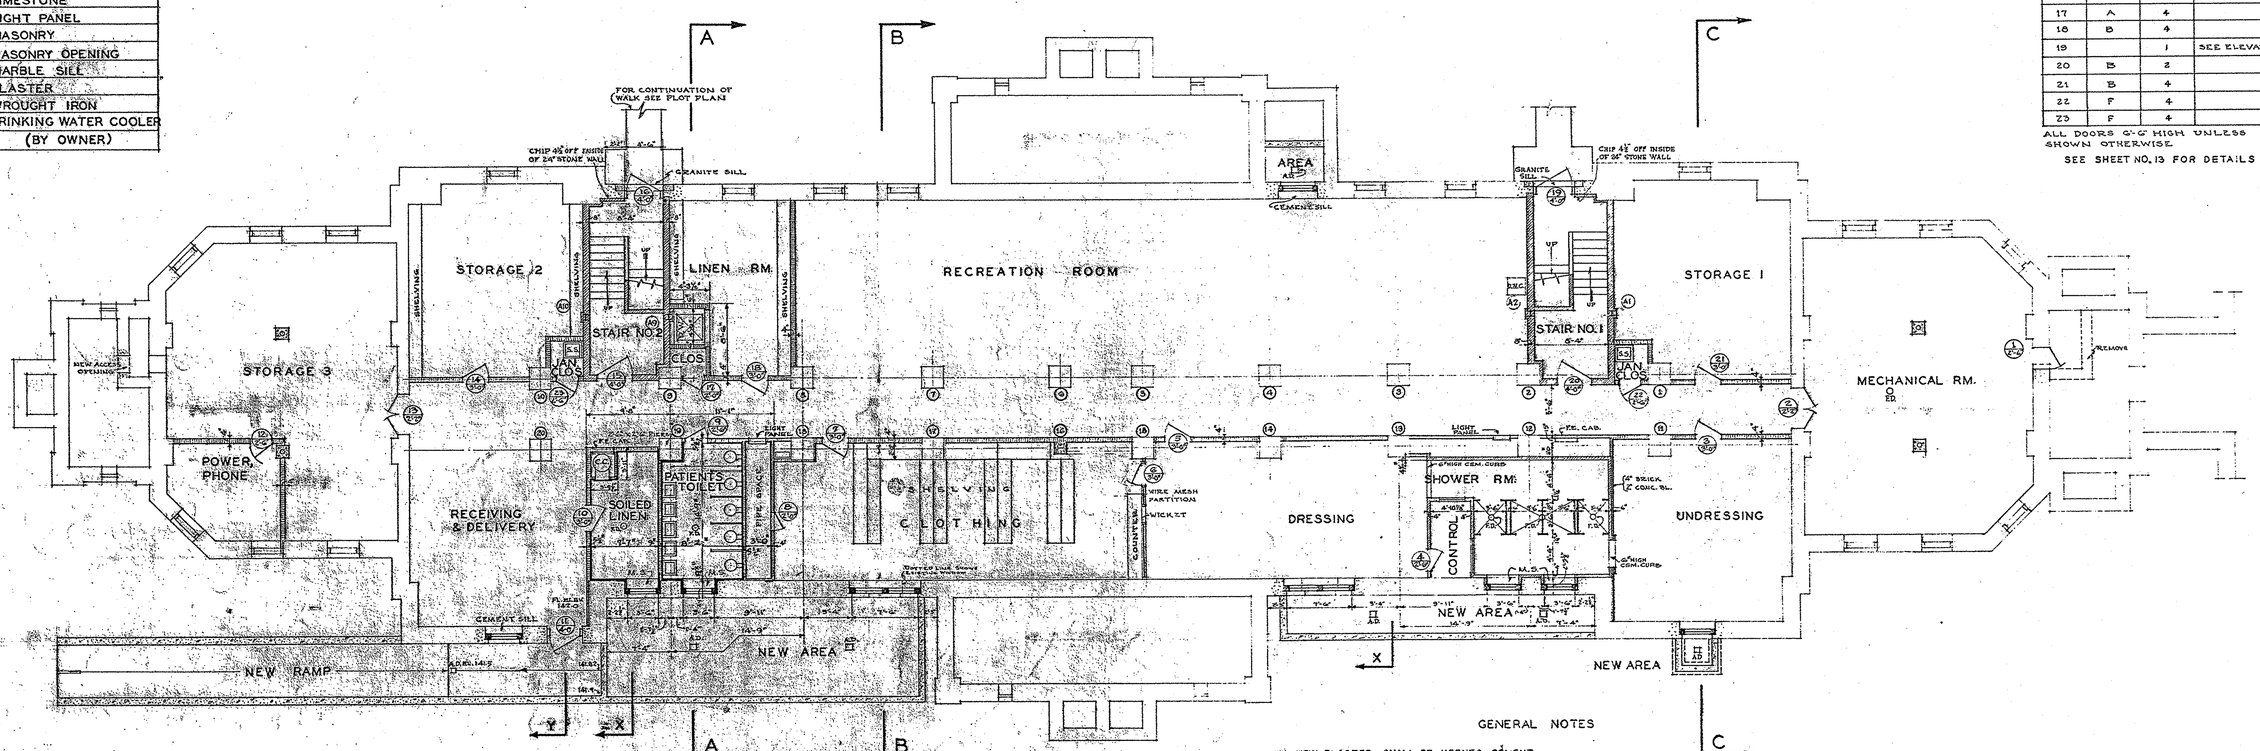

SEE SHEET NO. 5 FOR STRUCTURAL WORK
SEE SHEET NO. 9 FOR SECTIONS

SCHEDULE OF MATERIALS

MASONRY UNIT — BRICK
CONCRETE — METAL IN ELEVATION
MARBLE — STONE

EXISTING CONSTRUCTION TO REMAIN ———————
EXISTING CONSTRUCTION TO BE REMOVED – – – – – – – –
NEW CONSTRUCTION ———————

GENERAL NOTES

ALL NEW PLASTER SHALL BE KEENES CEMENT.
ALL EXISTING WINDOW SILLS ARE MARBLE. ALL NEW WINDOW SILLS SHALL BE MARBLE UNLESS SHOWN OTHERWISE.
ALL DOORS AND FRAMES SHALL BE HOLLOW METAL.
ALL METAL SHELVING SHALL BE SET ON CONCRETE COVE BASE EXCEPT IN BASEMENT.
BASEMENT SHELVING ON METAL LEGS.
FINISH IN JANITORS CLOSETS AND CLOSET TO BE SAME AS RECREATION ROOM.
ALL EXTERIOR SILLS IN AREAS SHALL BE CEMENT UNLESS SHOWN OTHEWISE.

SCHEDULE OF FINISHES

	LINEN ROOM	SOILED LINEN ROOM	CLOTHING ROOM	DRESSING ROOM	UNDRESSING ROOM	CONTROL CENTER	SHOWER ROOM	PATIENTS TOILET	STAIRS	STORAGE ROOMS	RECEIVING & DELIVERY	MECHANICAL ROOM	RECREATION ROOM
CEILING	EXP. CONC.	EXP. CONC.	EXP. CONC.	EXP. CONC.	EXP. CONC.	EXP. CONC.	EXP. CONC.	EXP. CONC.		EXP. CONC.	EXP. CONC.	EXP. CONC.	EXP. CONC.
WALLS	BRICK & MAS. UNIT	TILE	MAS. UNIT PATCH EXISTING	MAS. UNIT PATCH EXISTING	MAS. UNIT PATCH EXISTING	BRICK	BRICK	TILE	BRICK	BRICK, MAS. UNIT PATCH EXISTING	MAS. UNIT PATCH EXISTING	PATCH EXISTING	PATCH EXISTING
WAINSCOT													
BASE NO COVE		TILE						TILE					
FLOOR	PATCH EXISTING	NEW CEM.	PATCH EXISTING	PATCH EXISTING	PATCH EXISTING	NEW CEM.	NEW CEM.	NEW CEM.	PATCH EXISTING	PATCH EXISTING	PATCH EXISTING	PATCH EXISTING	PATCH EXISTING
REMARKS	METAL SHELVING		METAL SHELVING COUNTER & PART.				MARBLE PARTITIONS	SLATE PARTITIONS		METAL SHELVING WHERE SHOWN			

APPROVED
Commonwealth of Pennsylvania
DEPARTMENT OF WELFARE
BUREAU OF INSTITUTIONAL MANAGEMENT
Architect [signature] Date 6-20-46
Secretary [signature] Date 9/25/46

APPROVED [signature] SECRETARY OF PROPERTY & SUPPLIES
APPROVED [signature] CHIEF CONSTRUCTION ENGINEER OF PROPERTY & SUPPLIES
APPROVED
SUBMITTED [signature] ARCHITECT
ACCEPTED CONTRACTOR

M.E.D.
R.T.H.
4-16-46

REVISED

BASEMENT PLAN BUILDING NO. 3

REMODELING FEMALE PATIENT BUILDINGS NO. 3 & 7
FOR THE
PHILADELPHIA STATE HOSPITAL
PHILADELPHIA PENNSYLVANIA
GEORGE W. PEPPER, JR., REGISTERED ARCHITECT
1600 WALNUT STREET PHILADELPHIA 3, PA.

DATE JUN 20, 46
SCALE 1/8"=1'-0"

COMMONWEALTH OF PENNA.
EDWARD MARTIN GOVERNOR
DEPT. OF PROPERTY & SUPPLIES
C. J. WOOLWORTH SECRETARY
HARRISBURG, PENNSYLVANIA

SHEET NO. 1

J-6 2B