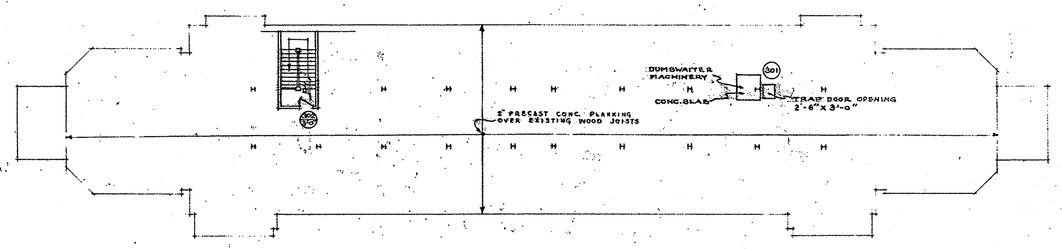

LOFT PLAN
SCALE 1/16" = 1'-0"

SEE SHEET NO. S4 FOR STRUCTURAL WORK

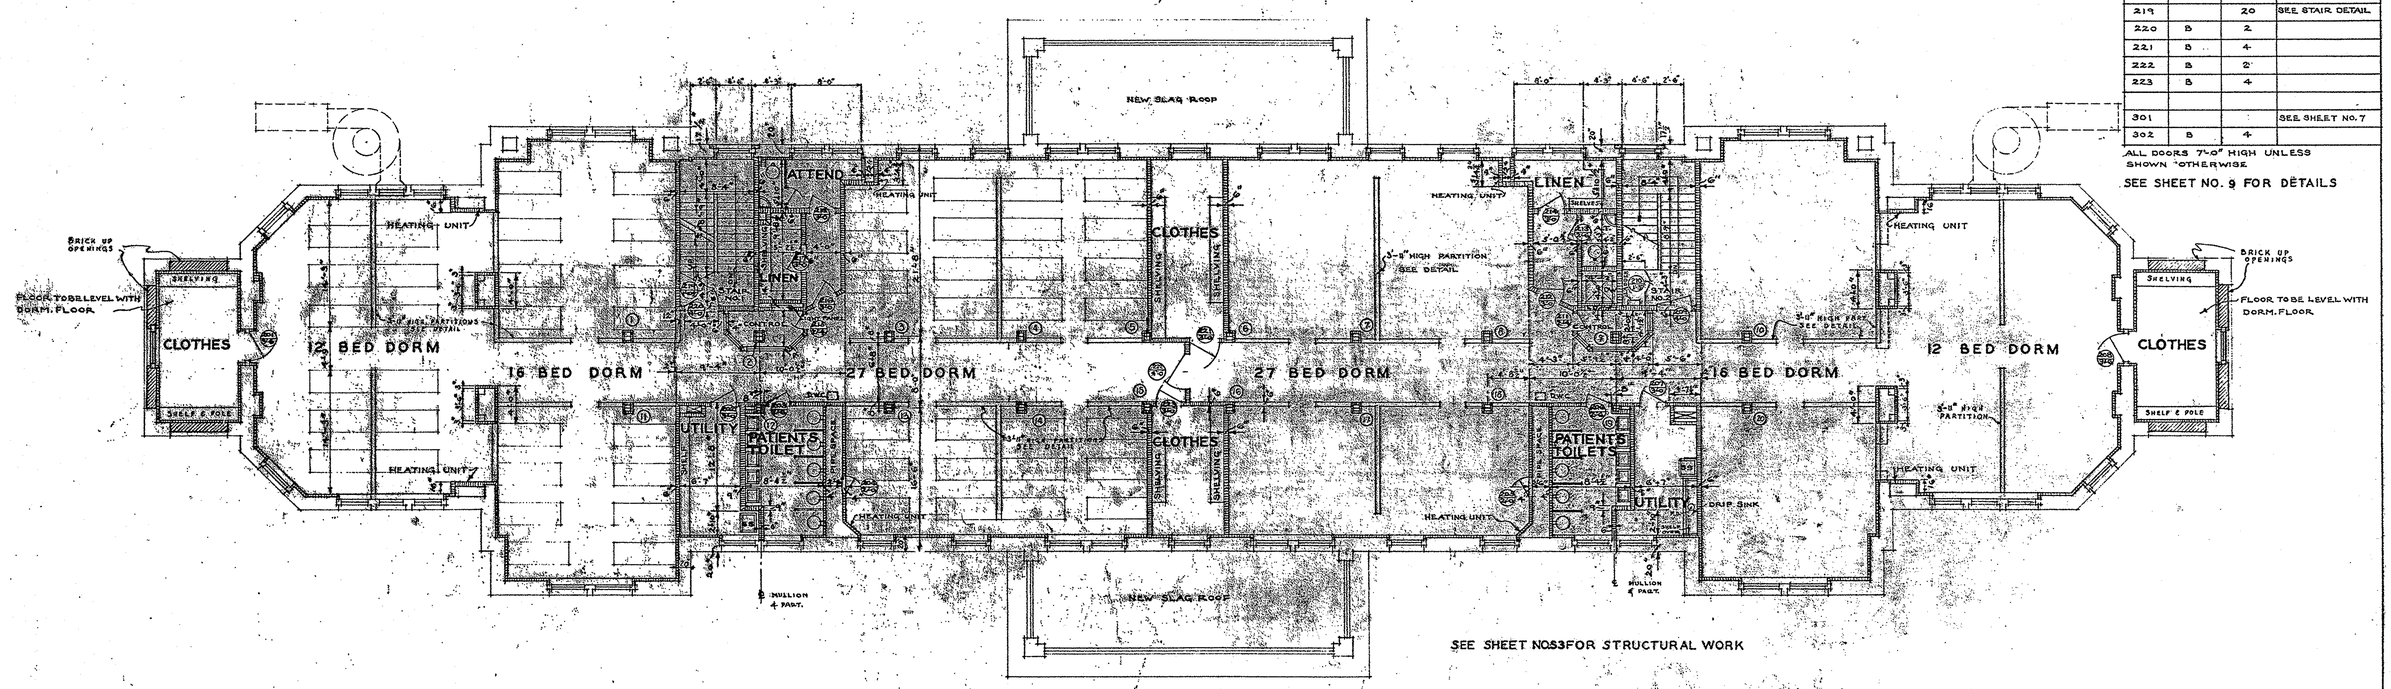

SEE SHEET NO.S3 FOR STRUCTURAL WORK

DOOR SCHEDULE

DOOR NUMBER	DOOR TYPE	HARDWARE TYPE	REMARKS
201	B	4	
202	B	16	
203	C	6	
204	G	9	6'-7" HIGH
205	G	9	6'-7" HIGH
206	C	6	
207	B	16	
208	B	4	
209	B	2	
210	-	20	SEE SHEET NO. 7
211	E	4	
212	D	4	
213	D	4	
214	A	4	
215	E	4	
216	D	4	
217	A	4	
218	D	4	
219		20	SEE STAIR DETAIL
220	B	2	
221	B	4	
222	B	2	
223	B	4	
301			SEE SHEET NO. 7
302	B	4	

ALL DOORS 7'-0" HIGH UNLESS SHOWN OTHERWISE

SEE SHEET NO. 9 FOR DETAILS

SCHEDULE OF FINISHES

	DORMITORIES	CONTROL CENTERS	LINEN ROOMS	UTILITY ROOMS	CLOTHES ROOMS	ATTENDANT'S ROOM	PATIENTS TOILETS	ATTENDANTS TOILETS	STAIRS
CEILING	ACCOUSTICAL	ACCOUSTICAL	NEW PL.	NEW K.C.PL.	NEW PL.	NEW PL.	NEW K.C. PL.	NEW PL.	EXP. CONC. NEW PL. IN LOFT
WALLS	G.F.T.	G.F.T.	G.F.T.	G.F.T.	G.F.T	G.F.T	G.F.T.	G.F.T.	G.F.T.
WAINSCOT									
BASE	G.F.T.	G.F.T.	G.F.T.	G.F.T.	G.F.T.	G.F.T.	G.F.T.	G.F.T.	G.F.T.
FLOOR	TERRAZZO	TERRAZZO	TERRAZZO	CER.T	TERRAZZO	TERRAZZO	CER. T	CER.T	CEM. LANDING & TREADS
REMARKS	LOW TILE PARTITIONS	WIRE MESH FROM SASH TO CEILING	SHELVES	SHELF & HOOKS	SHELVING		SOAPSTONE STALL DIVIDERS		

NOTE
ALL DIMENSIONS AND MEASUREMENTS SHALL BE CHECKED AND VERIFIED BY THE CONTRACTOR AT THE SITE

APPROVED
Commonwealth of Pennsylvania
DEPARTMENT OF WELFARE
BUREAU OF INSTITUTIONAL MANAGEMENT
Architect [signature] Date 1-29-48
Secretary R. Bailey Date 3-3-48

APPROVED
Commonwealth of Pennsylvania
Department of Labor & Industry
Bureau of Inspection
Buildings Section
Checked By [signature]
Approved By [signature] Chief
Approval Date 1-16-48 3/1/48

PROJECT P-420

SECOND FLOOR PLAN

REMODELING FEMALE PATIENTS BUILDINGS NO. 92 & 93
FOR THE
PHILADELPHIA STATE HOSPITAL
PHILADELPHIA, PENNSYLVANIA
DEPARTMENT OF PUBLIC WELFARE
COMMONWEALTH OF PENNSYLVANIA
WAYNE H. DUFF
SECRETARY OF PUBLIC WELFARE
BUREAU OF PROPERTY & SUPPLY
H. WOLFORD, DIRECTOR
HARRISBURG, PENNSYLVANIA

DATE 1-16-48
SCALE 1/16" = 1'-0"
SHEET NO. 3

3-1-2