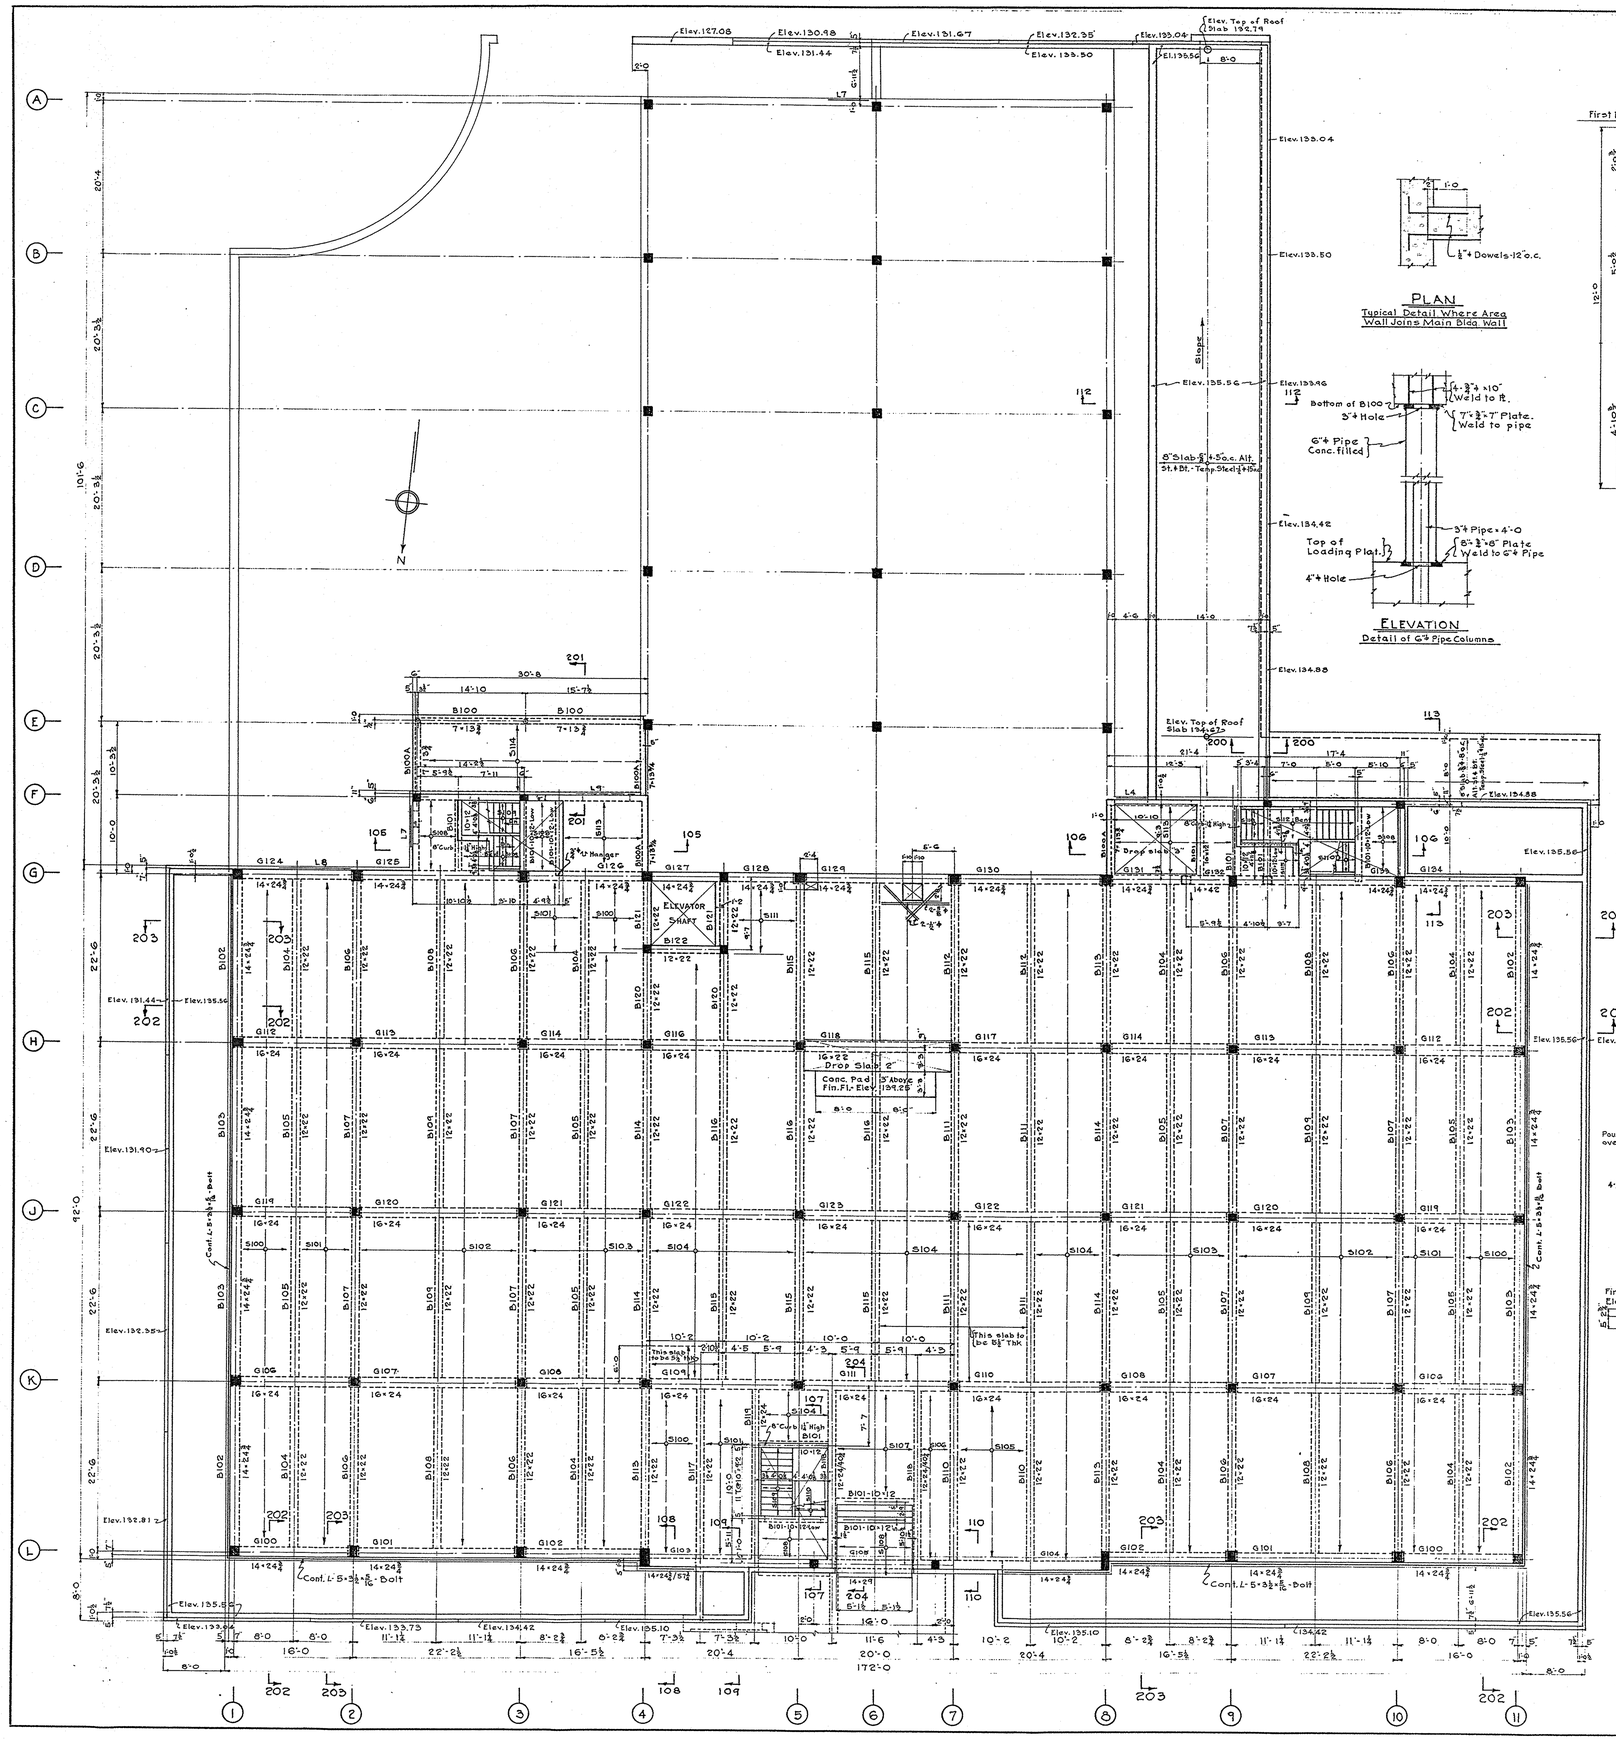

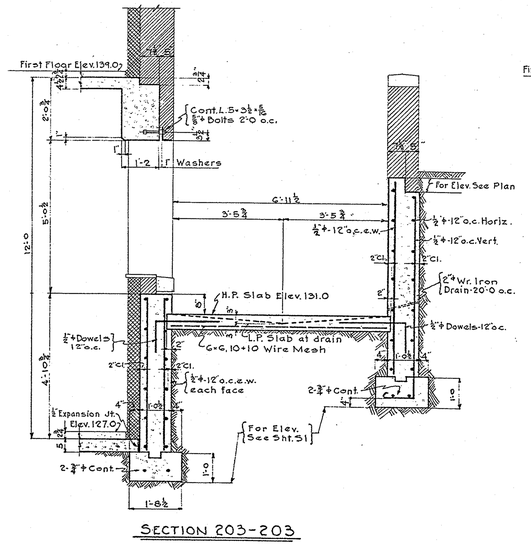

SECTION 203-203

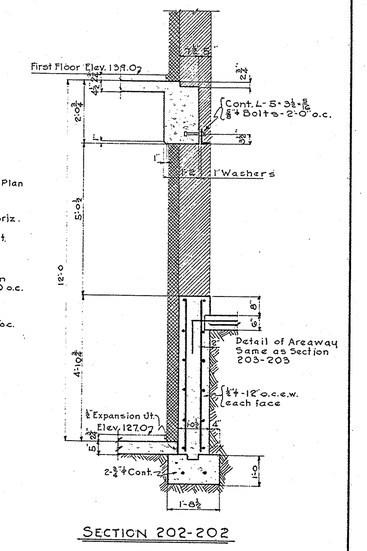

SECTION 202-202

PLAN

Typical Detail Where Area Wall Joins Main Bldg. Wall

ELEVATION

Detail of 6" ϕ Pipe Columns

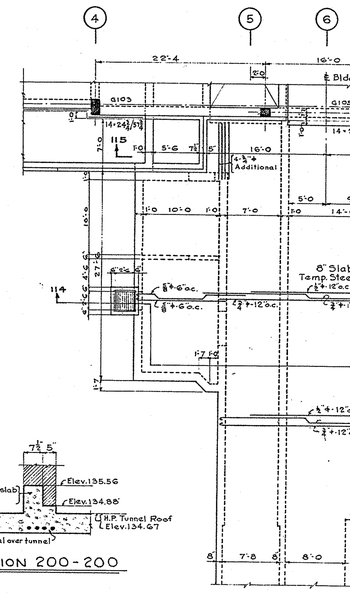

SECTION 200-200

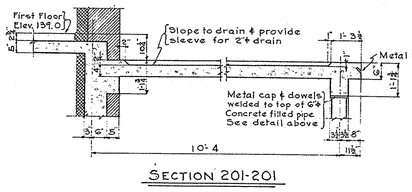

SECTION 201-201

Notes
1. For Slab, Beam, Girder, Lintel, & Column Schedules see Sht. No. S4.
2. For Sections 105-105 to 110-110 incl. & Section 204-204 see Sht. No. S5.
3. Concrete 28 day strength 2500 lbs. per sq. in. min.
4. For Sections 112-112 to 115-115 incl. see Sht. S6

REVISED

APPROVED _____ SECRETARY OF PROPERTY & SUPPLIES

APPROVED _____ CHIEF ENGINEER OF PROPERTY & SUPPLIES

APPROVED

SUBMITTED _____ ARCHITECT

ACCEPTED _____ G.C. CONTRACTOR

ACCEPTED _____ CONTRACTOR

FIRST FLOOR FRAMING PLAN

DIETARY BUILDING N-5
PHILADELPHIA STATE HOSPITAL
PHILADELPHIA, PENNA.

H. A. KULJIAN & CO. ARCHITECTS & ENGINEERS
1518 WALNUT ST. PHILADELPHIA, PENNA.

DATE 7/13/44

SCALE 1/8" = 1'-0"

COMMONWEALTH OF PENNA.
EDWARD MARTIN - GOVERNOR
DEPT. OF PROPERTY & SUPPLIES
CHESTER M. WOOLWORTH - SECRETARY
HARRISBURG, PENNA.

SHEET NO. S2

DRAWN BY MWR CHECKED BY B.I.A. 685