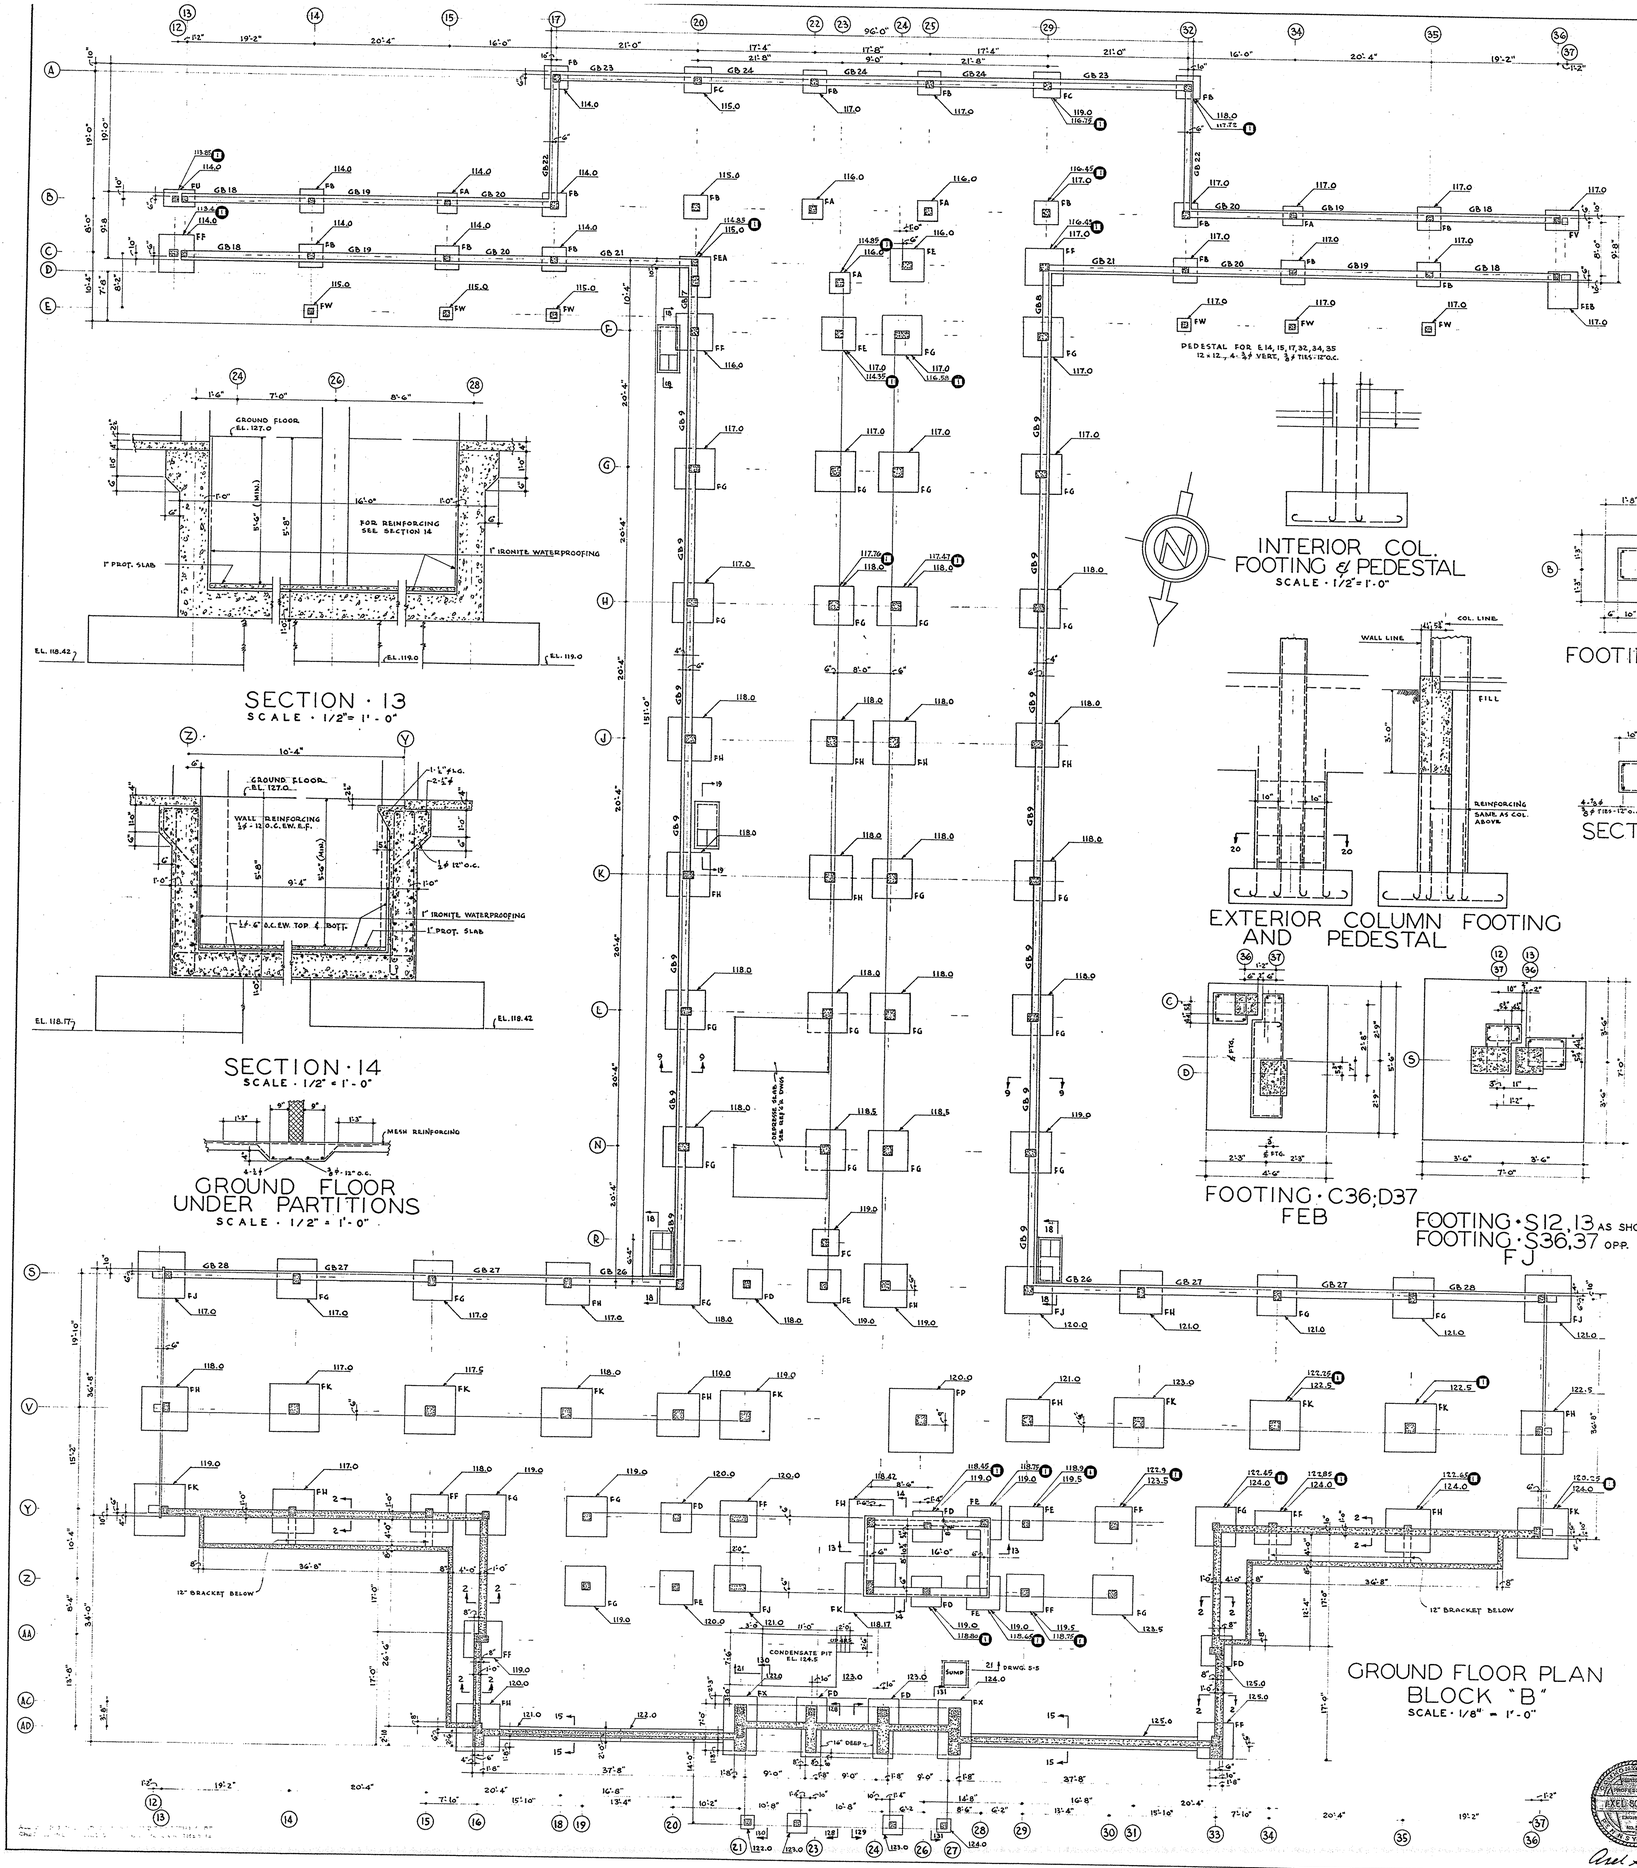





SECTION · 13
SCALE · 1/2" = 1' - 0"




SECTION · 14
SCALE · 1/2" = 1' - 0"




GROUND FLOOR
UNDER PARTITIONS
SCALE · 1/2" = 1' - 0"

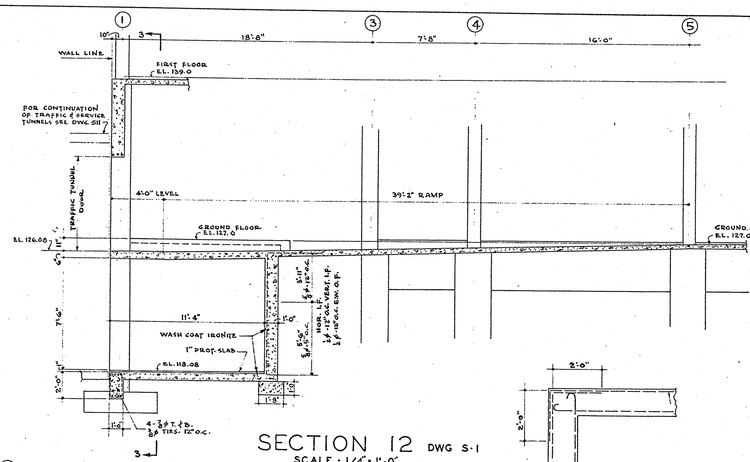


SECTION 12 DWG S-1
SCALE · 1/4" = 1'-0"

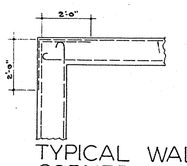


TYPICAL WALL
CORNER DETAIL



INTERIOR COL.
FOOTING & PEDESTAL
SCALE · 1/2" = 1'-0"

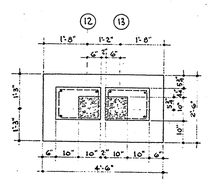

FOOTING B-12,13
FU

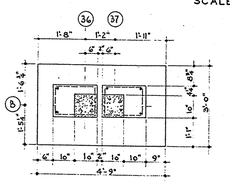

FOOTING · B36,37
FV

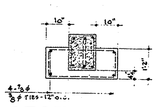

SECTION 20

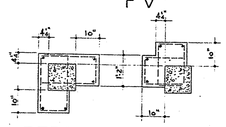

PEDESTALS AT
CORNER COLS.
SCALE · 1/2" = 1'-0"




EXTERIOR COLUMN FOOTING
AND PEDESTAL



FOOTING · C36;D37
FEB

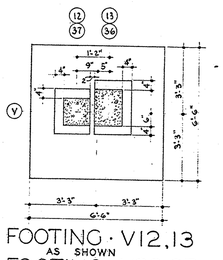

FOOTING · V12,13
AS SHOWN
FOOTING · V36,37 OPP.
FH

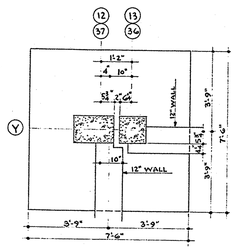

FOOTING · Y12,13 AS SHOWN
FOOTING · Y36,37 OPPOSITE
FK

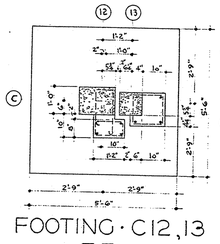

FOOTING · C12,13
FF

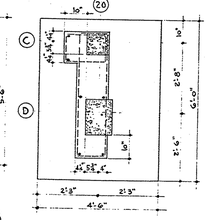

FOOTING C20,D20
FEA

SCALE · 1/2" = 1'-0"

NOTE: ALL PEDESTAL REINFORCING
3/8 ϕ VERT. AS SHOWN
3/8 ϕ TIES - 12" O.C. HOR.

| FOOTING SCHEDULE | | |
|---|---|---|
| TYPE | SIZE | REINFORCING |
| FA | 3'-0" x 3'-0" x 16" | 7 - 1/2 ϕ E.W. |
| FB | 3'-6" x 3'-6" x 16" | 10 - 1/2 ϕ E.W. |
| FC | 4'-0" x 4'-0" x 16" | 11 - 5/8 ϕ E.W. |
| FD | 4'-6" x 4'-6" x 16" | 14 - 5/8 ϕ E.W. |
| FE | 5'-0" x 5'-0" x 16" | 18 - 5/8 ϕ E.W. |
| FF | 5'-6" x 5'-6" x 18" | 16 - 3/4 ϕ E.W. |
| FG | 6'-0" x 6'-0" x 18" | 19 - 3/4 ϕ E.W. |
| FH | 6'-6" x 6'-6" x 21" | 19 - 3/4 ϕ E.W. |
| FJ | 7'-0" x 7'-0" x 21" | 21 - 3/4 ϕ E.W. |
| FK | 7'-6" x 7'-6" x 24" | 21 - 3/4 ϕ E.W. |
| FP | 9'-6" x 9'-6" x 30" | 26 - 3/4 ϕ E.W. |
| FT | 3'-0" x 2'-6" x 16" | 7 - 1/2 ϕ E.W. |
| FU | 4'-6" x 2'-6" x 16" | 8 - 5/8 ϕ L.W.<br>9 - 1/2 ϕ S.W. |
| FV | 4'-9" x 3'-0" x 16" | 11 - 5/8 ϕ L.W.<br>12 - 1/2 ϕ S.W. |
| FW | 2'-0" x 2'-0" x 16" | NO STEEL |
| FX | 9'-0" x 5'-0" x 16" | 18 - 3/4 ϕ L.W.<br>27 - 3/4 ϕ S.W. |
| FY | 2'-6" x 2'-6" x 16" | 5 - 1/2 ϕ E.W. |
| FZ | 2'-0" x 3'-0" x 16" | 5 - 1/2 ϕ E.W. |
| FEA | 4'-6" x 6'-0" x 18" | 15 - 3/4 ϕ L.W.<br>19 - 5/8 ϕ S.W. |
| FEB | 4'-6" x 5'-6" x 18" | 13 - 3/4 ϕ L.W.<br>17 - 3/4 ϕ S.W. |
| | | |
| | | |




GROUND FLOOR PLAN
BLOCK "B"
SCALE · 1/8" = 1'-0"

FOR SECTION 2
- 9 } SEE DWG S-1
- 15
- 128 } SEE DWG S-4
- 129
- 130
- 131

FOR PIER AND FOOTINGS UNDER MAIN ENTRANCE SEE DWG. S-4.
FOR GENERAL NOTES AND KEY PLAN SEE DWG. S-4.
FOR DETAILS OF SCREEN CHAMBERS SEE ARCH. DWG. A-3.
PROVIDE 8" x 8" WELDED STEEL WIRE MESH IN ALL SLABS RESTING ON GROUND.
FOR VARIOUS LEVELS OF GROUND FLOOR SLAB SEE ARCH DETAILS.
GROUND FLOOR SLAB TO BE 4" THICK EXCEPT AS NOTED.
ELEVATION OF BOTTOM OF FOOTING AND FOOTING TYPE SHOWN THUS:

APPROVED
Date August 15, 1950
Acting Secretary

| REVISED | | THE GENERAL STATE AUTHORITY | PROJECT No. G.S.A. - 510-2 |
|---|---|---|---|
| 1 | 2-27-51 ADD FOR PIER | APPROVED Oscar Deutschmann, Director | THE PHILADELPHIA STATE HOSPITAL |
| | | APPROVED Architectural Engineer | PHILADELPHIA 28 PENNSYLVANIA |
| | | APPROVED Mechanical Engineer | BUILDING N-8 |
| | | APPROVED Electrical Engineer | GROUND FLOOR PLAN - BLOCK "B" |
| | | APPROVED Supt. of Grounds & Buildings | STOPPEL & LICHTY REGISTERED ARCHITECTS 1131 |
| | | APPROVED Dept. of Health | 215 SPRUCE ST. PHILADELPHIA 7, PENNA. CONTRACT NO. |
| | | ACCEPTED Contractor BY | 1949 THE GENERAL STATE AUTHORITY SHEET NO. |
| | | ACCEPTED Contractor BY | PROGRAM DATE 4-10-50 JAMES H. RUBY, PRESIDENT OSCAR H. DEUTSCHMANN, EXEC. DIRECTOR S-2 |
| | | ACCEPTED Contractor BY | SCALE AS NOTED HARRISBURG, PENNSYLVANIA |
| | | | SURFACE CHECKED FOR G.S.A. |
| | | | DATE 7/18/50 APPD. STRUCT. MECH. ELECT. |