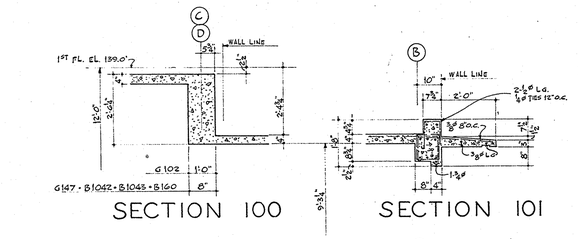

SECTION 100

SECTION 101

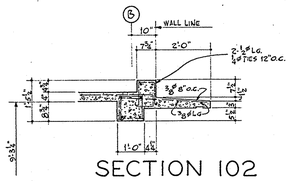

SECTION 102

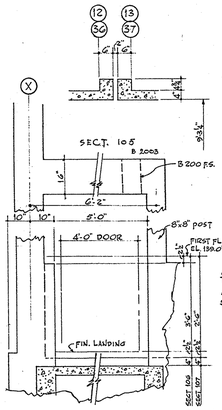

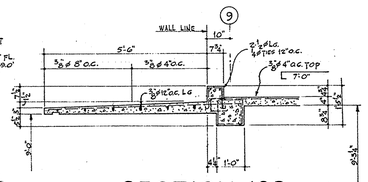

SECTION 103

SECTION 106
AS SHOWN
SECTION 107
OPPOSITE

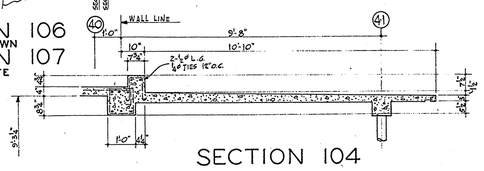

SECTION 104

SCALE · 1/2" = 1'-0"

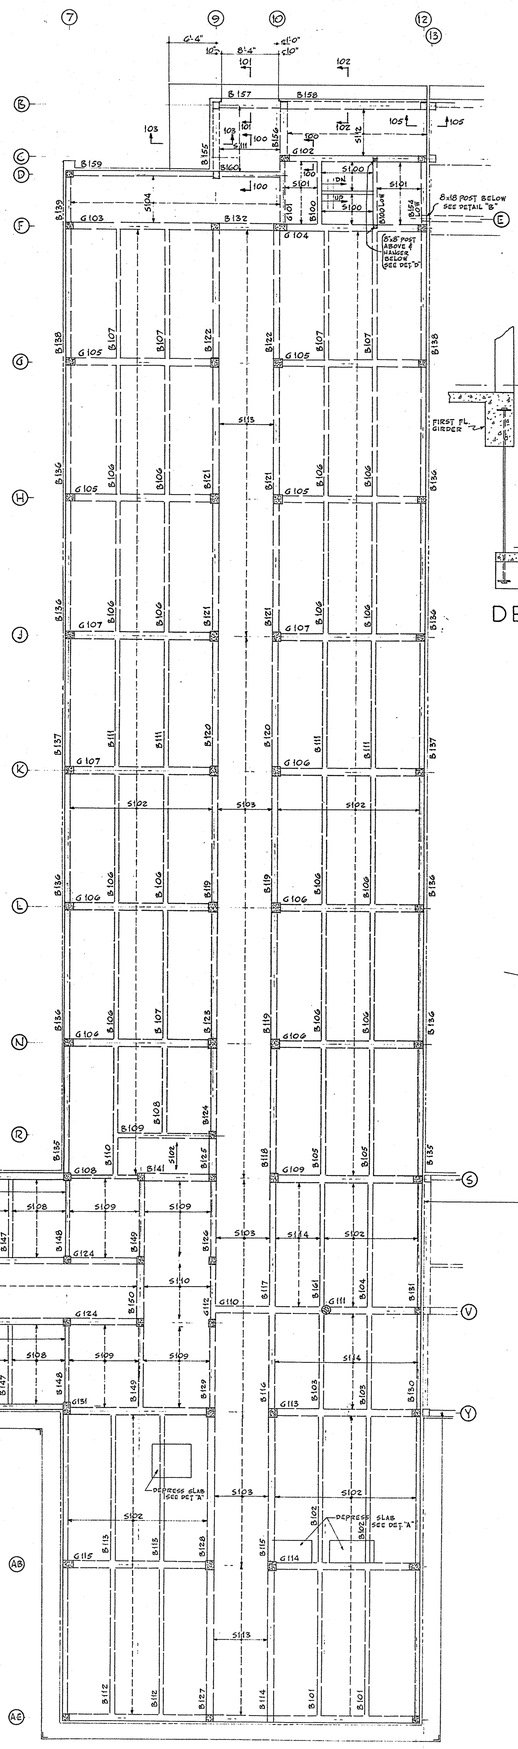

FIRST FLOOR PLAN
BLOCK "A"

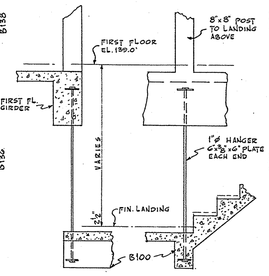

DETAIL D
SCALE · 1/2"=1'0"

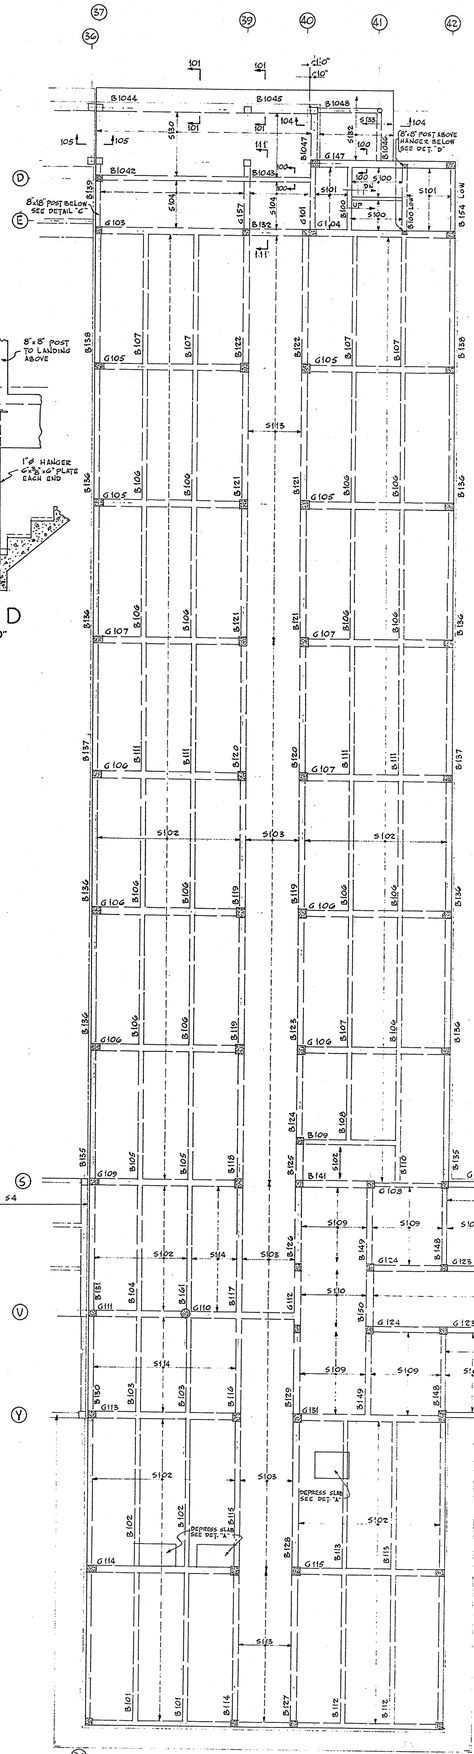

FIRST FLOOR PLAN
BLOCK "C"

SLAB DEPRESSION BETWEEN BEAMS

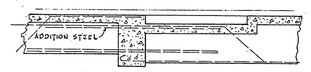

WHEN SLAB DEPRESSION EXTENDS ACROSS BEAMS OR GIRDERS, DEPTH MUST BE INCREASED BY 4", ARRANGE STEEL TO MAINTAIN CONTINUITY.

DETAIL A
SCALE · 1/2" = 1'-0"

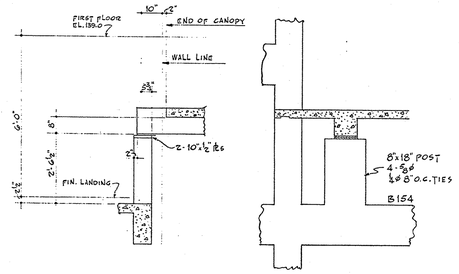

DETAIL B AS SHOWN
DETAIL C OPPOSITE
SCALE · 1/2" = 1'-0"

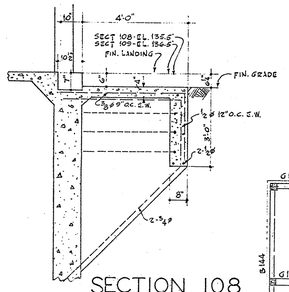

SECTION 108
AS SHOWN
SECTION 109
OPPOSITE

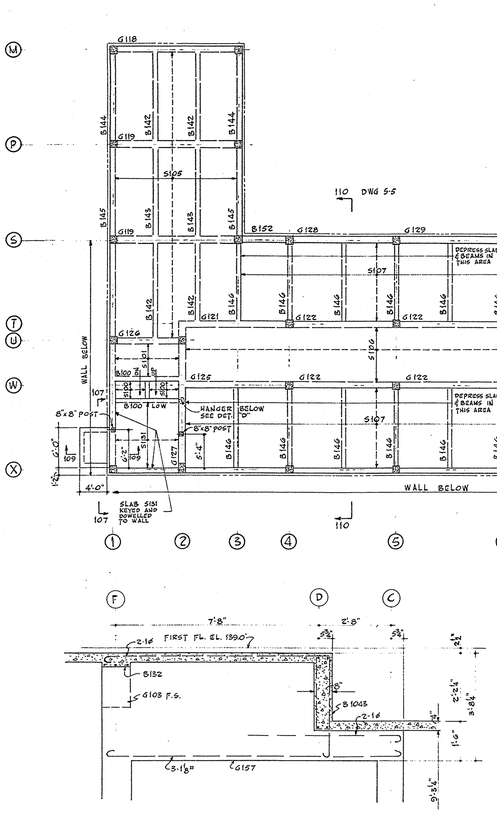

SECTION 111
SCALE · 1/2" = 1'-0"

SCALE · 1/8" = 1'-0"

FOR GENERAL NOTES & KEY PLAN SEE DRAWING S-4

APPROVED
Commonwealth of Pennsylvania
DEPARTMENT OF WELFARE
Date [illegible]

JOEL SCHULZE
REGISTERED ARCHITECT
PENNSYLVANIA

REGISTERED ARCHITECT
PENNSYLVANIA
JOSEPH A. STOPPER

Eugene P. Stopper

REVISED	THE GENERAL STATE AUTHORITY	PROJECT No. G.S.A. 510-2
	APPROVED Owen J. Sindall	THE PHILADELPHIA STATE HOSPITAL
	APPROVED	PHILADELPHIA 31, PENNSYLVANIA
	APPROVED	BUILDING N-8
	APPROVED	FIRST FLOOR PLANS - BLOCKS "A" & "C"
	APPROVED	STOPPER & STOPPER, REGISTERED ARCHITECTS, 3112 SPRUCE ST., PHILADELPHIA 3, PENNA. — JOB NO. 1131
	ACCEPTED — DEPT. OF HEALTH	1949 — THE GENERAL STATE AUTHORITY — SHEET NO. S-3
	ACCEPTED — CONTRACTOR — BY	PROGRAM — DATE 4-10-50 — JAMES H. DUFF, PRESIDENT; OSCAR B. LINDALL, EXEC. DIRECTOR
	ACCEPTED — CONTRACTOR — BY	DRAWN JAR/MA — ARCH. — STRUCT. — MECH. — CHECKED FOR G.S.A. — ELECT.
	ACCEPTED — CONTRACTOR — BY	HARRISBURG, PENNSYLVANIA

ALL DIMENSIONS AND ELEVATIONS SHOULD BE CHECKED AND VERIFIED BEFORE ANY WORK IS STARTED