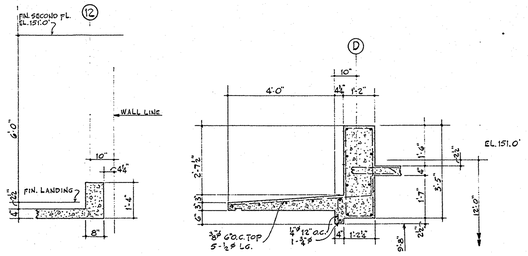

SECTION 207 SECTION 205

SCALE - 1/2" = 1'-0"

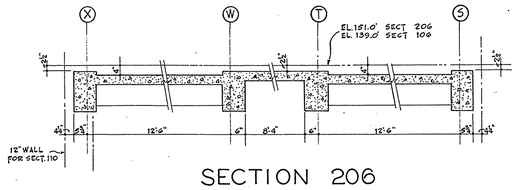

SECTION 206

SCALE - 1/2" = 1'-0"

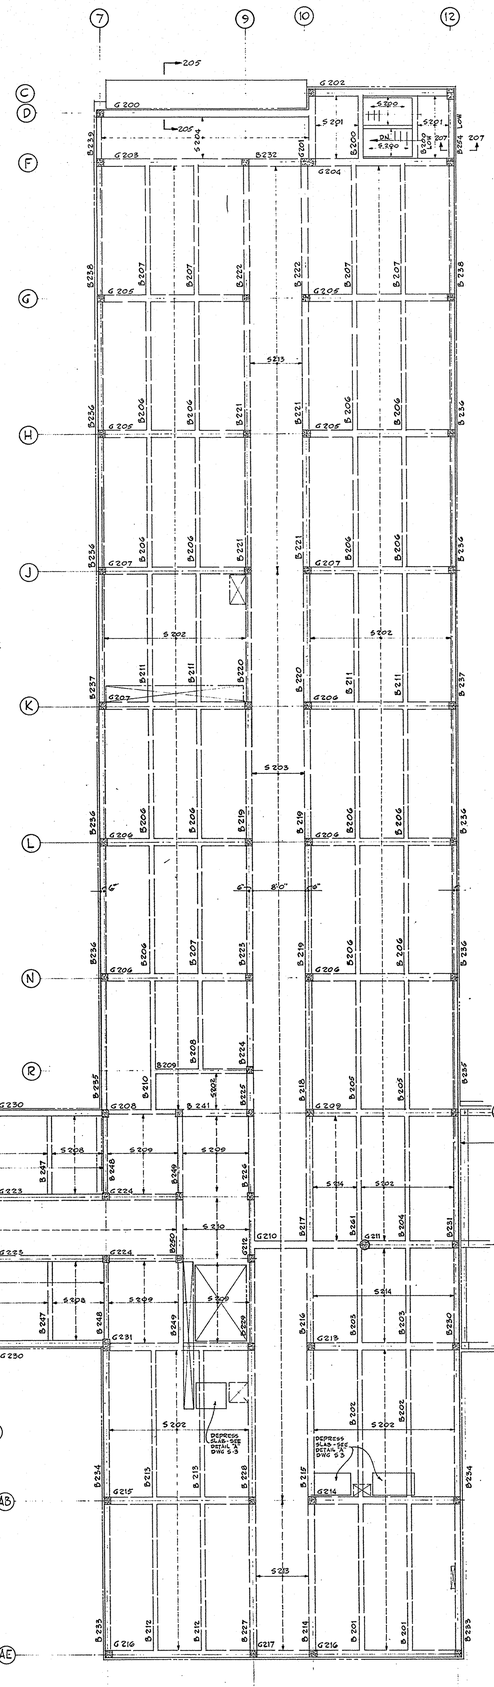

SECOND FLOOR PLAN
BLOCK "A"
SCALE - 1/8" = 1'-0"

BLOCK "B" SEE DWG. S6

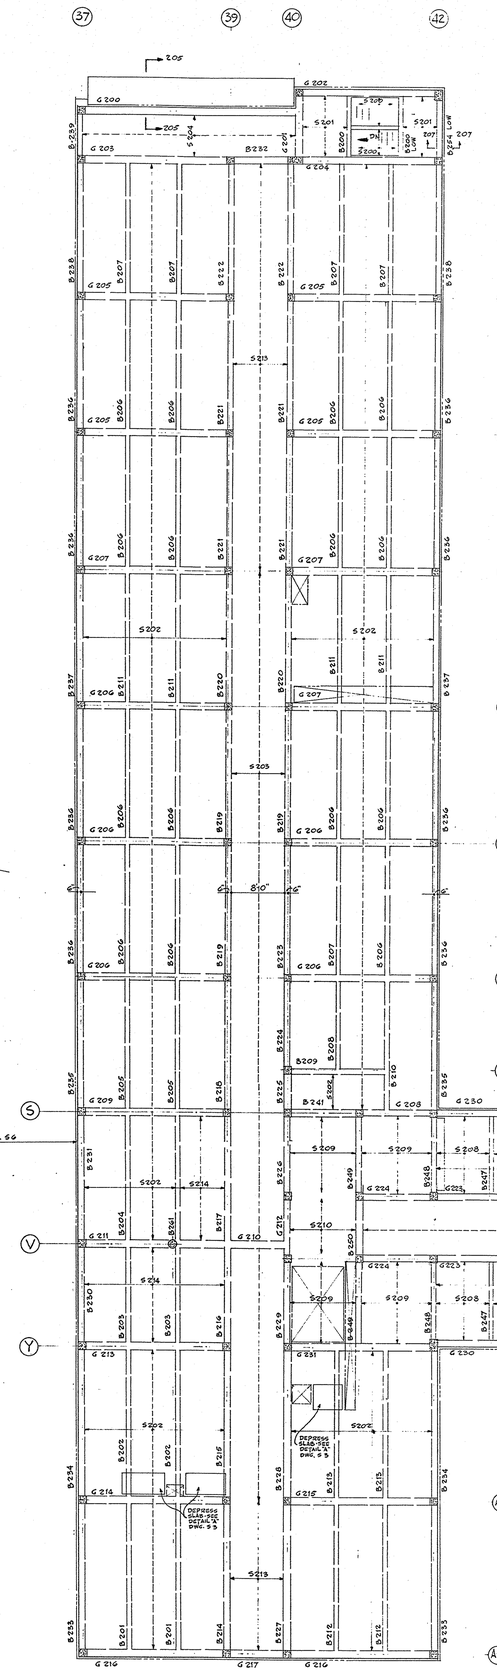

SECOND FLOOR PLAN
BLOCK "C"
SCALE - 1/8" = 1'-0"

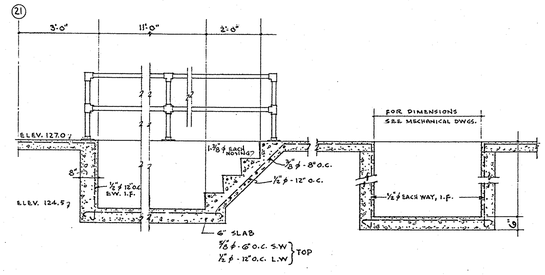

SECTION 21 - DWG. S-2.

SCALE - 1/2" = 1'-0"

FOR GENERAL NOTES AND KEY PLAN SEE DRAWING S4

APPROVED
Date [illegible] File [illegible]
Checked by [illegible] Approved by [illegible]
Commonwealth of Pennsylvania — Bureau of [illegible]
Department of Labor & Industry — Building Section

Approved subject to full compliance with the provisions of the Act of [illegible] and Rules and Regulations [illegible] covering construction of [illegible] buildings or any other construction [illegible] Approval of specifications is conditional. Specifications [illegible] and all departments, [illegible] in these [illegible] from the [illegible] approval [illegible] Building Section

APPROVED
Commonwealth of Pennsylvania
DEPARTMENT OF WELFARE
[illegible] Date 4-10-50
[illegible] Date

REVISED	THE GENERAL STATE AUTHORITY	PROJECT No. G.S.A. 510-2
	APPROVED [illegible] EXECUTIVE DIRECTOR	THE PHILADELPHIA STATE HOSPITAL
	APPROVED [illegible] CHIEF ENGINEER	PHILADELPHIA 15, PENNSYLVANIA
	APPROVED [illegible] SUPERVISING ARCHITECT	BUILDING N-8
	APPROVED [illegible] DEPT. OF WELFARE	SECOND FLOOR PLAN - BLOCKS "A" & "C"
	APPROVED [illegible] DEPT. OF PROPERTY & SUPPLIES	STOPPER & LICHTY - REGISTERED ARCHITECTS & ENGINEERS 2112 SPRUCE ST., PHILADELPHIA 3, PENNA. — CONTRACT NO. 1131
	ACCEPTED DEPT. OF HEALTH	PROGRAM DATE 1949 — THE GENERAL STATE AUTHORITY — SHEET NO.
	ACCEPTED CONTRACTOR BY	SCALE AS NOTED — JAMES M. DUFF PRESIDENT — OSCAR M. LINDAHL EXEC. DIRECTOR — S-5
	ACCEPTED CONTRACTOR BY	HARRISBURG, PENNSYLVANIA
	ACCEPTED CONTRACTOR BY	CHECKED FOR G.S.A. — SUPV. ARCH. — ARCH. — STRUCT. — MECH. — ELECT.

ALL DIMENSIONS AND FIGURES SHALL BE CHECKED AND VERIFIED BY THE CONTRACTOR AT THE SITE