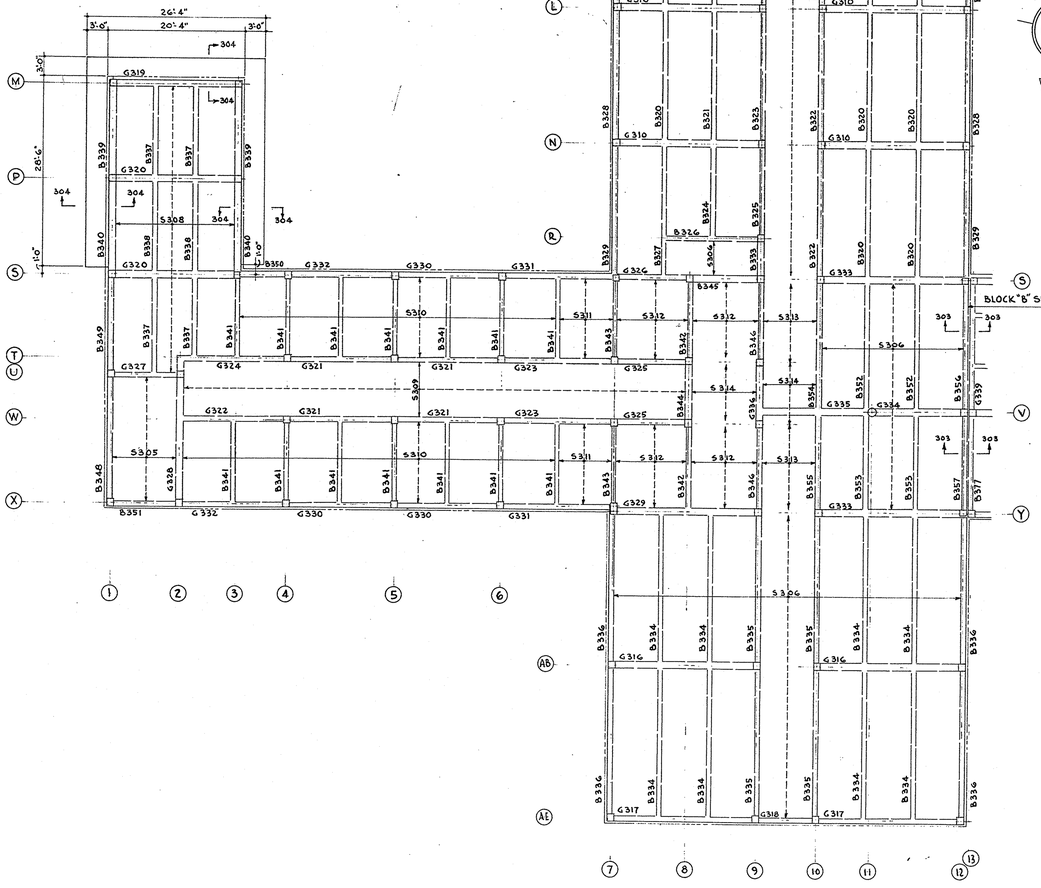

ROOF PLAN · BLOCK "A"
SCALE · 1/8"-1'-0"

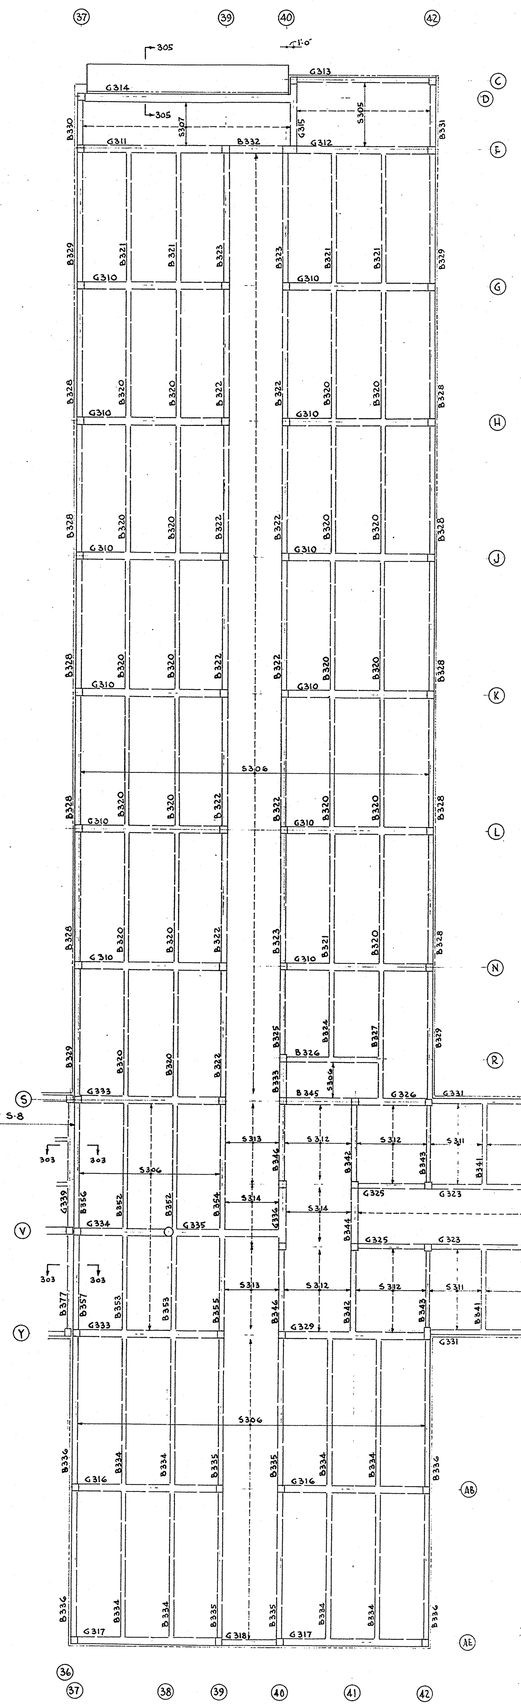

ROOF PLAN · BLOCK "C"
SCALE · 1/8-1'-0"

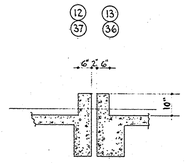

SECTION · 303
SCALE · 1/2"= 1'-0"

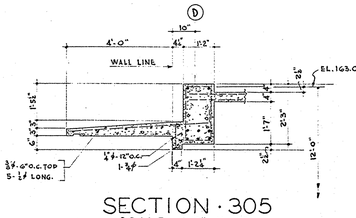

SECTION · 305
SCALE · 1/2"- 1' · 0"

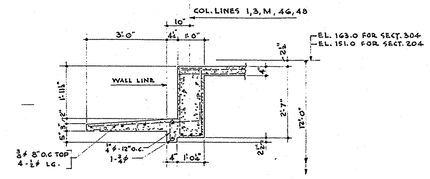

SECTION · 304
SCALE · 1/2"= 1'-0"
SECTION · 204 DWG S-5

DRIP DETAIL
SCALE · 1½"= 1'-0"

FOR GENERAL NOTES AND KEY PLAN SEE DWG S-4.

APPROVED
DEPARTMENT OF PUBLIC INSTRUCTION
COMMONWEALTH OF PENNSYLVANIA
Date 4/5/50

AXEL SCHULTZ
REGISTERED
ARCHITECT
No. 5411
STATE OF PENNSYLVANIA

REVISED		THE GENERAL STATE AUTHORITY	PROJECT No. G.S.A. 510-2
DATE	DESCRIPTION	APPROVED Oscar M. Lindall	THE PHILADELPHIA STATE HOSPITAL
		APPROVED	PHILADELPHIA, PA. PENNSYLVANIA
		APPROVED	BUILDING N-8
		APPROVED	ROOF PLAN - BLOCKS "A" & "C"
		APPROVED DEPT. OF PUBLIC WORKS & SUPPLIES	STOPPER & LICHT, REGISTERED ARCHITECTS 312 SPRUCE ST. PHILADELPHIA 6, PENNA. JOB NO. 1131
		APPROVED DEPT. OF HEALTH	
		ACCEPTED CONTRACTOR BY	1949 PROGRAM — THE GENERAL STATE AUTHORITY — SHEET NO. S-7
		ACCEPTED CONTRACTOR BY	DATE 4-10-50 — JAMES H. DUFF PRESIDENT — SCALE AS NOTED — OSCAR E. LINDALL EXEC. DIRECTOR
		ACCEPTED CONTRACTOR BY	HARRISBURG, PENNSYLVANIA
			CHECKED FOR G.S.A.
			ARCH. — STRUCT. — MECH. — ELECT.