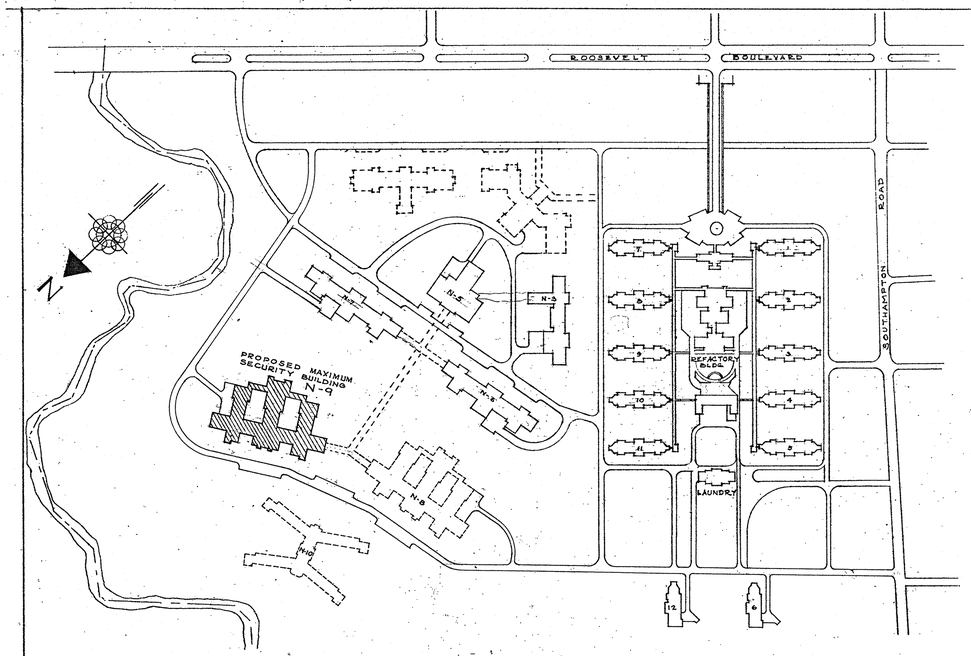

LOCATION PLAN

SCALE 1" = 200'

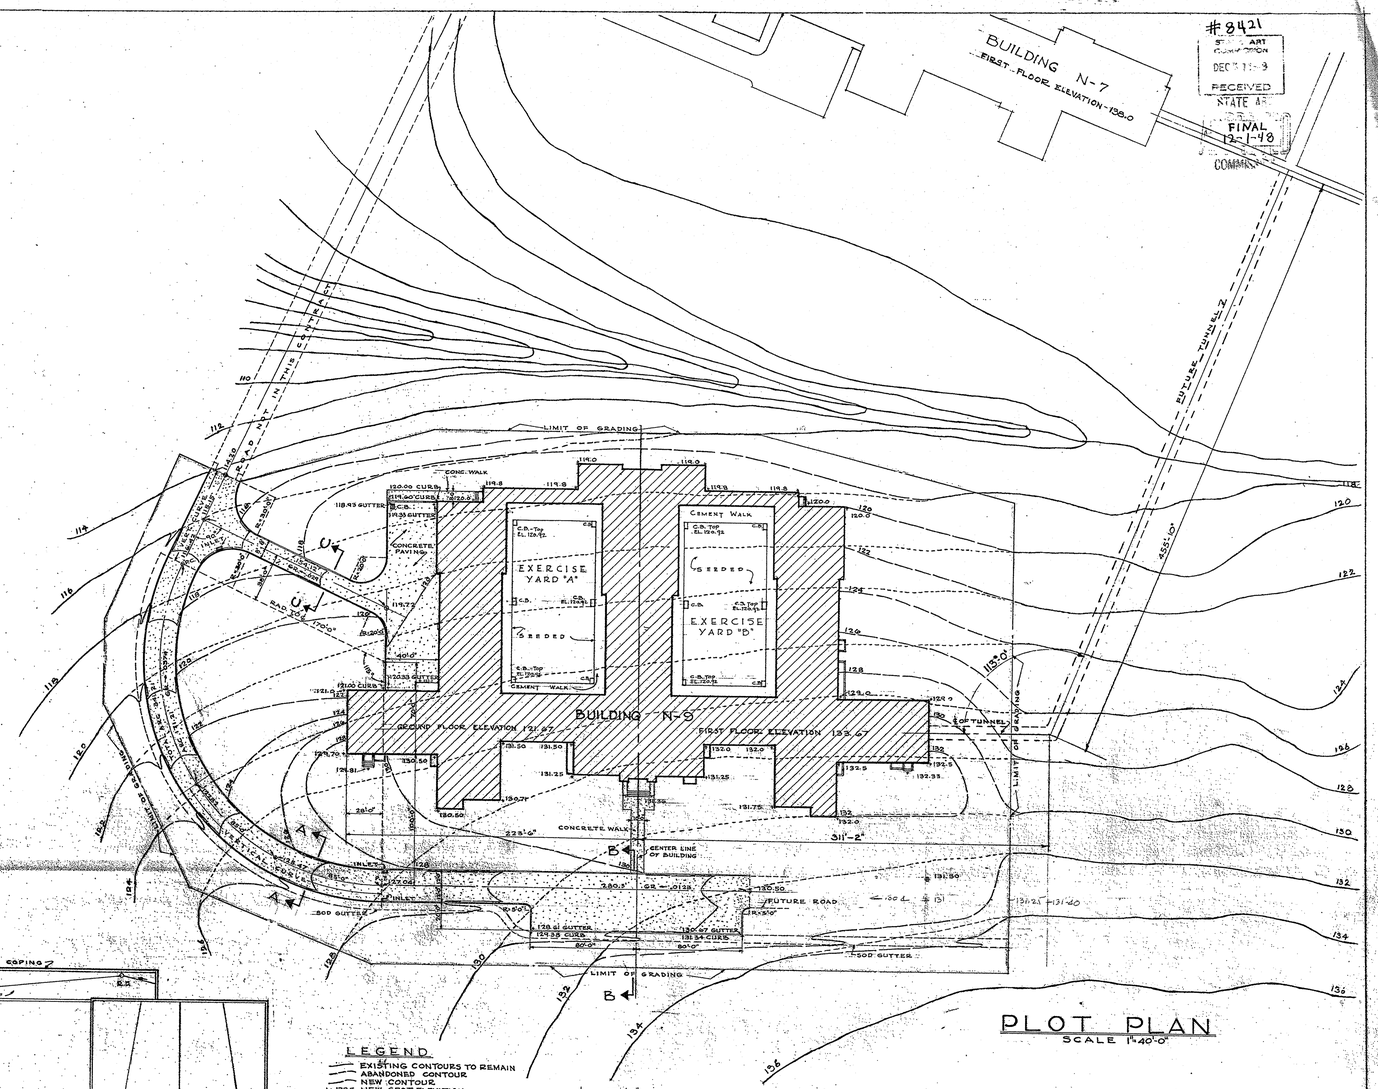

PLOT PLAN

SCALE 1"=40'-0"

LEGEND

- EXISTING CONTOURS TO REMAIN
- ABANDONED CONTOUR
- NEW CONTOUR
- +1925 NEW SPOT ELEVATION
- 25 C.B. NEW CATCH BASIN

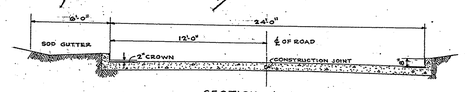

SECTION A-A

SCALE ⅛"=1'-0"

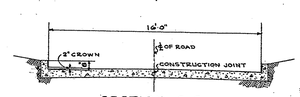

SECTION C-C

SCALE ⅛"=1'-0"

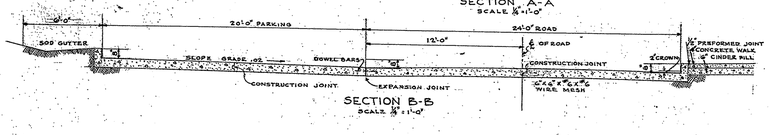

SECTION B-B

SCALE ⅛"=1'-0"

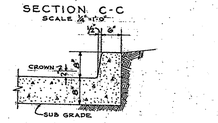

TYPICAL DETAIL OF CONC. CURB

SCALE ¾"=1'-0"

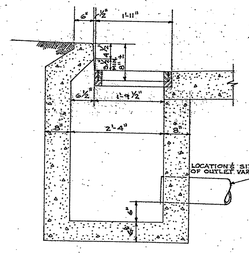

SECTION

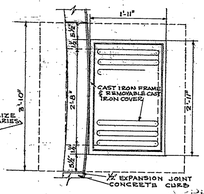

PLAN

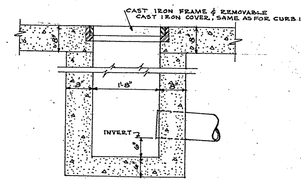

PLAN

DETAIL OF CURB INLETS

DETAIL OF CATCH BASIN

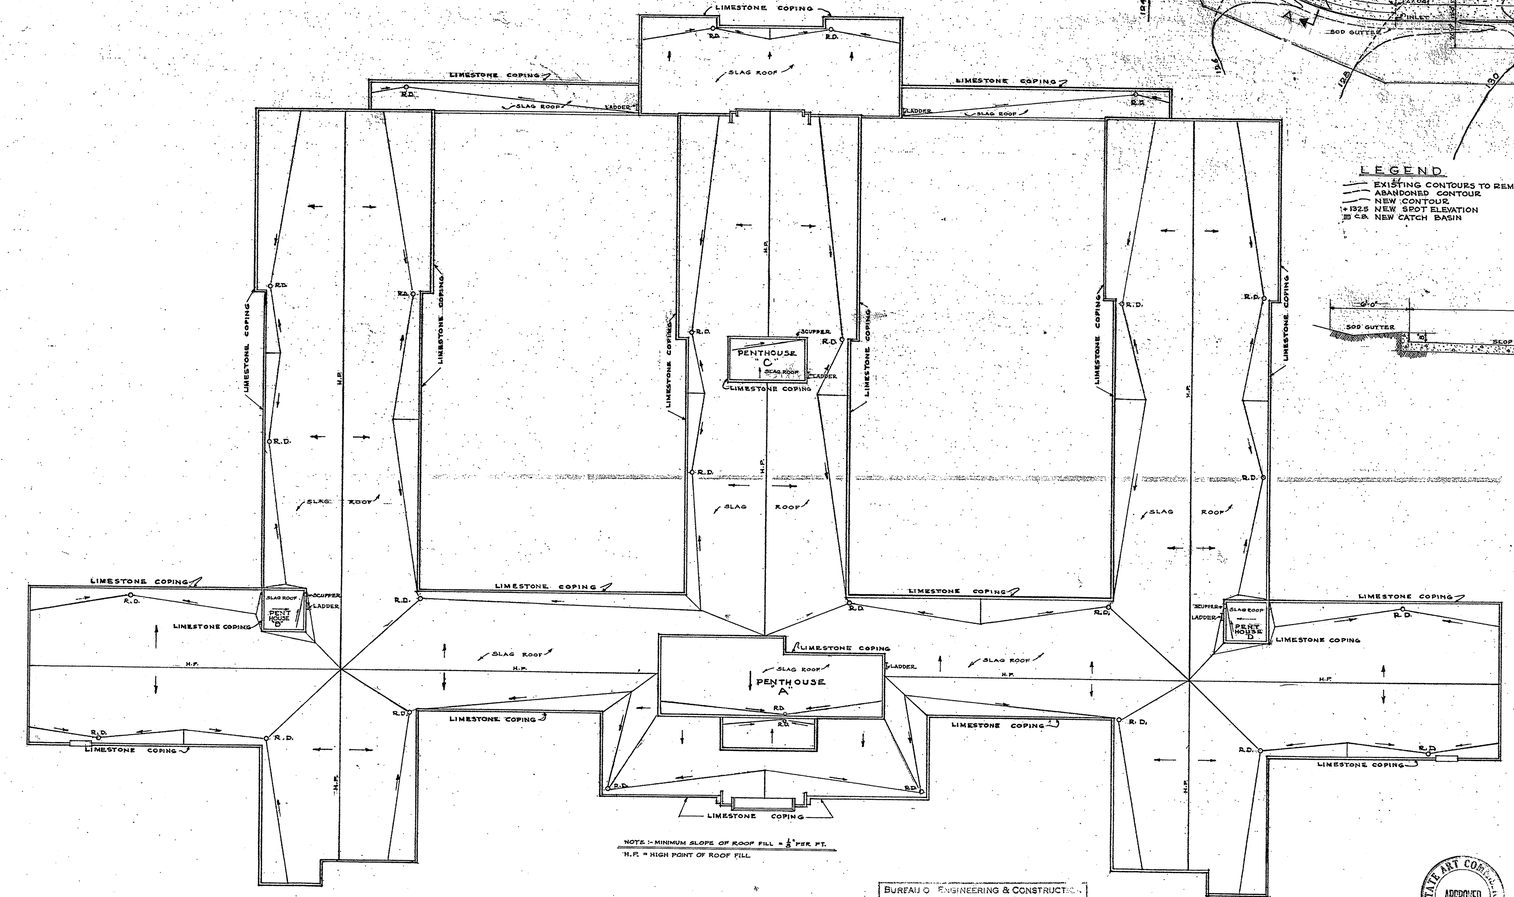

NOTE:- MINIMUM SLOPE OF ROOF FILL = ¼" PER FT.
H.P. = HIGH POINT OF ROOF FILL

ROOF PLAN

SCALE ⅛"=1'-0"

BUREAU OF ENGINEERING & CONSTRUCTION
CHECKED BY
ELEC. | STRUCT. | MECH. | ELEC.

ALL DIMENSIONS AND DETAILS OF CONSTRUCTION SHALL BE CHECKED AND VERIFIED BY THE CONTRACTOR AT THE JOB.

STATE ART COMMISSION APPROVED 12-1-48

APPROVED
Commonwealth of Pennsylvania
Department of Labor & Industry
Bureau of Inspection
Buildings Section
Checked By
Approved By — Chief
Approved Date

REGISTERED ARCHITECT PENNSYLVANIA HOWELL LEWIS SHAY NO. 4519

APPROVED
Commonwealth of Pennsylvania
DEPARTMENT OF WELFARE
Architect — Date
Secretary — Date

Eugene R. Steele, M.D.

PROJECT - 252

REVISED	

APPROVED Wm. A. Reichard 12/1/48
DEPUTY SECRETARY OF PROPERTY & SUPPLIES

APPROVAL RECOMMENDED J. Edward Rinker 11/1/48
SUPERVISING ARCHITECT - BUREAU OF CONSTRUCTION

APPROVED Charles R. Barker
ARCHITECT

SUBMITTED Howell Lewis Shay
ARCHITECT

ACCEPTED
CONTRACTOR

PLOT & ROOF PLANS

BUILDING N-9
MAXIMUM SECURITY BUILDING
for MALE PATIENTS
PHILADELPHIA STATE HOSPITAL
PHILADELPHIA, PENNSYLVANIA
HOWELL LEWIS SHAY, A.I.A. REGISTERED ARCHITECTS
1801 PACKARD BUILDING, PHILADELPHIA, PENNSYLVANIA

DATE 12/15/1948
SCALE AS NOTED
DRAWN A.S. & C.W.C.
SUPER.

COMMONWEALTH OF PENNA.
JAMES H. DUFF, GOVERNOR
DEPT. PROPERTY & SUPPLIES
C. M. WOOLWORTH, SECRETARY
HARRISBURG, PENNSYLVANIA

C.M.W. No. 1306-9
SHEET No. 1

12-1-48