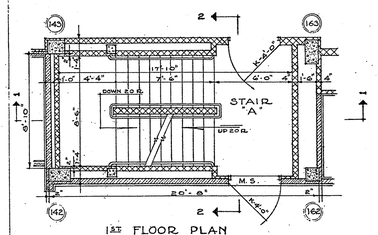

1ST FLOOR PLAN

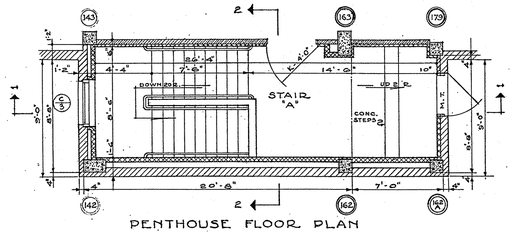

PENTHOUSE FLOOR PLAN

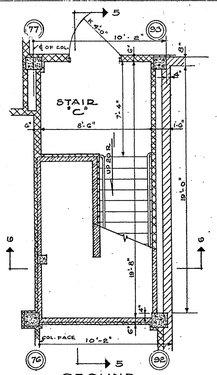

GROUND FLOOR PLAN

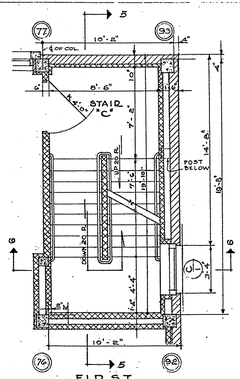

FIRST FLOOR PLAN

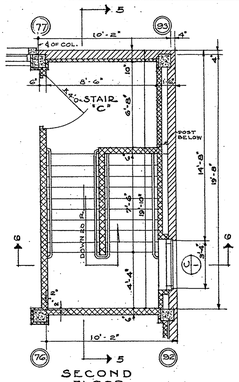

SECOND FLOOR PLAN

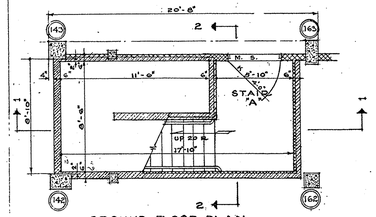

GROUND FLOOR PLAN

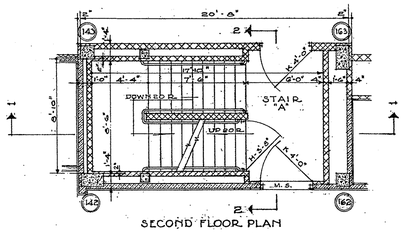

SECOND FLOOR PLAN

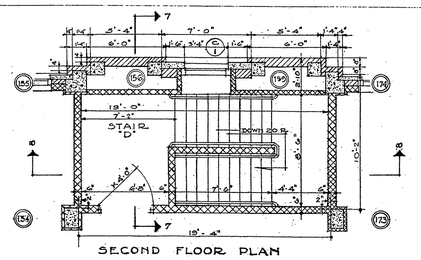

SECOND FLOOR PLAN

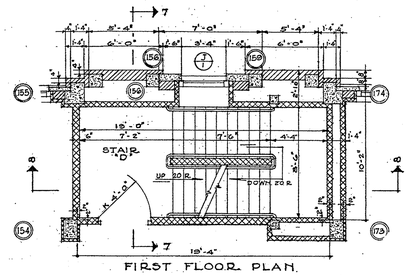

FIRST FLOOR PLAN.

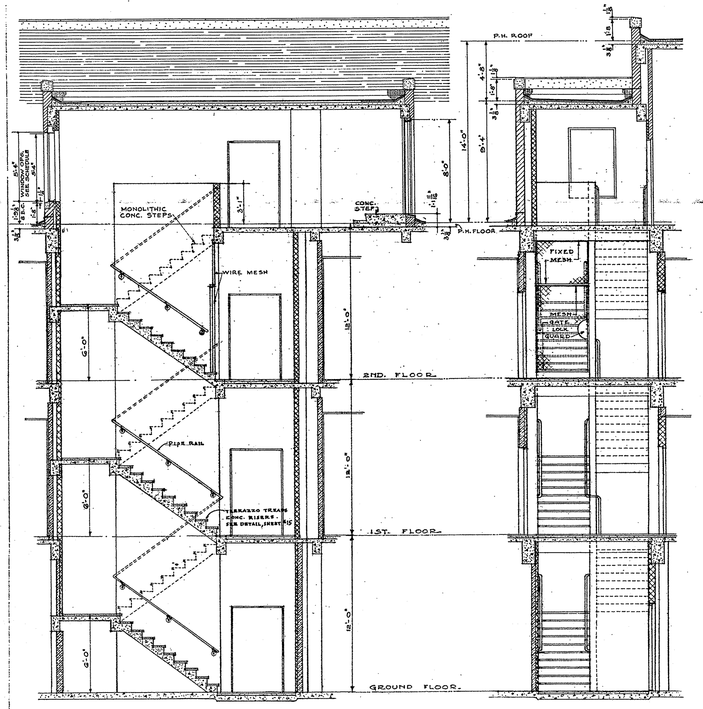

SECTION 1-1

SECTION 2-2

STAIR "A"
SCALE ¼"=1'-0"

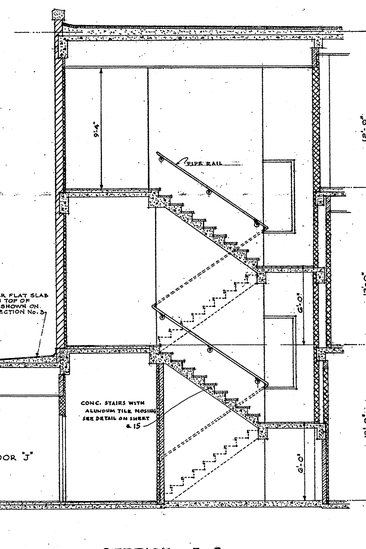

SECTION 5-5

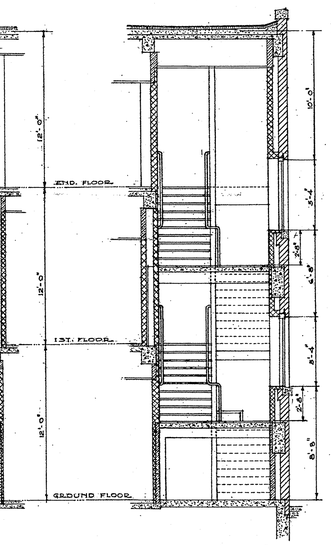

SECTION 6-6

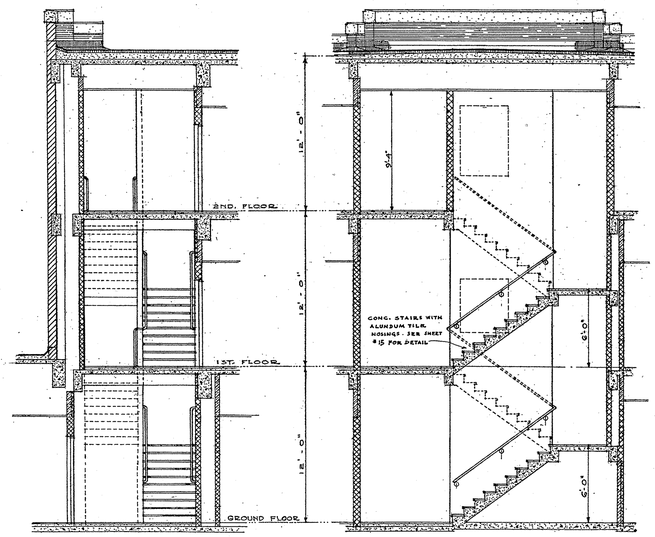

SECTION 7-7

SECTION 8-8

STAIR "C"
SCALE ¼"=1'-0"
STAIR 'E' IS SIMILAR BUT OPPOSITE HAND

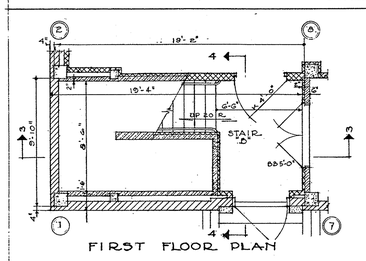

FIRST FLOOR PLAN

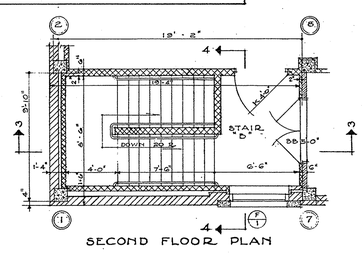

SECOND FLOOR PLAN

STAIR "B"
SCALE ¼"=1'-0"
STAIR 'F' IS SIMILAR BUT OPPOSITE HAND

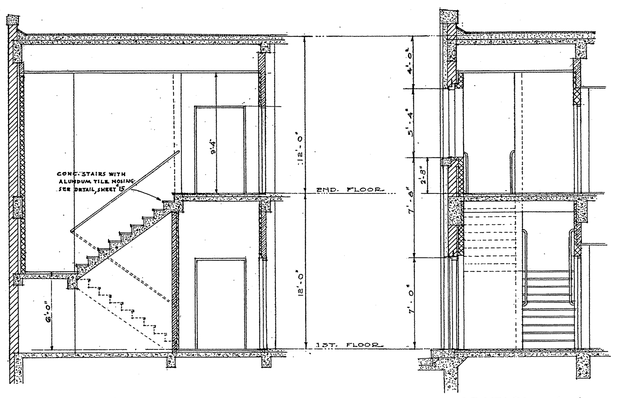

SECTION 3-3

SECTION 4-4

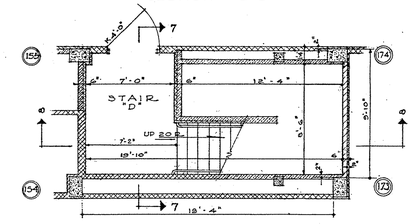

GROUND FLOOR PLAN

STAIR "D"
SCALE ¼"=1'-0"

SEE SHEET No. 15 FOR LARGE SCALE STAIR DETAILS

APPROVED
Commonwealth of Pennsylvania
DEPARTMENT OF WELFARE
Archt. _____ Date _____
Secretary _____ Date _____

All dimensions and measurements shall be checked and verified by the contractor at the site.

BUREAU OF ENGINEERING AND ARCHITECTURE
CHECKED
ARCH. | STRUCT. | MECH. | E.E.

REVISED

APPROVED _____ DEPUTY SECRETARY OF PROPERTY & SUPPLIES
APPROVAL RECOMMENDED _____ SUPERVISING ARCHITECT, BUREAU OF CONSTRUCTION 11/1/49
APPROVED _____ Secretary of Welfare
SUBMITTED _____ ARCHITECT
ACCEPTED _____ CONTRACTOR

PROJECT – 252

STAIR DETAILS

BUILDING N-9
MAXIMUM SECURITY BUILDING
for MALE PATIENTS
PHILADELPHIA STATE HOSPITAL
PHILADELPHIA, PENNSYLVANIA
HOWELL LEWIS SHAY, A.I.A. REGISTERED ARCHITECTS
1801 PACKARD BUILDING, PHILADELPHIA, PENNSYLVANIA

DATE: SEPT. 16, 1948
SCALE: AS NOTED
DRAWN BY: JL
CHECKED BY:

COMMONWEALTH OF PENNA.
JAMES H. DUFF, GOVERNOR
DEPT. PROPERTY & SUPPLIES
C. M. WOOLWORTH, SECRETARY
HARRISBURG, PENNSYLVANIA

C.M.M. No. 1369
SHEET No. 14

AR 1-13-49