NOTES:

HAULING ON EXISTING ROADS WILL NOT BE PERMITTED

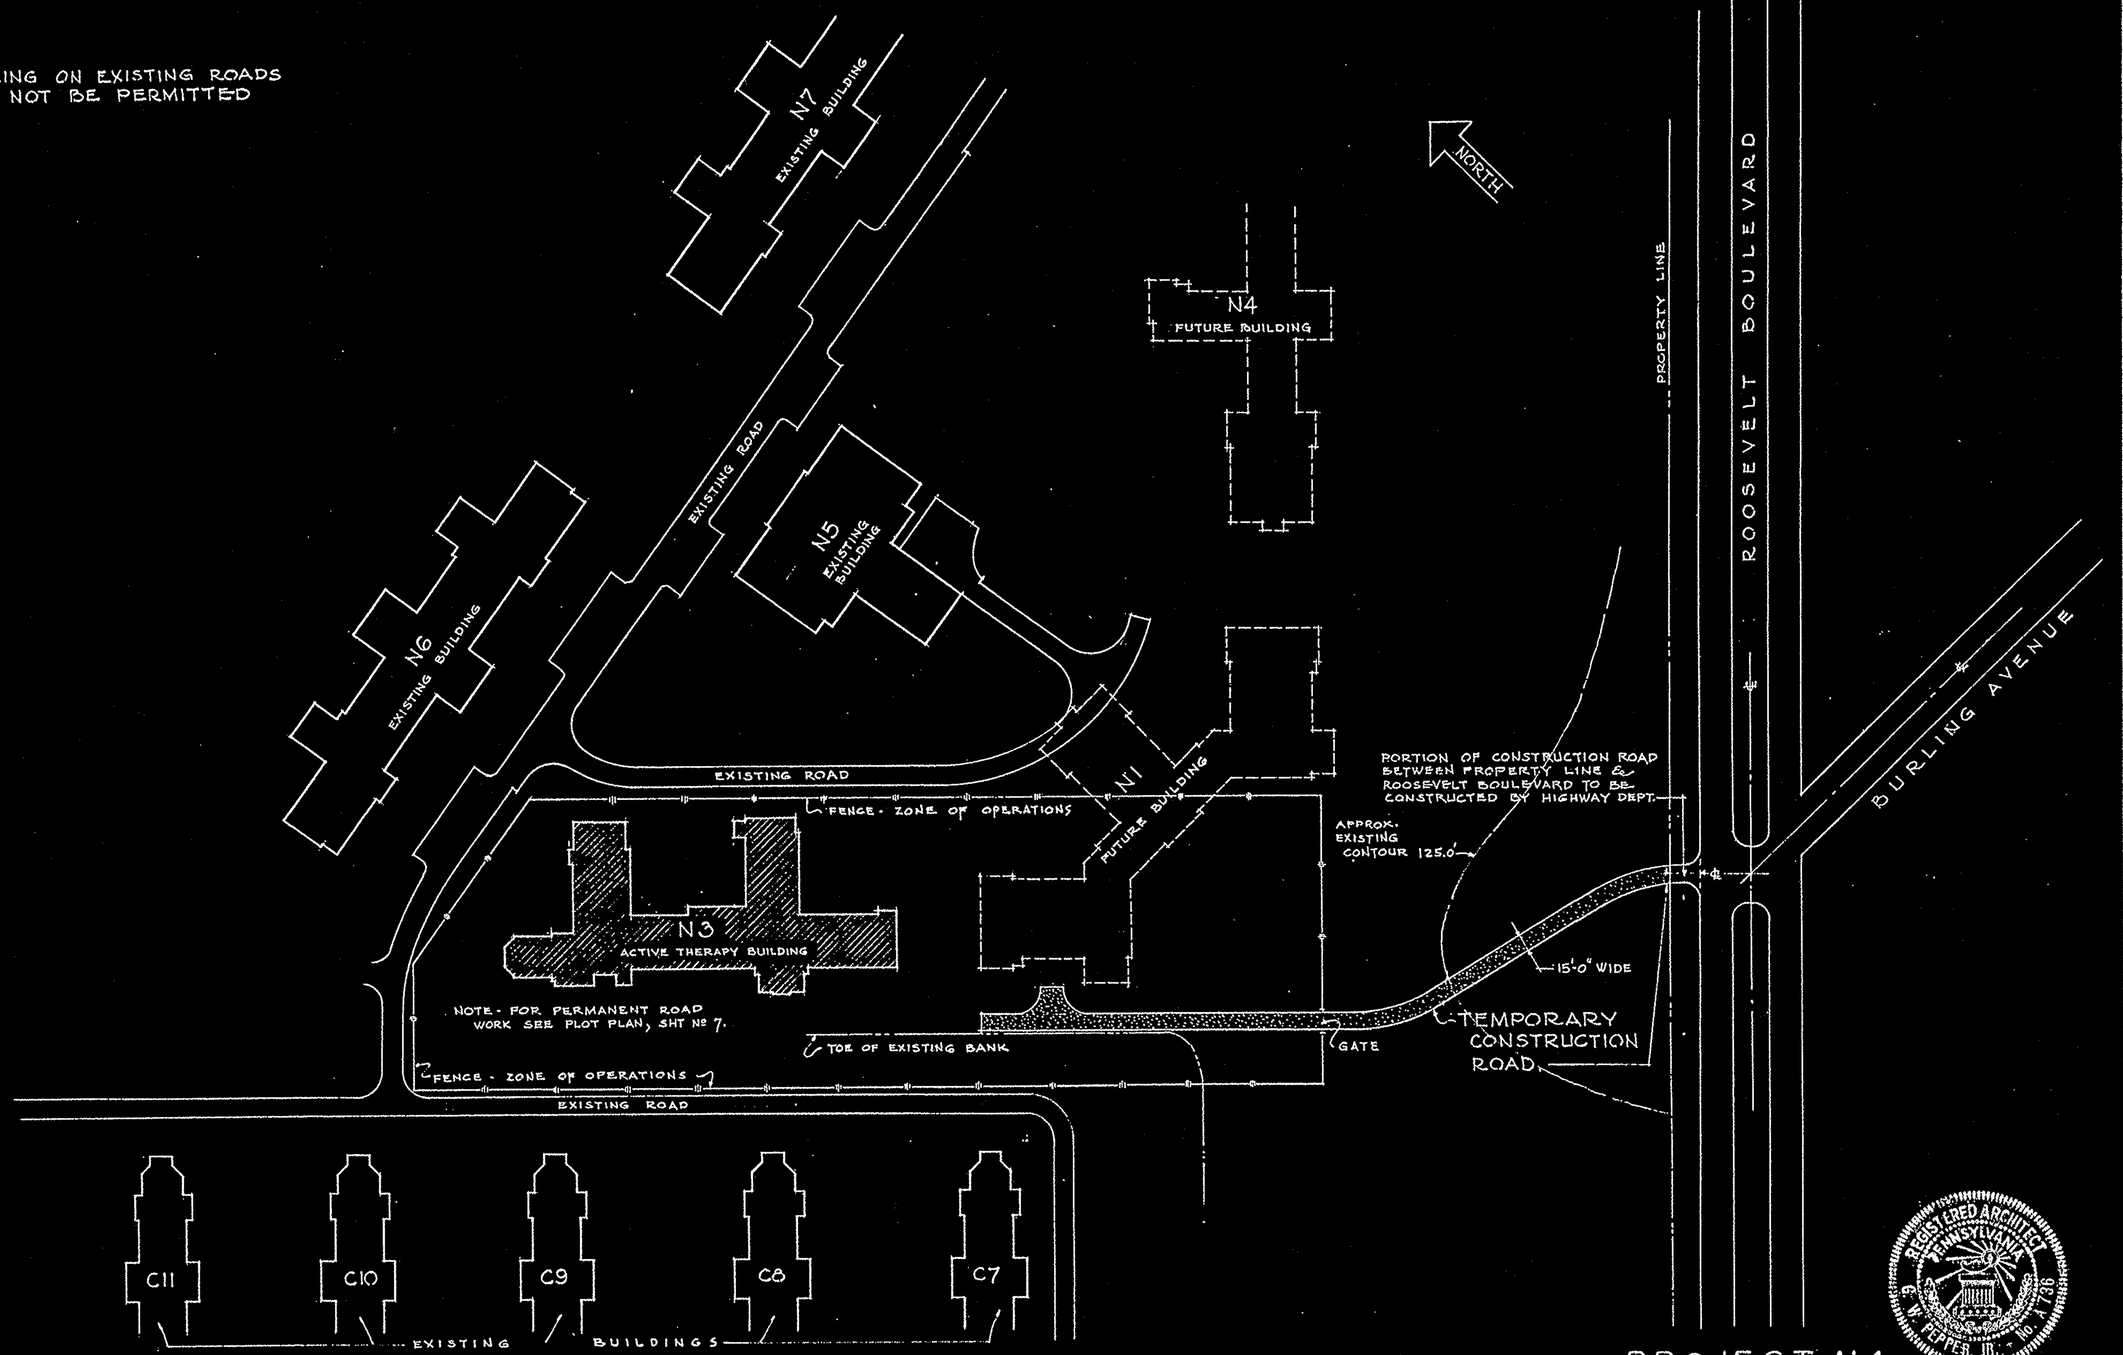

PROJECT 114

APPROVED	SECRETARY OF PROPERTY & SUPPLIES
APPROVED	CHIEF CONSTRUCTION ENGINEER OF PROPERTY & SUPPLIES
APPROVED	
SUBMITTED Geo. W. Pepper Jr.	ARCHITECT
ACCEPTED	CONTRACTOR

REVISED

CONSTRUCTION ROAD

ACTIVE THERAPY BUILDING N-3

PHILADELPHIA STATE HOSPITAL

PHILADELPHIA PENNSYLVANIA

GEORGE W. PEPPER, JR., REGISTERED ARCHITECT

225 S. 15TH ST. PHILADELPHIA 2, PA

DATE	COMMONWEALTH OF PENNA.	SHEET NO.
9-3-47	JAMES H. DUFF GOVERNOR	SK-7
SCALE 1" = 100'-0"	DEPT. PROPERTY & SUPPLIES	
	C. M. WOOLWORTH SECRETARY	
	HARRISBURG, PENNSYLVANIA	