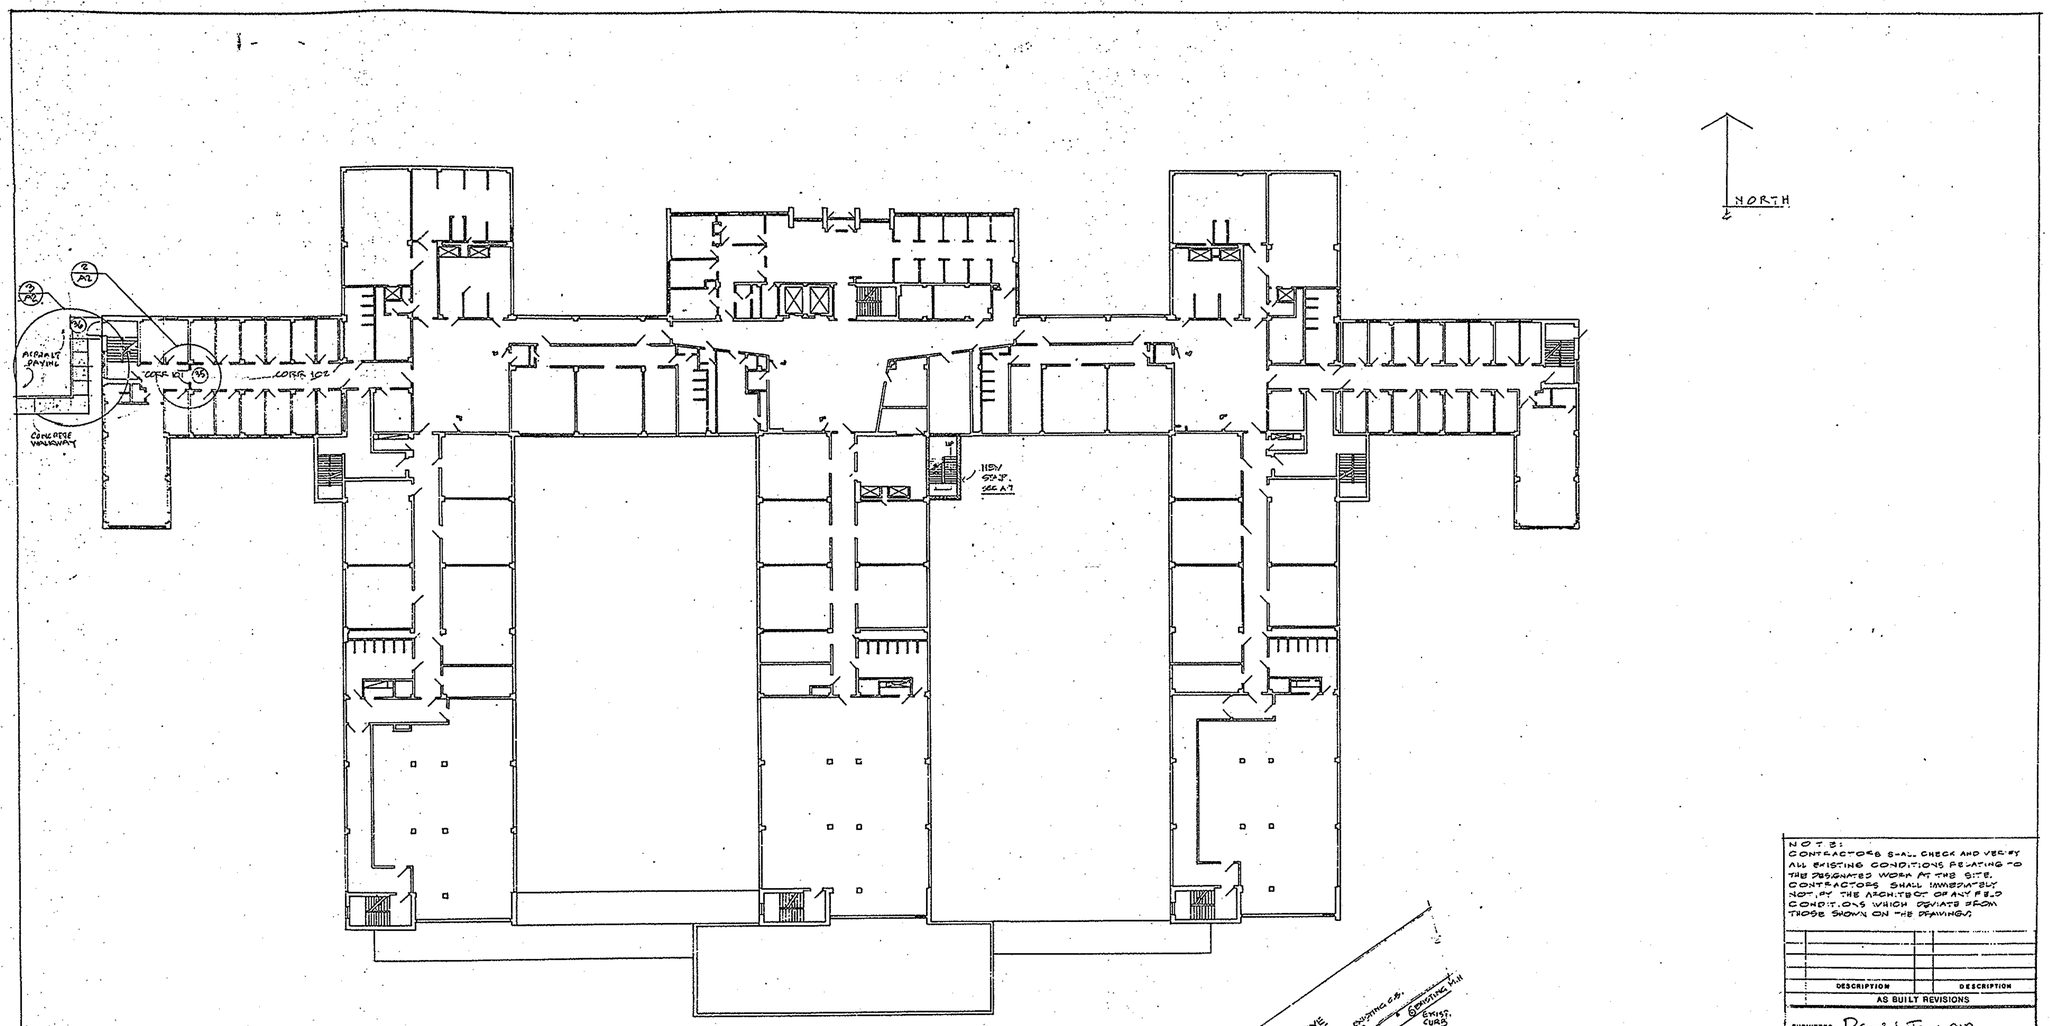

1 A2 FIRST FLOOR PLAN
1/16"=1'-0"

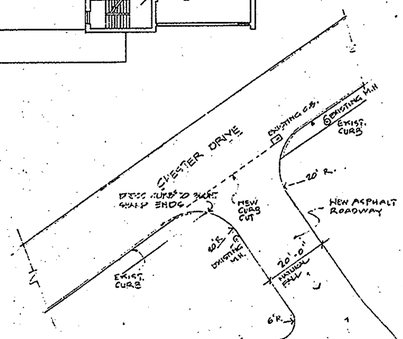

2 A2 PLAN OF NEW ENTRY
1/16"=1'-0"

NOTE:
SEE BLDG. LOCATION PLAN ON COVER SHEET.

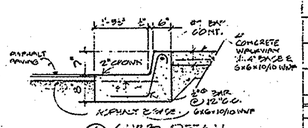

4 A2 CURB DETAIL
3/4"=1'-0"

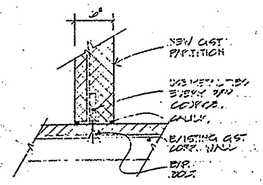

4 A2 JOINT DETAIL (TYP)
1½"=1'-0"

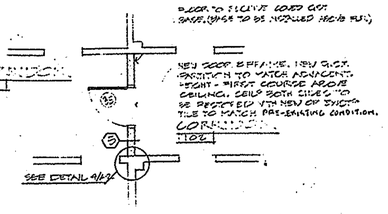

2 A2 PLAN AT CORRIDOR 101/102
1½"=1'-0"

NOTE:
CONTRACTORS SHALL CHECK AND VERIFY ALL EXISTING CONDITIONS RELATING TO THE DESIGNATED WORK AT THE SITE. CONTRACTORS SHALL IMMEDIATELY NOTIFY THE ARCHITECT OF ANY FIELD CONDITIONS WHICH DEVIATE FROM THOSE SHOWN ON THE DRAWINGS.

DESCRIPTION	DESCRIPTION

AS BUILT REVISIONS

SUBMITTED David S. Traub AIA
ARCHITECT (ENGINEER)

SUBMITTED
ENGINEER (ARCHITECT)
APPROVED Charles A. Manfro Jr. P.E.
BUREAU OF FACILITIES MANAGEMENT
DEPARTMENT OF PUBLIC WELFARE

APPROVED

CHECKED BY DEPARTMENT OF GENERAL SERVICES

ARCH. 8-18-86 DATE	STRUCT.	H.V.A.C.	PLBG.	ELECT.	MISC.

COMMONWEALTH OF PENNSYLVANIA
DEPARTMENT OF GENERAL SERVICES
HARRISBURG, PENNSYLVANIA

PROJECT NO D.G.S. A510-29

RENOVATION FOR EXPANSION OF FORENSIC UNIT BLDG. NO.8
PHILADELPHIA STATE HOSPITAL
PHILADELPHIA, PENNSYLVANIA

DAVID S. TRAUB ASSOCIATES
ARCHITECTS & PLANNERS
1704 WALNUT STREET
PHILA. PA 19103

ADCOCK & MATZ ASSOCS. INC.
CONSULTING MECH. ENGINEERS
132 S. 12th STREET
PHILA. PA 19103

FIRST FLOOR PLAN & DETAILS

DRAWN BY	DATE	DRAWING NO.
J.M.S.	3/28/85	A2
CHECKED BY	SCALE	
D.S.T.	AS NOTED	