#1911

STATE ART COMMISSION
JAN 4 1945
RECEIVED

STATE ART
1-4-45

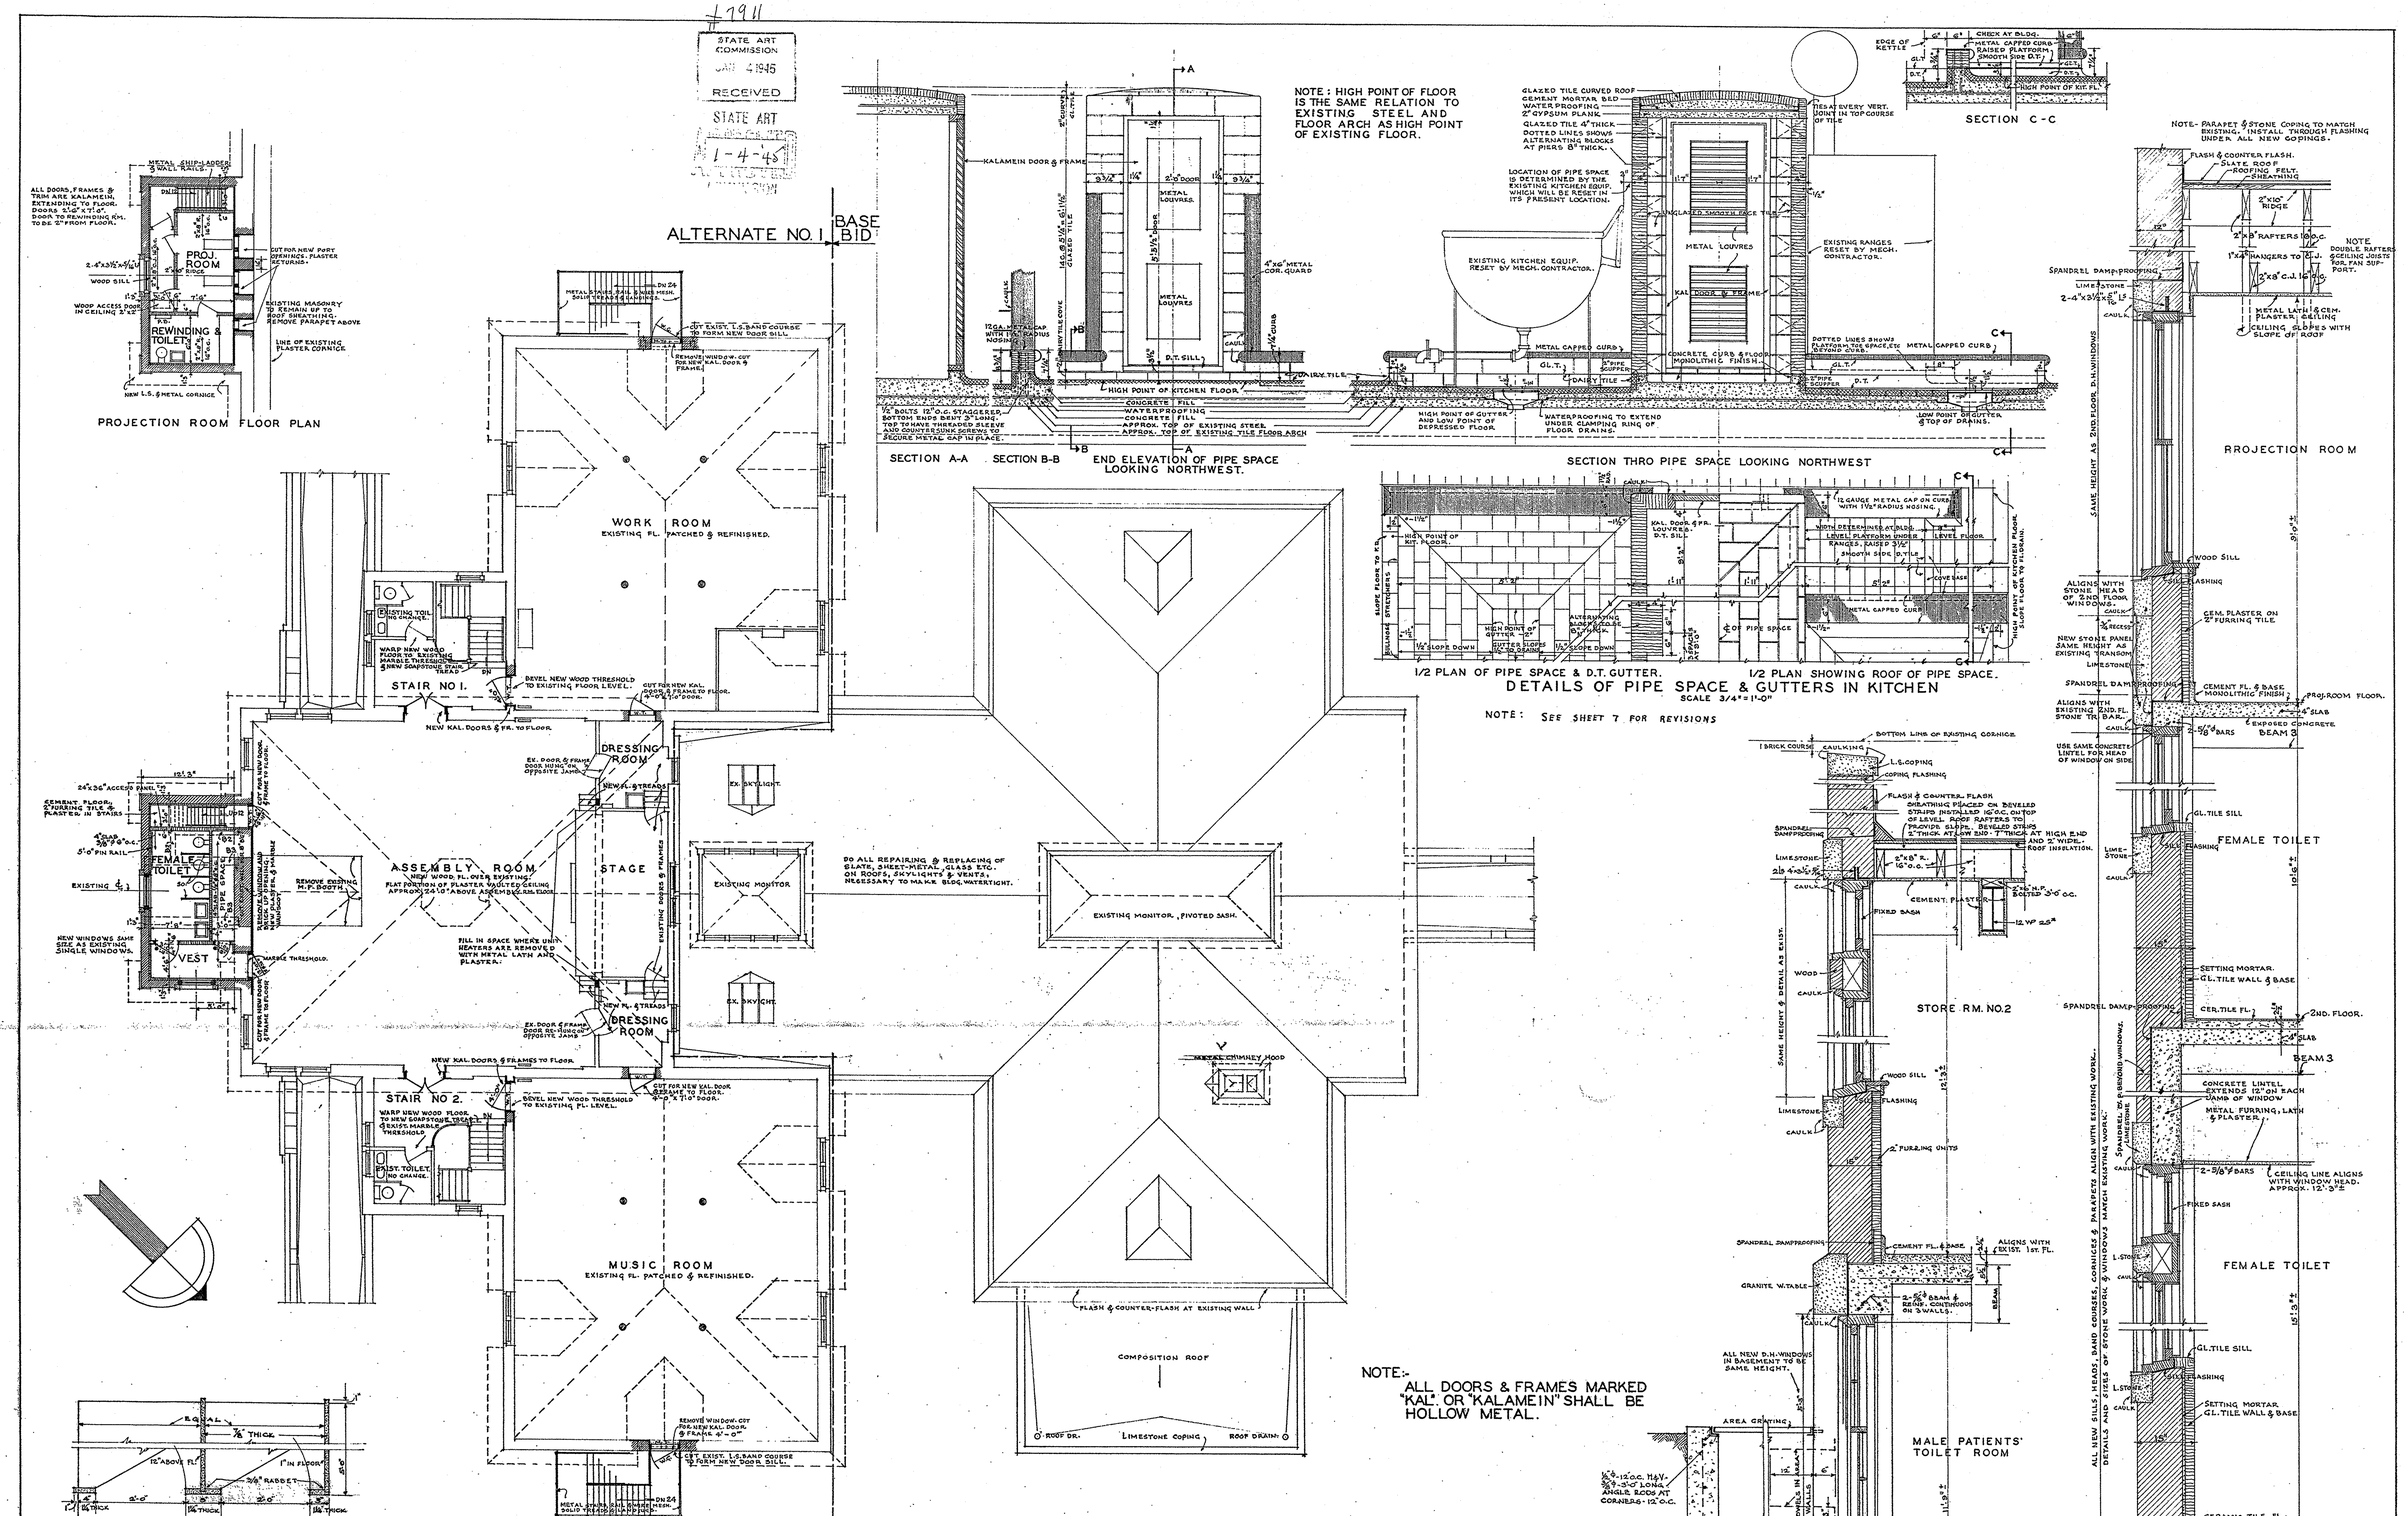

APPROVED
Commonwealth of Pennsylvania
Department of Labor & Industry
Bureau of Inspection
Buildings Section
Checked By HMS
Approved By R. T. Ross Chief
Approval Date 10-29-47

APPROVED
Commonwealth of Pennsylvania
Department of Labor & Industry
Bureau of Inspection
Buildings Section
Checked By HMS
Approved By John H. Hobart Chief
Approval Date 12-7-44

SCHEDULE OF FINISHES.

ROOMS	FEMALE TOILET RM	ASSEMBLY ROOM	STAGE	DRESSING ROOMS	MUSIC RM	WORK RM	STAIRS NO. 1 & 2	REWINDING & TOILET RM	PROJECTION ROOM & PAS.	STAIRS FROM 2ND. FL.
FLOOR	CER. T.	WOOD	WOOD	WOOD	REFINISH WD.	REFINISH WD.	WOOD	CEMENT	CEMENT	CEMENT
BASE	GL. T.	P. MARBLE	P. WOOD	P. WOOD	PATCH WOOD	PATCH WOOD	P. CEMENT	CEMENT	CEMENT	NO BASE
WAIN SCOT	GL. T	P. MARBLE								
WALLS	GL. T.	P. P.	P. P.	P. P.	P. P.	P. P.	P. P.	CEM. PLASTER	CEM. PLASTER	CEM. PL.
CEILING	EXPOSED CON.	ACOUSTIC ON EXIST. PLASTER	P. P.	P. P.	P. P.	P. P.	P. P.	CEM. PLASTER	CEM. PLASTER	CEM. PL.
REMARKS	SO. TOIL. PART. VEST. TO HAVE SAME FINISH	VAULTED CEILING	NEW TREADS ON STEPS	NEW TREADS ON STEPS			SO. TREADS	2nd FURRING WALL TILE	2nd FURRING WALL TILE	METAL SHIP LADDER. PIPE WALL RAILS

APPROVED
Commonwealth of Pennsylvania
Department of Labor & Industry
Bureau of Inspection
Buildings Section
Checked By
Approved By
Approval Date

Calvin R. Hunter 7-22-47
Succeeded Chas. R. Barker 7-22-47

APPROVED 1/8/48 H. H. Richards
DEPUTY SECRETARY OF PROPERTY & SUPPLIES
APPROVED J. J. Jones
CHIEF CONSTRUCTION ENGINEER OF PROPERTY & SUPPLIES
APPROVED
SUBMITTED Geo. Heppelman Jr.
ARCHITECT
ACCEPTED
CONTRACTOR

REVISED

No.	Date	Revised for Administrative Alterations & Hollow Metal Doors.

PROJECT NO.-183

SECOND FLOOR & PROJECTION ROOM PLANS. DETAILS.

ALTERATIONS TO FEMALE REFECTORY
FOR THE
PHILADELPHIA STATE HOSPITAL
PHILADELPHIA PENNSYLVANIA

GEORGE W. PEPPER, JR., REGISTERED ARCHITECT
225 S. 15TH STREET PHILADELPHIA 2, PA.

DATE DEC. 7, 44
SCALE 1/8" = 1'-0" 3/4" = 1'-0"
COMMONWEALTH OF PENNA.
JAMES H. DUFF GOVERNOR
DEPT. PROPERTY & SUPPLIES
C. M. WOOLWORTH SECRETARY
HARRISBURG, PENNSYLVANIA
SHEET NO. 3