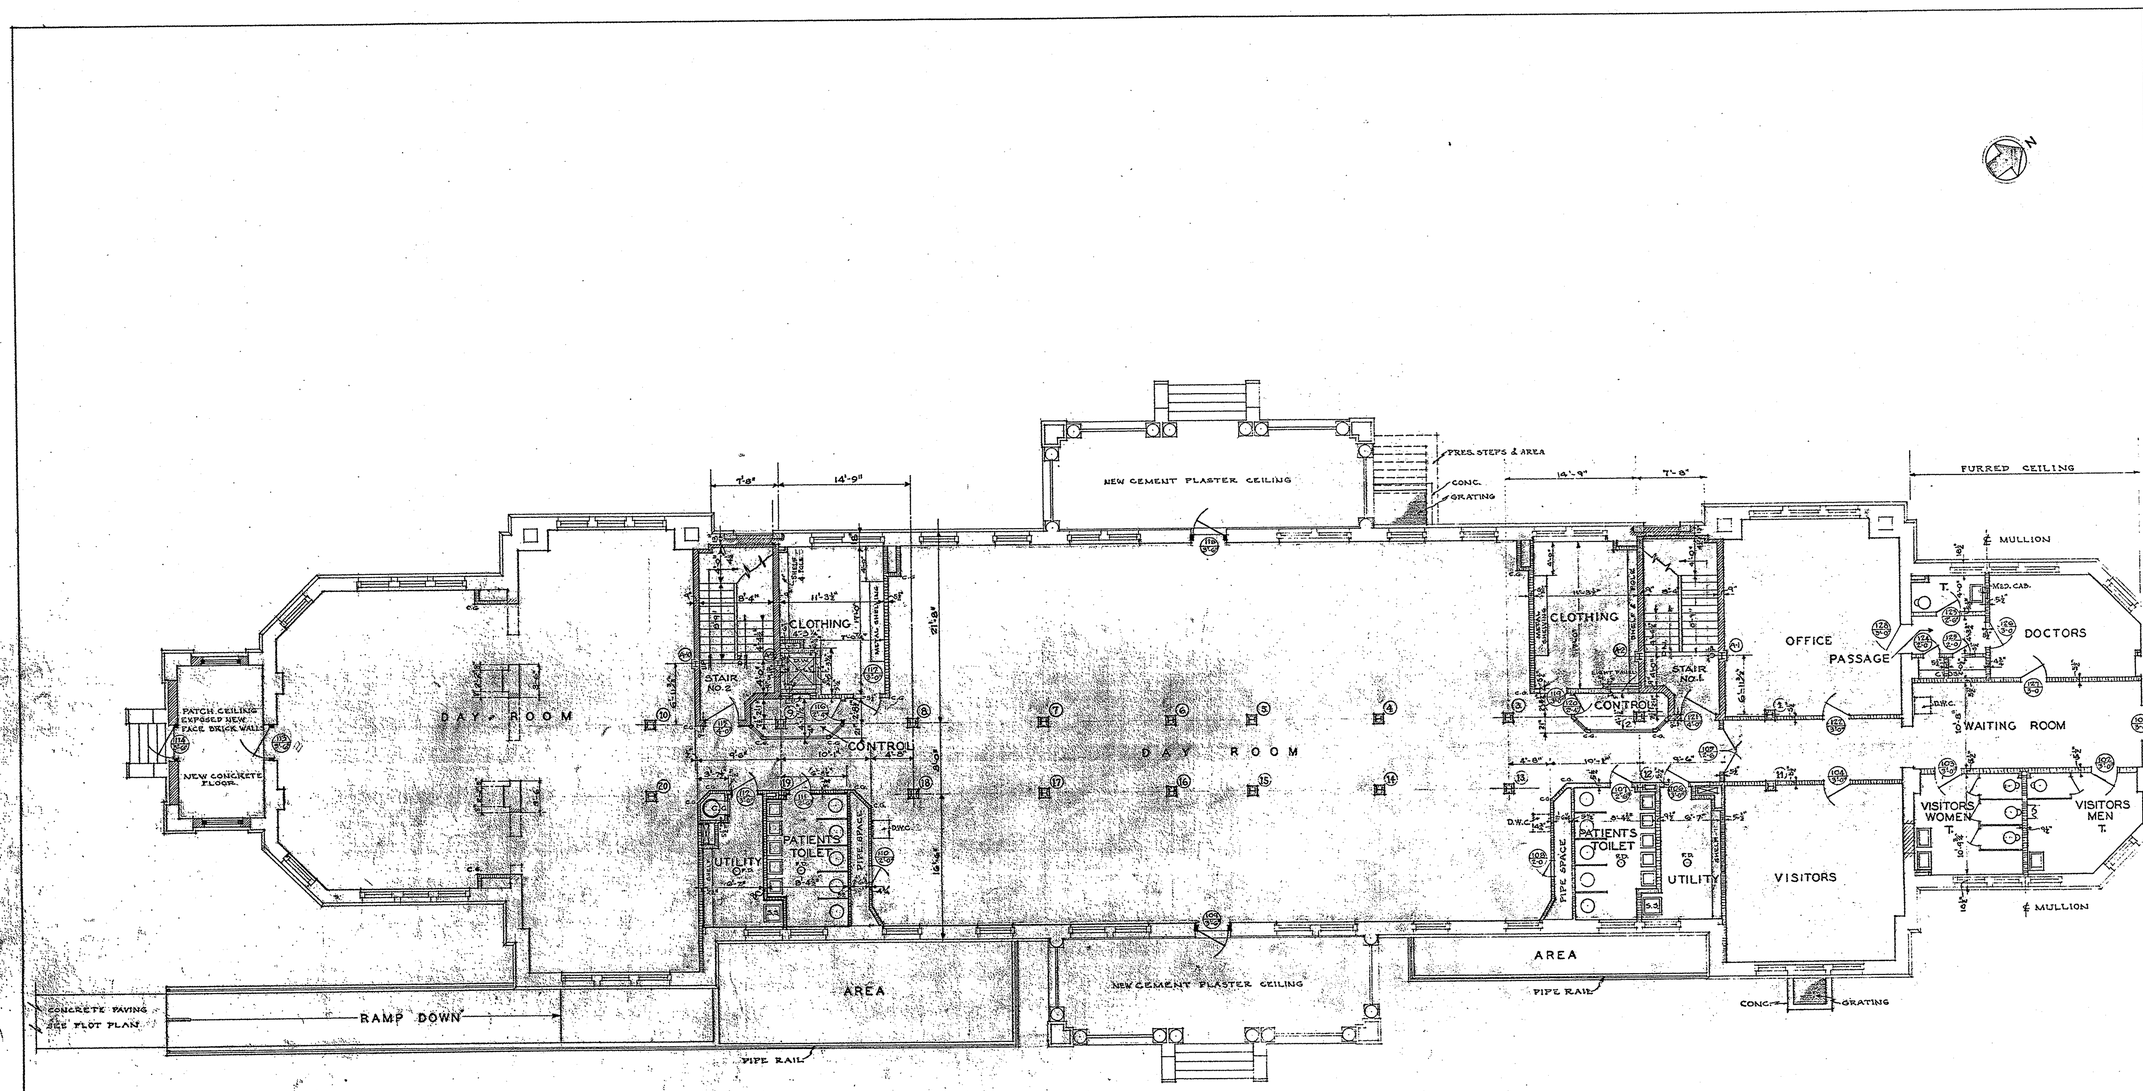

DOOR SCHEDULE

DOOR NUMBER	DOOR TYPE	HARDWARE TYPE	REMARKS
101	B	11	7'-6" HIGH
102	A	6	
103	A	6	
104	B	12	
105	B	15	
106	B	16	
107	C	6	
108	A	9	
109		10	7'-6" HIGH SEE ELEVATION
110	A	9	
111	C	6	
112	B	16	
113	B	2	7'-6" HIGH
114		1	7'-6" HIGH SEE ELEVATION
115	B	2	
116	E	4	
117	B	4	
118		10	7'-6" HIGH SEE ELEVATION
119	B	4	
120	E	4	
121	B	2	
122	A	12	
123	A	13	
124	A	14	
125	A	14	
126	A	18	
127	A	12	
128	A	18	

ALL DOORS 7'-0" HIGH UNLESS SHOWN OTHERWISE

SEE SHEET NO. 13 FOR DETAILS

SEE SHEET NO. 6 FOR STRUCTURAL WORK

INSTALL ANGLE GUARDS ON ALL EXPOSED CORNERS OF FREE STANDING COLUMNS & WHERE NOTED AT OTHER CORNERS SEE DETAILS

M.F.S.
K.F.Noss
7-16-41.

SCHEDULE OF FINISHES

	DAY ROOMS	CONTROL CENTER	OFFICE & PASSAGE	UTILITY ROOMS	CLOTHES ROOMS	VISITORS ROOM	PATIENTS TOILETS	VISITORS TOILETS	STAIRS	DOCTORS ROOM	DOCTORS TOILET	WAITING ROOM	
CEILING	EXP. CONC.	EXP. CONC.	EXP. CONC.	EXP. CONC.	EXP. CONC.	EXP. CONC.	EXP. CONC.	FURRED PL.		FURRED PL.	FURRED PL.	FURRED PL.	
WALLS	NEW PL.	NEW PL.	NEW PL.	NEW PL.	NEW PL.	NEW PL.	NEW PL.	NEW PL.	BRICK	NEW PL.	NEW PL.	NEW PL.	
WAINSCOT				TILE 7'-2 1/2"			TILE 7'-2 1/2"	TILE 4'-0"			TILE 4'-0"		
BASE	CEM.	CEM.	CEM.	TILE	CEM.	CEM.	TILE	TILE		CEM.	TILE	CEM.	
FLOOR	CEM.	CEM.	CEM.	CER. TILE	CEM.	CEM.	CER. TILE	CER. TILE	CEM.	CEM.	CER. TILE.	CEM.	
REMARKS		WIRE MESH TO CEIL.		SHELF & HOOKS	SHELVES & CLOTHES POLES		SLATE TOILET PARTITIONS	SLATE TOILET ENCL. - H.M. DOORS					

APPROVED
Commonwealth of Pennsylvania
DEPARTMENT OF MILITARY
Date 7-2-46

SEE SHEET NO. 1 FOR GENERAL NOTES & SYMBOLS

APPROVED C. M. Woolworth SECRETARY OF PROPERTY & SUPPLIES
APPROVED Judson Harlow CHIEF DIVISION OF BUILDINGS & PROPERTY & SUPPLIES
APPROVED
SUBMITTED Geo. Pepper Jr. ARCHITECT
ACCEPTED CONTRACTOR

REVISED

FIRST FLOOR PLAN BLDG. NO 3

REMODELING FEMALE PATIENT BUILDINGS NO 3 & 7
FOR THE
PHILADELPHIA STATE HOSPITAL
PHILADELPHIA PENNSYLVANIA
GEORGE W. PEPPER, JR., REGISTERED ARCHITECT
1800 WALNUT STREET PHILADELPHIA 3 PA.

DATE JUN 20 46
SCALE 1/8"-1'-0"

COMMONWEALTH OF PENNA.
EDWARD MARTIN GOVERNOR
DEPT. PROPERTY & SUPPLIES
C. M. WOOLWORTH SECRETARY
HARRISBURG, PENNSYLVANIA

SHEET NO. 2

B