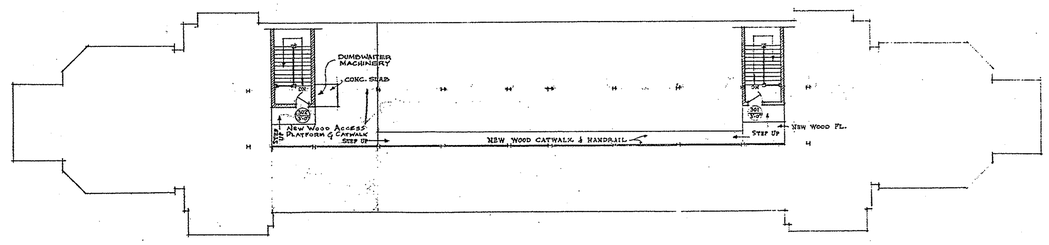

LOFT PLAN
SCALE 1/8"=1'-0"

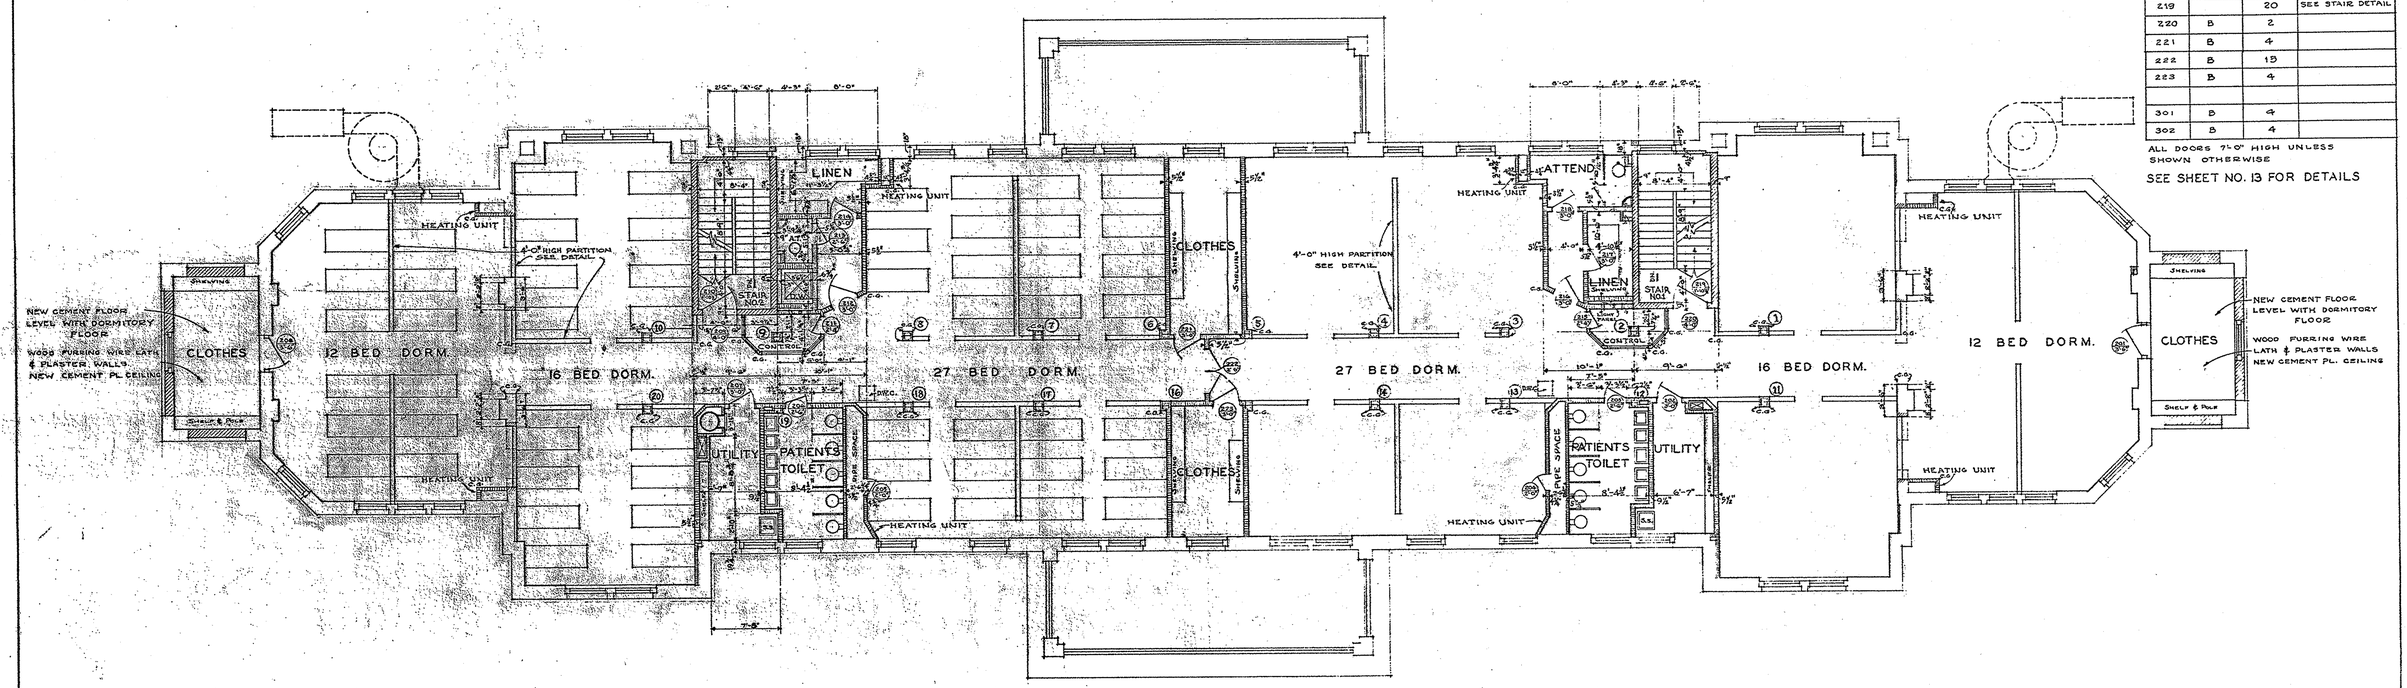

SEE SHEET NO. 7 FOR STRUCTURAL WORK

INSTALL ANGLE GUARDS ON ALL EXPOSED CORNERS OF FREE STANDING COLUMNS & WHERE NOTED AT OTHER CORNERS SEE DETAILS

DOOR SCHEDULE

DOOR NUMBER	DOOR TYPE	HARDWARE TYPE	REMARKS
201	B	4	
202	B	16	
203	C	6	
204	A	8	
205	A	9	
206	C	6	
207	B	16	
208	B	4	
209	B	2	
210		20	SEE STAIR DETAIL
211	E	4	
212	D	4	
213	D	4	
214	A	4	
215	E	4	
216	D	4	
217	A	4	
218	D	4	
219		20	SEE STAIR DETAIL
220	B	2	
221	B	4	
222	B	15	
223	B	4	
301	B	4	
302	B	4	

ALL DOORS 7'-0" HIGH UNLESS SHOWN OTHERWISE

SEE SHEET NO. 13 FOR DETAILS

SCHEDULE OF FINISHES

*	DORMITORIES	CONTROL CENTERS	LINEN ROOMS	UTILITY ROOMS	CLOTHES ROOMS	ATTENDANTS ROOM	PATIENTS TOILETS	ATTENDANTS TOILETS	STAIRS				
CEILING	ACCOUSTICAL	ACCOUSTICAL	PATCH PL.	PATCH PL.	PATCH PL.	PATCH PL.	PATCH PL.	PATCH PL.	NEW PL.				
WALLS	NEW PL.	NEW PL.	NEW PL.	NEW PL.	NEW PL.	NEW PL.	NEW PL.	NEW PL.	BRICK				
WAINSCOT				TILE 7'-2½" HIGH			TILE 7'-2½" HIGH						
BASE	CEMENT	CEMENT	CEMENT	TILE	CEMENT	CEMENT	TILE	CEMENT					
FLOOR	CEMENT	CEMENT	CEMENT	CER. TILE	CEMENT	CEMENT	CER. TILE	CEMENT	CEMENT				
REMARKS	SEE DETAILS FOR LOW PARTITIONS	WIRE MESH FROM SASH TO CEILING	METAL SHELVING	SHELF & HOOKS	SEE NOTES IN CLOTHES ROOMS		SLATE TOILET PARTITIONS		METAL PAN CEMENT TREADS				

APPROVED
Commonwealth of Pennsylvania
DEPARTMENT OF WELFARE
Bureau of Institutional Management
Approved: Coleman B. Shuster Date 6-25-46
Date Approved 6-25-46

APPROVED
SECRETARY OF PROPERTY & SUPPLIES
APPROVED
CHIEF ARCHITECT OF PROPERTY & SUPPLIES
APPROVED
SUBMITTED
ARCHITECT
ACCEPTED
CONTRACTOR

APPROVED
ME
A. T. Rose
7-16-46

SEE SHEET NO. 1 FOR GENERAL NOTES & SYMBOLS

REVISED

SECOND FLOOR PLAN BLDG NO 3

REMODELING FEMALE PATIENT BUILDINGS NO 3 & 7
FOR THE
PHILADELPHIA STATE HOSPITAL
PHILADELPHIA PENNSYLVANIA
GEORGE W. PEPPER, JR., REGISTERED ARCHITECT
1600 WALNUT STREET PHILADELPHIA 3, PA.

DATE JUN. 20 46
SCALE 1/8"=1'-0"

COMMONWEALTH OF PENNA.
EDWARD MARTIN GOVERNOR
DEPT. PROPERTY & SUPPLIES
C. M. WOODWORTH SECRETARY
HARRISBURG, PENNSYLVANIA

SHEET NO. 3

B