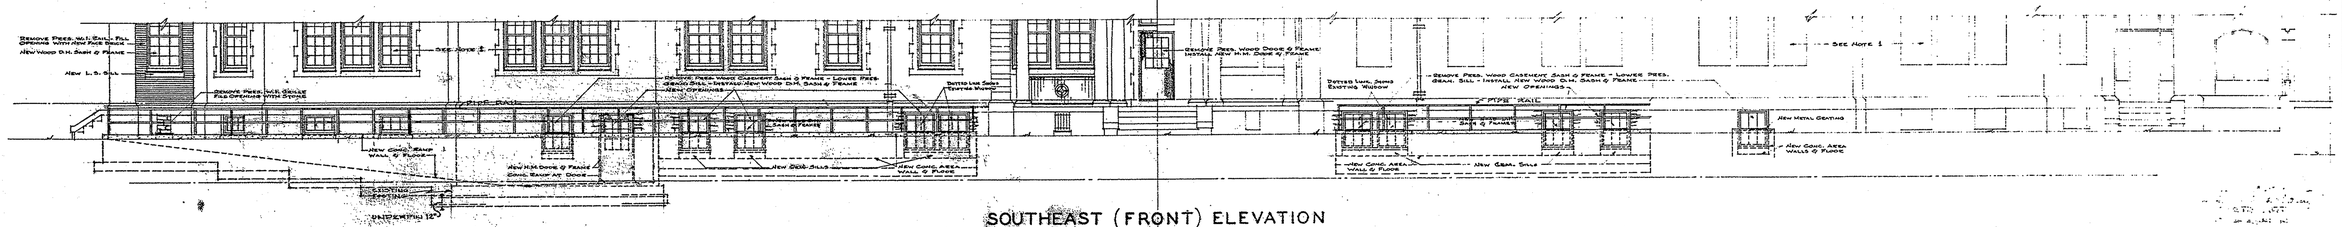

SOUTHEAST (FRONT) ELEVATION

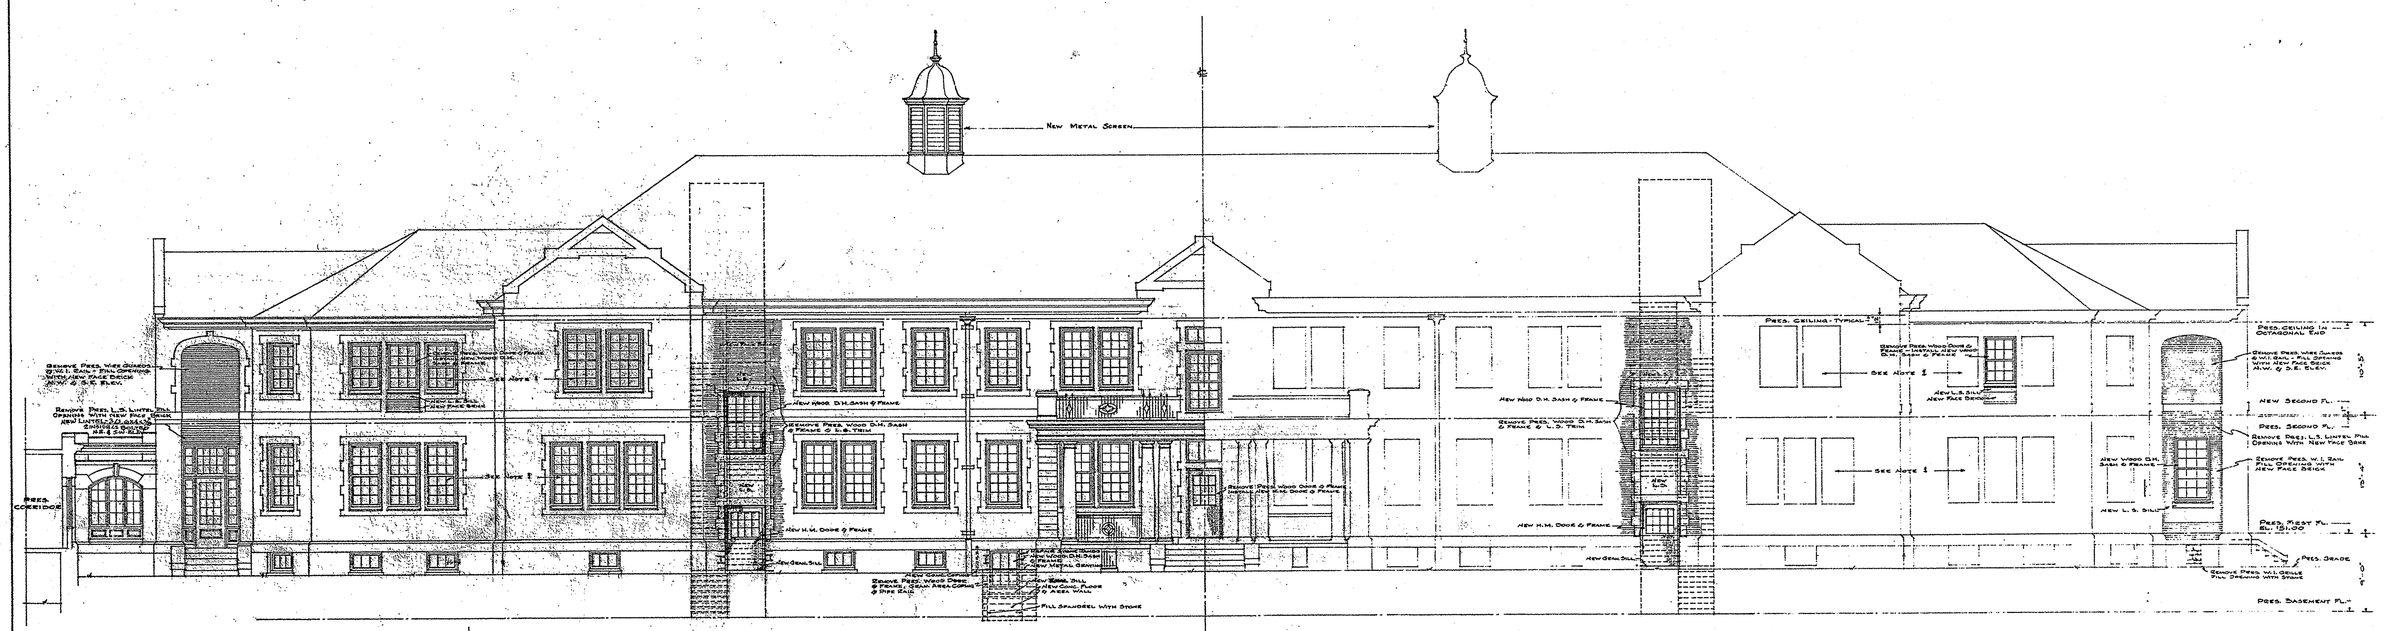

NORTHWEST (REAR) ELEVATION

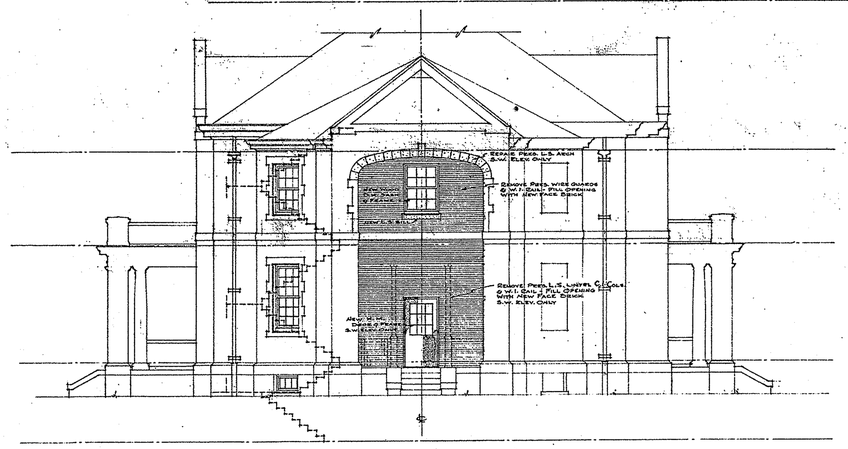

SOUTHWEST (END) ELEVATION

NORTHEAST ELEVATION IS SIMILAR

NOTES

M.E.S.
R.T.R.
7-16-46

1 - REMOVE ALL BOTTOM SASH FROM PRESENT DOUBLE-HUNG WINDOWS FIRST AND SECOND FLOORS. INSTALL NEW WOOD BOTTOM SASH WITH GLASS DIVISIONS TO MATCH UPPER SASH.

2 - WHERE PRESENT GRANITE WINDOW SILLS IN BASEMENT ARE TO BE RESET, REWORK SAME TO REMOVE LUGS.

RESET ALL L.S. ARCH STONES NOW OUT OF ALIGNMENT.

APPROVED
Commonwealth of Pennsylvania
DEPARTMENT OF WELFARE
BUREAU OF INSTITUTIONAL MANAGEMENT
Date 6-20-46
Date 7/26/46

SEE SHEET NO. 1 FOR GENERAL NOTES & SYMBOLS

APPROVED — SECRETARY OF PROPERTY & SUPPLIES
APPROVED — CHIEF CONSTRUCTION COUNSEL OF PROPERTY & SUPPLIES
APPROVED
SUBMITTED — ARCHITECT
ACCEPTED — CONTRACTOR

REVISED

ELEVATIONS BLDG. NO. 3

REMODELING FEMALE PATIENT BUILDINGS NO 3 & 7
FOR THE
PHILADELPHIA STATE HOSPITAL
PHILADELPHIA PENNSYLVANIA
GEORGE W. PEPPER, JR. REGISTERED ARCHITECT
1600 WALNUT STREET PHILADELPHIA 2 PA.

DATE JUN. 20 46
SCALE 1/8"=1'-0"

COMMONWEALTH OF PENNA.
EDWARD MARTIN GOVERNOR
DEPT. PROPERTY & SUPPLIES
C. M. WOOLWORTH SECRETARY
HARRISBURG, PENNSYLVANIA

SHEET NO. 4