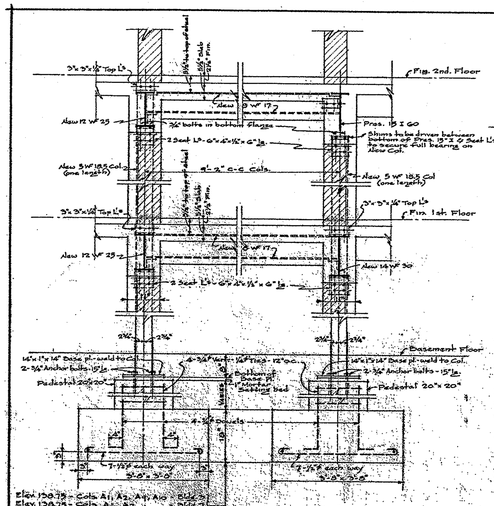

SECTION AT STAIRS
1/2" = 1'-0"

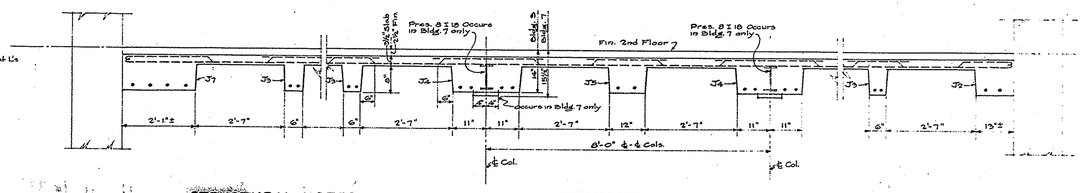

SECTION 4 - 4
1/2" = 1'-0"

STRUCTURAL NOTES

1 - FURRED CEILINGS TO BE SUSPENDED BY MEANS OF 1" x 3/16" ZINC COATED HANGERS 4'-0" O.C. EACH WAY. UPPER ENDS TO BE CAST IN CONC. JOISTS, HOOKED OVER REINFORCING BARS - LOWER END TO PROJECT 6" BELOW BOTTOM OF JOIST & BE PUNCHED WITH HOLES FOR 3/8" BOLTS.

2 - PRESSED LINTELS OVER EXTERIOR DOOR & WINDOW OPENINGS ARE 3 - 8" I 18# UNLESS OTHERWISE NOTED.

INDICATED PRESENT STEEL TO BE REMOVED.
INDICATED PRESENT STEEL TO REMAIN.
INDICATES NEW STEEL.

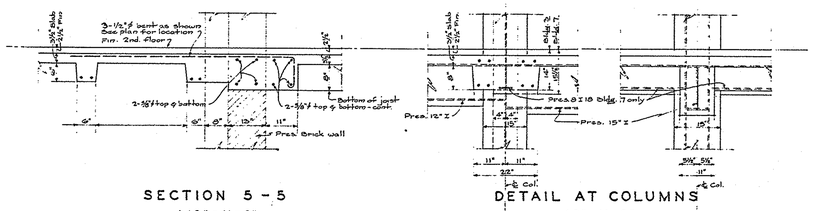

SECTION 5 - 5
1/2" = 1'-0"

DETAIL AT COLUMNS
1/2" = 1'-0"

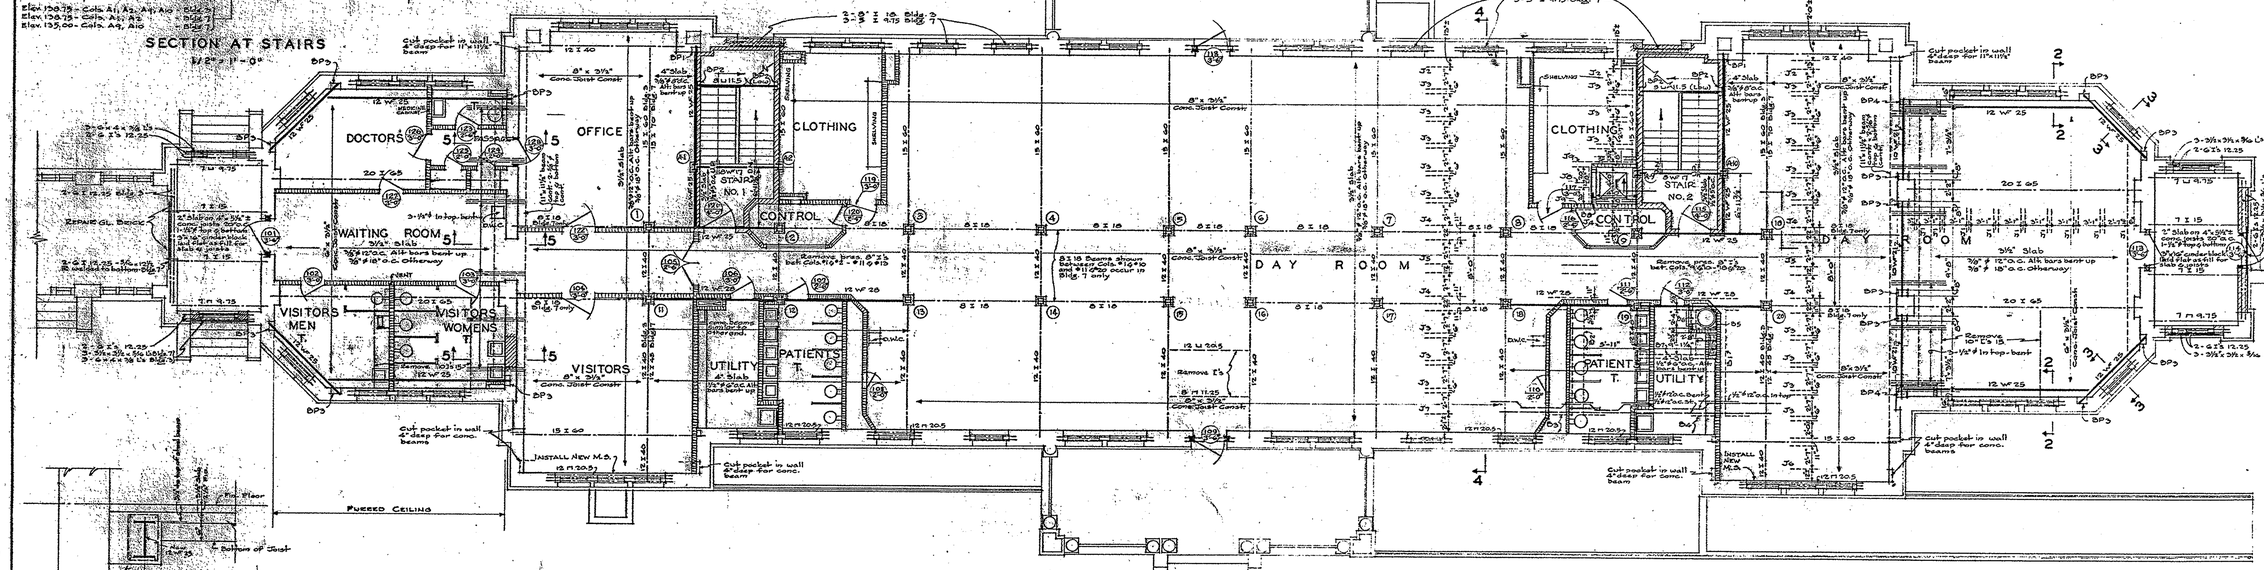

CONSTRUCTION SHOWN FOR SECOND FLOOR
CONSTRUCTION FOR BLDG. NO. 3 REVERSED ABOUT CENTER LINE
1/8" = 1'-0"
SEE SHEET NO 2 FOR ALL DIMENSIONS NOTES & DOOR SCHEDULE

SECTION 2 - 2
SECTION 3 - 3
1/2" = 1'-0"

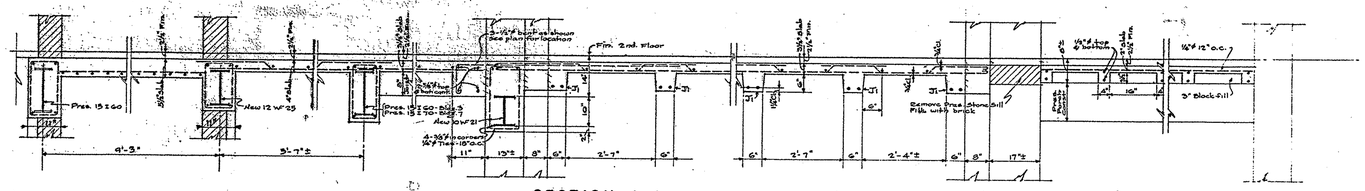

SECTION 1-1
1/2" = 1'-0"
SIMILAR BOTH ENDS OF BUILDING

SCHEDULE OF FINISHES

	DAY ROOMS	CONTROL CENTERS	OFFICE & PASSAGE	UTILITY ROOMS	CLOTHES ROOMS	VISITORS ROOM	PATIENTS TOILETS	VISITORS TOILETS	STAIRS	DOCTORS ROOM	DOCTORS TOILET	WAITING ROOM	
CEILINGS	EXP. CONC.	EXP. CONC.	EXP. CONC.	EXP. CONC.	EXP. CONC.	EXP. CONC.	EXP. CONC.	FURRED PL.		FURRED PL.	FURRED PL.	FURRED PL.	
WALLS	NEW PL.	NEW PL.	NEW PL.	NEW PL.	NEW PL.	NEW PL.	NEW PL.	NEW PL.	BRICK	NEW PL.	NEW PL.	NEW PL.	
WAINSCOT				TILE 7'-2½"			TILE 7'-2½"	TILE 4'-0"			TILE 4'-0"		
BASE	CEM.	CEM.	CEM.	TILE	CEM.	CEM.	TILE	TILE		CEM.	TILE	CEM.	
FLOOR	CEM.	CEM.	CEM.	CER. TILE.	CEM.	CEM.	CER. TILE	CER. TILE	CEM.	CEM.	CER. TILE	CEM.	
REMARKS		WIRE MESH TO CEIL.		SHELF & HOOKS	SHELVES & CLOTHES POLE		SLATE TOILET PARTITIONS	SLATE TOILET ENCL.-H.M. DOORS					

HORACE B. NICHOLSON
CONSULTING ENGINEER
PHILADELPHIA PA.

APPROVED
Commonwealth of Pennsylvania
DEPARTMENT OF WELFARE
BUREAU OF INSTITUTIONAL MAINTENANCE
ARCHITECT Edwin C. Hunsicker 6-25-46
Bureau Chief Date 7/16/46

APPROVED C. M. Woolworth SECRETARY PROPERTY & SUPPLIES
APPROVED Judson Marlow CHIEF DIVISION OF PROPERTY & SUPPLIES
SUBMITTED Chas. Pepper Jr. ARCHITECT
ACCEPTED CONTRACTOR

M.E.S.
R. H. Ross
7-16-46

SEE SHEET NO. 1 FOR GENERAL NOTES & SYMBOLS

REVISED

FIRST FLOOR PLAN BLDG. NO. 7

REMODELING FEMALE PATIENTS BUILDINGS NO. 3 & 7
FOR THE
PHILADELPHIA STATE HOSPITAL
PHILADELPHIA PENNSYLVANIA
GEORGE W. PEPPER, JR., REGISTERED ARCHITECT
1801 WALNUT STREET PHILADELPHIA 3, PA.

DATE JUN. 20 46
SCALE AS NOTED

COMMONWEALTH OF PENNA.
EDWARD MARTIN GOVERNOR
DEPT. PROPERTY & SUPPLIES
C. M. WOOLWORTH SECRETARY
HARRISBURG, PENNSYLVANIA

SHEET NO. 6

B