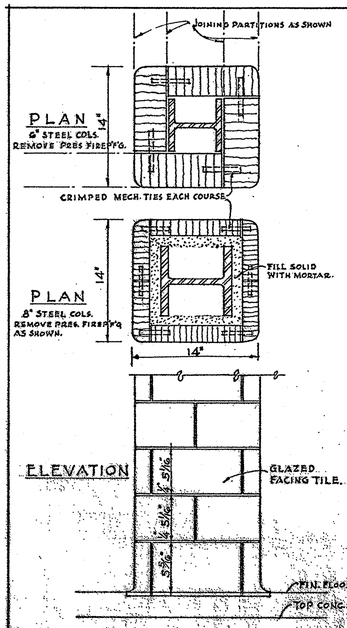

• DETAIL •
TYPICAL COLUMNS
SCALE 1½" = 1'-0"

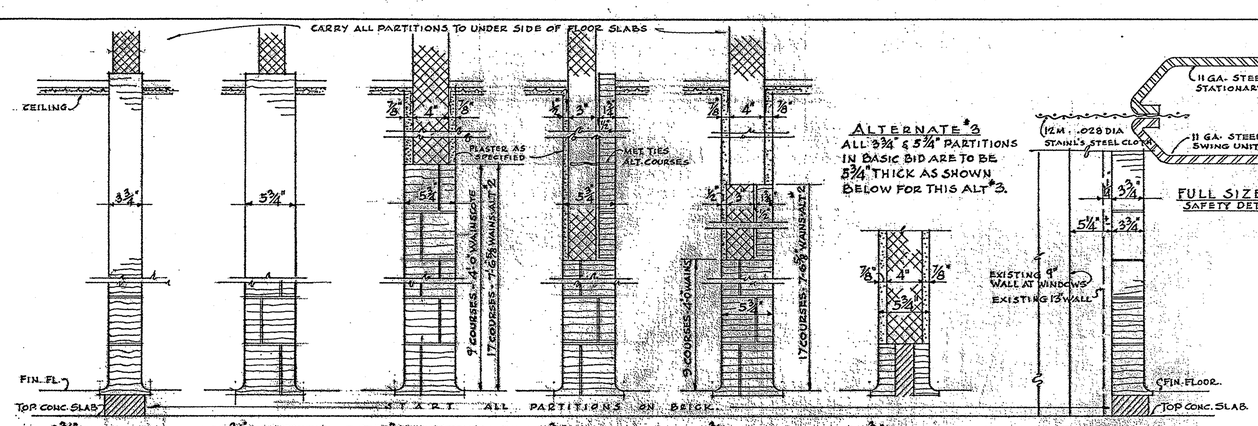

3¾" PARTITION GLAZED 2 SIDES | 5¼" PARTITION GLAZED 2 SIDES | 5¼" PARTITION GLAZED WAINSCOTE PLASTER ABOVE. | 5¼" PARTITION WAINS & PL ONE SIDE GLAZED OTHER SIDE | 5¼" PARTITION 4'-0 WAINS & PL ONE SIDE 7'-6 WAINS & PL ONE SIDE | 5¾" PARTITION ALTERNATE #2

SCALE 1½" = 1'-0"

DETAIL OF INTERIOR PARTITIONS.

ALTERNATE #3
ALL 3¾" & 5¼" PARTITIONS IN BASIC BID ARE TO BE 5¾" THICK AS SHOWN BELOW FOR THIS ALT #3.

EXTERIOR WALL
SHOWING NEW GLAZED TILE FINISH. CONTRACTOR MUST REMOVE PRESENT FURRING TILE & PLASTER EXCEPT AT WINDOWS.

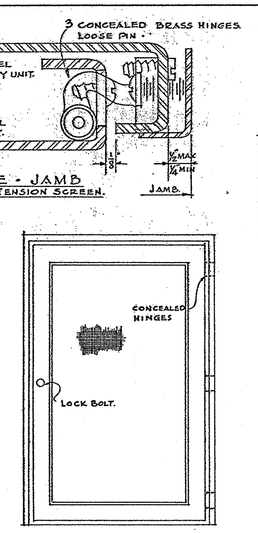

FULL SIZE - JAMB
SAFETY DETENSION SCREEN.

INTERIOR ELEVATION
SAFETY DETENTION SCREEN
NO SCALE VERIFY SIZE

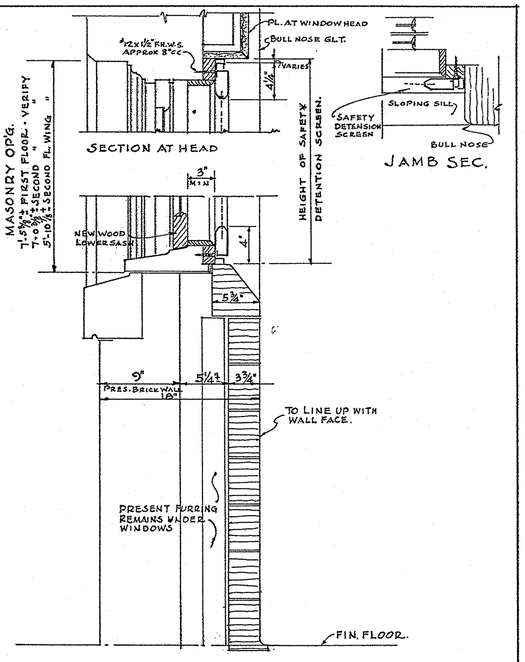

WINDOW DETAIL
SHOWING GLAZED TILE & SAFETY DETENTION SCREEN
SCALE 1½" = 1'-0"

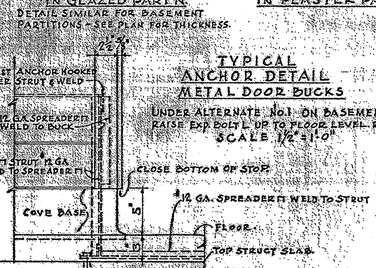

METAL DOOR BUCK IN GLAZED PART'N.
Detail similar for basement partitions - See plan for thickness.

METAL DOOR BUCK IN PLASTER PART'N.

METAL DOOR BUCK DOUBLE ACTING DOOR

METAL DOOR BUCK DOOR TO STAIRS.

SCALE 1½" = 1'-0"

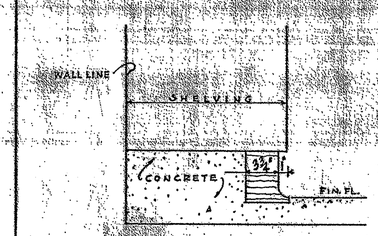

DETAIL
BASE FOR SHELVING
SCALE 1½" = 1'-0"

TYPICAL ANCHOR DETAIL
METAL DOOR BUCKS
Under alternate No. 1 on basement doors raise exp. bolt L up to floor level. Remove spreader.
SCALE 1½" = 1'-0"

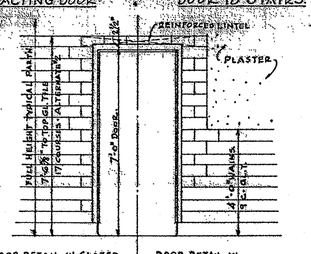

WAINSCOTE DETAILS AT DOORS
SCALE ⅜" = 1'-0"

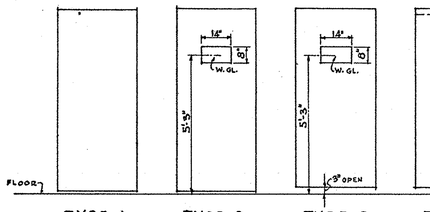

TYPES OF INTERIOR DOORS
NO SCALE.

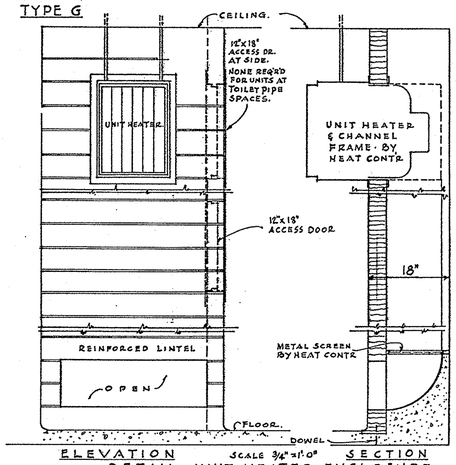

ELEVATION SECTION
DETAIL - UNIT HEATER ENCLOSURE
SCALE ¾" = 1'-0"

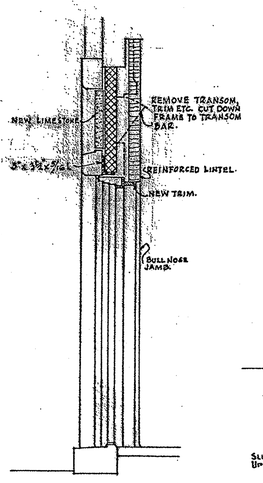

DETAIL
SHOWING PRESENT EXTERIOR DOORS WITH TRANSOMS REMOVED
SCALE ½" = 1'-0"

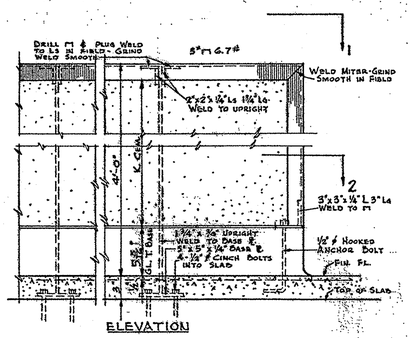

BARRIER PARTITION
ALTERNATE BID #3
SCALE 1½" = 1'-0"

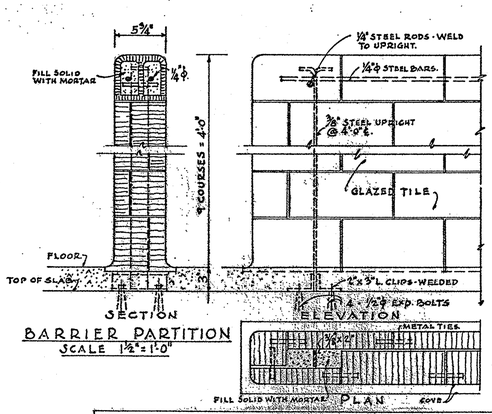

BARRIER PARTITION
SCALE 1½" = 1'-0"

REVERSE BLOCKS ON ALTERNATE COURSES FOR MASONRY BOND

NOTE!
ALL DIMENSIONS & MEASUREMENTS SHALL BE CHECKED AND VERIFIED BY THE CONTRACTOR AT THE SITE.

PROJECT P-394

APPROVED
Commonwealth of Pennsylvania
DEPARTMENT OF WELFARE
BUREAU OF INSTITUTIONAL MANAGEMENT.
Architect — Date 3-11-48
Date
Secretary — Date 3-11-48

Eugene K. Diehl M.D.
SUPERINTENDENT
PHILADELPHIA STATE HOSPITAL

REGISTERED ARCHITECT COMMONWEALTH OF PENNSYLVANIA

REVISED

APPROVED 4/30/48 Jas. H. Duff
DEPUTY SECRETARY OF PROPERTY & SUPPLIES
APPROVED APR 29 1948
CHIEF ENGR. OF PROPERTY & SUPPLIES
APPROVED
SECRETARY OF DEPT. OF WELFARE
SUBMITTED Savery, Scheetz & Gilmour
ARCHITECT-ENGINEER
ACCEPTED
CONTRACTOR
BY

DETAILS
BUILDINGS NO. 8 & 10
REMODELING FEMALE PATIENTS BUILDINGS NO. 8 & 10
FOR THE
PHILADELPHIA STATE HOSPITAL
PHILADELPHIA, PENNSYLVANIA
SAVERY, SCHEETZ & GILMOUR ARCHITECTS
1500 WALNUT STREET PHILADELPHIA 2, PA.

DATE	COMMONWEALTH OF PENNA.	SHEET No.
MAR 10, 1948	JAMES H. DUFF GOVERNOR	9
SCALE AS NOTED	DEPT. OF PROPERTY & SUPPLIES C. M. WOOLWORTH SECRETARY HARRISBURG, PENNSYLVANIA	

3-7-1