#1459 A

STATE ART COMMISSION
MAR 12 1948
RECEIVED

STATE ART COMMISSION
Final
3-12-48

DOORS

Door No.	Type	Material	Size and Thickness	Glass	Trim Integral	Trim Detached	Buck Type No.	Transom Material	Transom Glass	Saddle Material	Saddle Type	Special Requirements and Remarks
1	A	H.M.	4'-0" x 7'-0" 1¾	None	Yes			None	None	None		
2	A	H.M.	3'-0" x 7'-0" Do	Do	Do			Do	Do	Do		
3	E	H.M.	2'-6" x 7'-0"	Do								
4	E	H.M.	2'-4" x 7'-0"	Yes								See Detail Door 202 Sh. No. 8
5	E	H.M.	2'-4" x 7'-0"	Yes								Do Do
6	D	H.M.	3'-0" x 2'-6"	8" x 14"								Wire Glass See Sh. No. 8
7		¼" Mesh	3'-0" x 7'-0"	None								See Details Sh. No. 8
8	D	H.M.	3'-0" x 7'-0"	8" x 14"								Wire Glass
9	D	H.M.	3'-0" x 7'-0"	8" x 14"								Do
10	D	H.M.	3'-0" x 7'-0"	8" x 14"								Do
11	D	H.M.	4'-0" x 7'-0"	8" x 14"								Do
12	A	H.M.	4'-0" x 7'-0"	None								
13	A	H.M.	2'-6" x 7'-0"	Do								
14	A	H.M.	3'-0" x 7'-0"	Do								
15	D	H.M.	4'-0" x 7'-0"							Do		Wire Glass
16		H.M.	4'-0" x 7'-0"							Bronze		See Elevation
17	C	H.M.	2'-6" x 7'-0"							None		
18	G	H.M.	2'-0" x 7'-0"	None						None		
19	D	H.M.	4'-0" x 7'-0"	8" x 14"						None		Wire Glass
20		H.M.	4'-0" x 7'-0"							Bronze		See Elevation
21	A	H.M.	3'-0" x 7'-0" Do	None	Do			Do	Do	None		
22		H.M.	4'-0" x 7'-0" Do		Do			Do	Do	Bronze		See Elevation

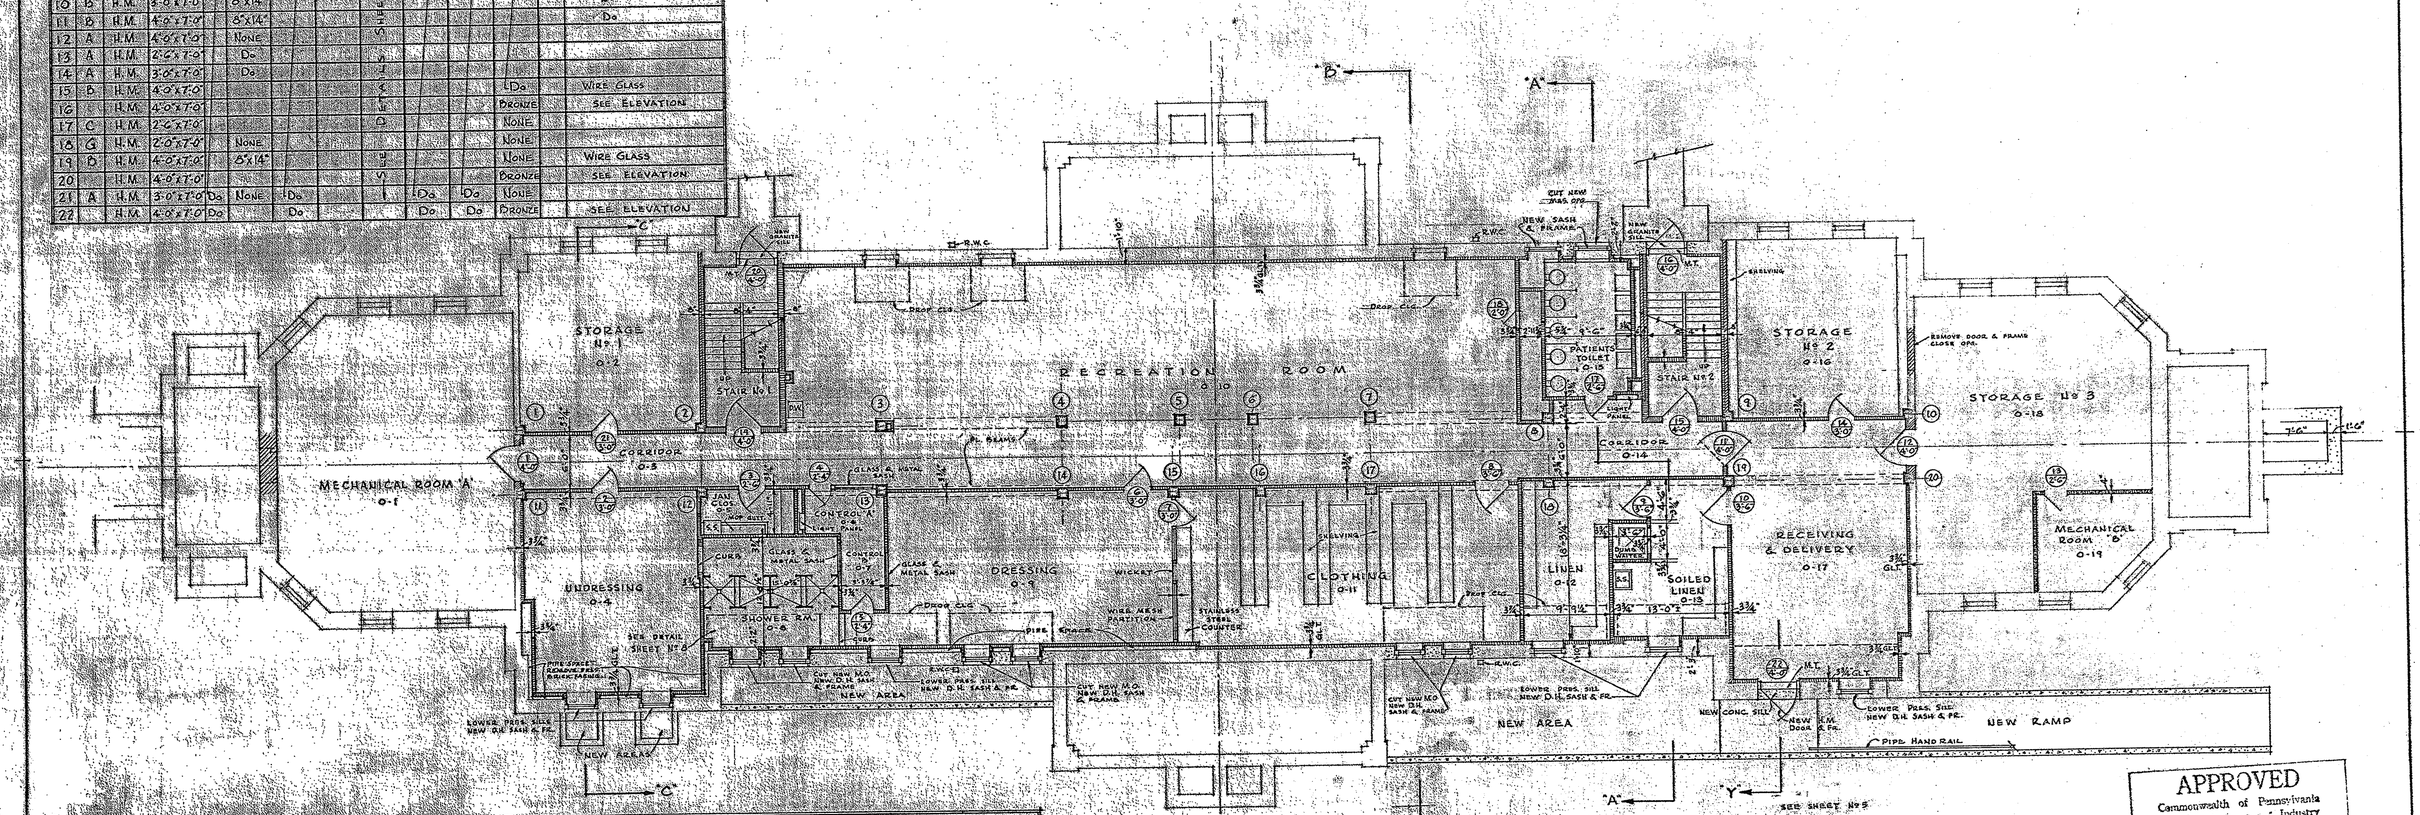

INTERIOR FINISHES

Space Name	Space Number	Floor	Border	Base Mat'l	Base Type	Base Ht.	Cove	Wainscot Mat'l	Wainscot Ht.	Wall Above Base or Wainscot	Window Stool	Ceiling Mat'l	Ceiling Type	Cond. Ice	Beams & Girders	Painting Type of Finish Flr.	Doors	Sash	Walls	Clg.	Special Requirements & Remarks
Mechanical Rm. 'A'	0-1	Cement	None	None						Patch Pres.	Cem.	Patch		No		None	Paint	Paint	Paint	Paint	
Storage No. 1	0-2	Do.	Do.	None						Do.	Cem.	Patch				Do.	Do.	Do.	Do.	Do.	
Corridor	0-3	Terrazzo		Gl. T.		5½	Yes	Gl. T.	Ceil.	Gl. T.		Ac. Pl.						Do.	None	None	
Undressing	0-4	Do.		Do.		Do.	Do.	Do.	Do.	Do.		K. Cem.						Do.	Do.	None	
Janitor's Closet	0-5	Terrazzo										K. Cem.						Do.		Paint	
Control 'A'	0-6	Cer. T.										Do						Paint		Do	
Control 'B'	0-7	Do.										Do					Do	Do.		Do	
Shower Room	0-8	Do									Gl. T.	Do								Do	Marble Stalls - Gl. T. Curbs
Dressing	0-9	Terrazzo									Do.	Do					Paint			Do	
Recreation Room	0-10	Do.										Ac. Pl.					Do.			None	
Clothing	0-11	Do.										K. Cem.								Paint	
Linen Room	0-12	Do.										Do.								Do.	
Soiled Linen	0-13	Cer. T.										Do.						Do.		Do.	
Corridor	0-14	Terrazzo										Ac. Pl.								None	
Patients Toilet	0-15	Cer. T.		Do		Do	Do.	Do.	Do.	Do.	Do	K. Cem.						Do.	Do.	Paint	Soapstone Stalls
Storage No. 2	0-16	Cement		None						Patch Pres.	Cem.	Patch							Paint	Do.	
Receiving & Delivery	0-17	Terrazzo		Gl. T.		5½	Yes	Gl. T.	Ceil.	Gl. T.	Gl. T.	K. Cem.							None	Do.	
Storage No. 3	0-18	Cement		None						Patch Pres.	Cem.	Patch							Paint	Do.	
Mechanical Room 'B'	0-19	Do.		Do						Do.	Do	Do.		No					Do.	Do.	
Stairs		Soapstone	Do	Gl. T.		5½	Yes	Gl. T.	Ceil.	Gl. T.	Gl. T.					Do	Do	Do	None	Do.	See Details

NOTES:
1. NEW CEMENT, TERRAZZO, & CERAMIC TILE FLOORS TO BE APPROXIMATELY 3" THICK, LAID OVER EXISTING CONC. FLOORS (STRUCTURAL) OF BASEMENT.

APPROVED
Commonwealth of Pennsylvania
Department of Welfare
Bureau of Inspection
Buildings Section
Checked by M. C.S.
Approved By R. F. Ross
Approval Date 3/11/48
Chief SI-2 C.S.

Eugene R. Diehl M.D.
SUPERINTENDENT
PHILADELPHIA STATE HOSPITAL

STATE ART COMMISSION APPROVED 3-12-48 PENNSYLVANIA

APPROVED
Commonwealth of Pennsylvania
DEPARTMENT OF WELFARE
BUREAU OF INSTITUTIONAL MANAGEMENT
Architect Date 3-11-48
Secretary Date 3-11-48

NOTE - ALL DIMENSIONS & MEASUREMENTS SHALL BE CHECKED & VERIFIED BY THE CONTRACTOR AT THE SITE.

REVISED
Note #2 omitted. View "C" shown to agree with order. R.L.H. 2-23-48

APPROVED 4/5/48 L. F. Belcher
DEPUTY SECRETARY OF PROPERTY & SUPPLIES
APPROVED J. J. Jones APR 29 1948
CHIEF ENGR. OF PROPERTY & SUPPLIES
APPROVED
SECRETARY OF DEPT. OF WELFARE
SUBMITTED Savery Scheetz & Gilmour
ARCHITECT-ENGINEER
ACCEPTED
CONTRACTOR
BY

PROJECT-P-394

BASEMENT PLAN C&A C10
BUILDINGS No. 8 & 10
REMODELING FEMALE PATIENTS BUILDINGS No. 8 & 10
FOR THE
PHILADELPHIA STATE HOSPITAL
PHILADELPHIA, PENNSYLVANIA
SAVERY, SCHEETZ & GILMOUR ARCHITECTS
1500 WALNUT STREET PHILADELPHIA 2, PA.

Date	Commonwealth of Pennsylvania	Sheet No.
Mar. 10, 1948	James H. Duff, Governor	1
Scale 1/8" = 1'-0"	Dept. of Property & Supplies, C. M. Woolworth, Secretary, Harrisburg, Pennsylvania	

3-7-1