• DOORS •

DOOR No	TYPE	MATERIAL	SIZE AND THICKNESS		GLASS	TRIM INTEGRAL	TRIM DETACHED	BUCK TYPE No	TRANSOM MATERIAL	TRANSOM GLASS	SADDLE MATERIAL TYPE	SPECIAL REQUIREMENTS AND REMARKS
101	—	H-M	4'-0" x 7'-0"	1 3/4"	WIRE	YES		1	NONE	NONE	NONE	SEE ELEVATIONS
102	A		3'-0" x 7'-0"	do	NONE	do					NONE	
103	A		3'-0" x 7'-0"	do	do						do	
104	A		3'-0" x 7'-0"	do	do						do	
105	B		3'-0" x 7'-0"	do	WIRE						do	
106	B		4'-0" x 7'-0"	do	do						do	
107	B		3'-0" x 7'-0"	do	do						do	
108	B		3'-6" x 7'-0"	do	do						do	
109	B		4'-0" x 7'-0"	do	do						do	
110	G		2'-0" x 7'-0"	do	NONE						do	
111	B		3'-6" x 7'-0"	do	WIRE						do	
112	E		2'-4" x 7'-0"	do	do			SEE DETAIL SHTS 8 & 9			do	
113	B		3'-6" x 7'-0"	do	do						do	
114	—		4'-0" x 7'-0"	do	do				NONE	NONE	do	SEE DOOR No 101 ELEVATION
115	—		4'-0" x 7'-0"	do	do						BRONZE	SEE DOOR No 101.
116	B		4'-0" x 7'-0"	do	do						NONE	
117	C		2'-6" x 7'-0"	do	do						do	
118	G		2'-0" x 7'-0"	do	NONE						do	
119	C		2'-6" x 7'-0"	do	WIRE						do	
120	B		4'-0" x 7'-0"	do	do						do	
121	A		3'-0" x 7'-0"	do	NONE						do	
122	A		3'-0" x 7'-0"	do	do						do	
123	A		2'-0" x 7'-0"	do	do						do	
124	A		2'-0" x 7'-0"	do	do						do	
125	A		2'-6" x 7'-0"	do	do						do	
126	A		3'-0" x 7'-0"	do	do						do	
127	A		2'-0" x 7'-0"	do	do						do	
128			4'-6" x 7'-0"	do	WIRE						BRONZE	SEE ELEVATION
129		H-M	4'-0" x 7'-0"	do	do	do					BRONZE	SEE ELEVATION
ACCESS	C.H.	METAL	1'-0" x 1'-6"	—	NONE	—	—	—	NONE	NONE	—	— SEE SPECIFICATIONS

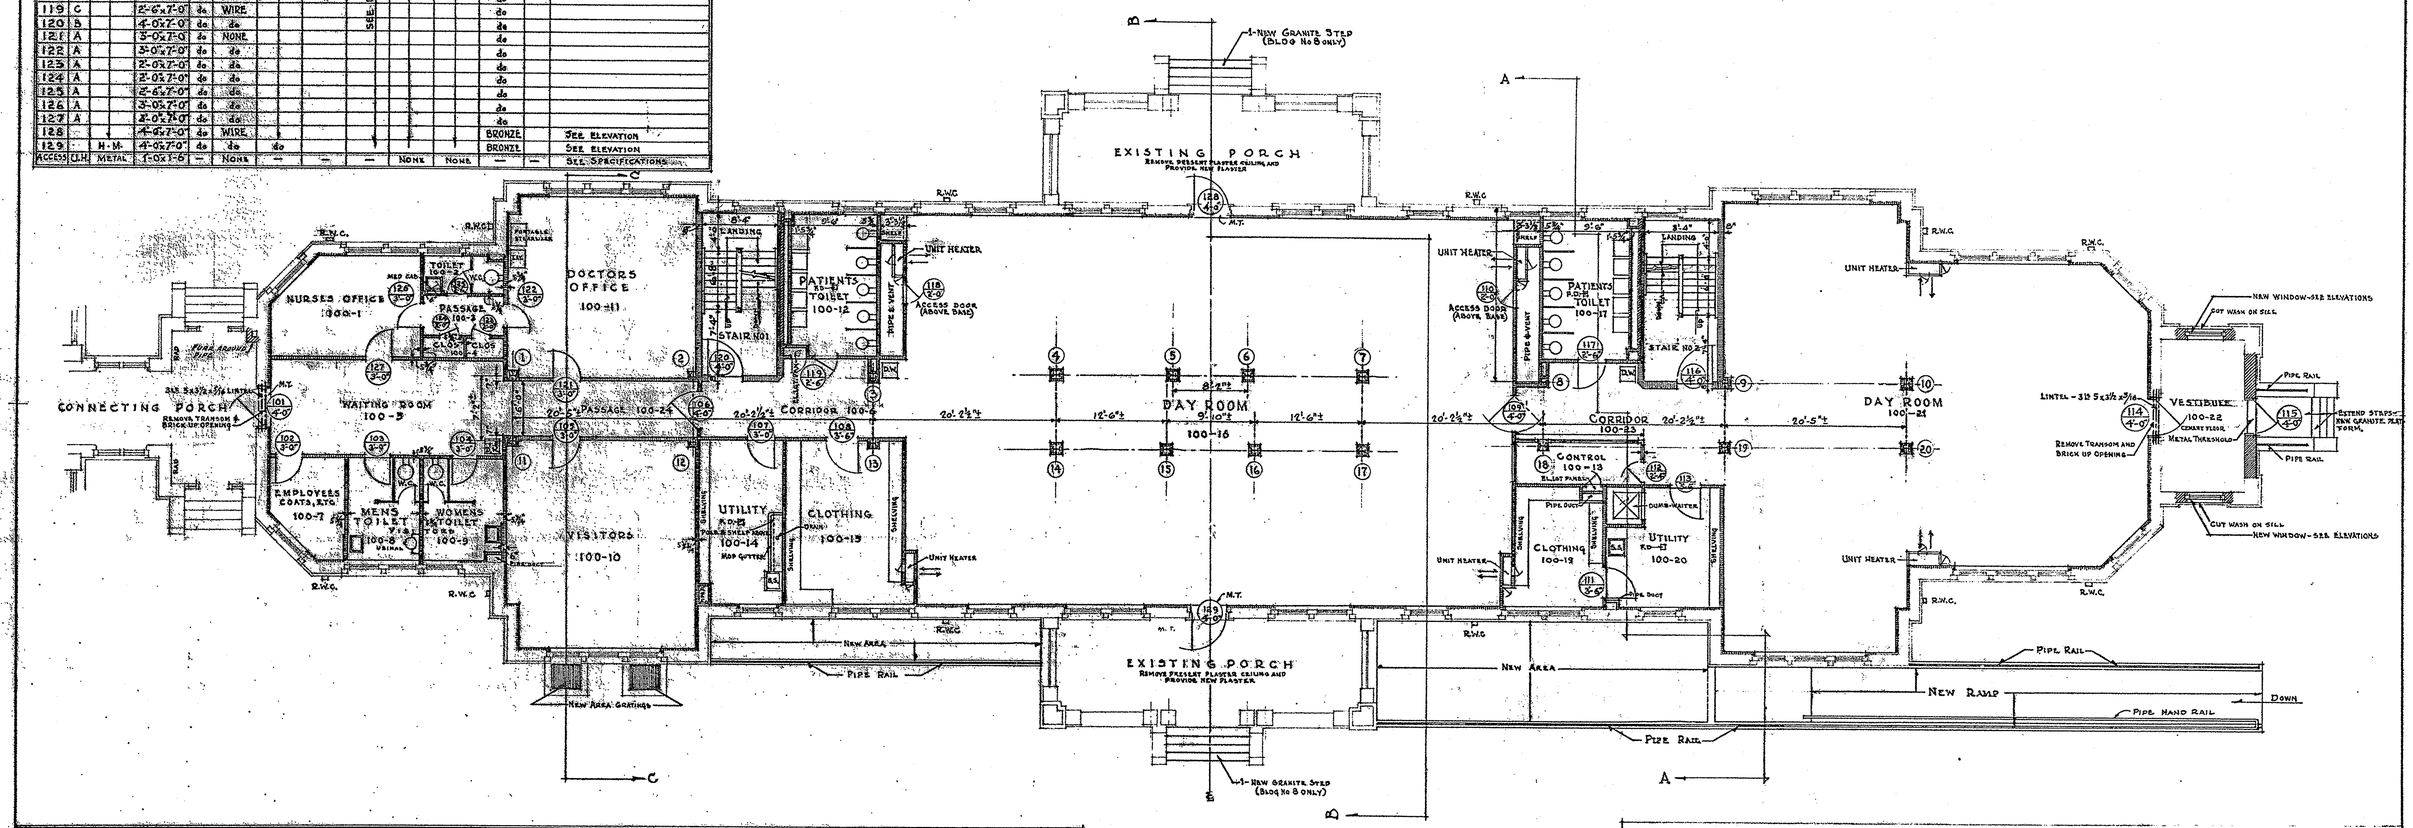

FIRST FLOOR PLAN

SCALE 1/8" = 1'-0"

• INTERIOR FINISHES •

SPACE NAME	SPACE NUMBER	FLOOR	BORDER	BASE MATL	BASE TYPE	BASE HT	COVE	WAINSCOT MATL	WAINSCOT HT	WALL ABOVE BASE OR WAINSCOT	WINDOW STOOL	CEILING MATL	CEILING TYPE	CORNICE	BEAMS & GIRDERS	PAINTING TYPE OF FINISH FLOOR	DOOR	SASH	WALLS	CEIL.	SPECIAL REQUIREMENTS & REMARKS
NURSES OFFICE	100-1	TERRAZZO	NONE	GL.T.	COVE	5 3/4	YES	GL.T.	4'-0"	K.CEM.	GL.T.	ACOUSTIC PLASTER		NONE	NONE	NONE	PAINT	PAINT	PAINT	PAINT	
NURSES & DOCTORS TOILET	100-2	CERAMIC TILE		do	do	do	do	do	do	do	do	K.CEM					do	do	do	do	SOAPSTONE STALLS—SEE DETAILS
PASSAGES	100-3 100-24	TERRAZZO		do	do	do	do	do	do	do	NONE	do					do	NONE	do	do	
CLOSETS	100-4	do		do	do	do	do	do	do	do	do	do					do	do	do	do	
WAITING ROOM	100-5	do		do	do	do	do	do	do	do	do	ACOUSTIC PLASTER					do	do	do	NONE	
CORRIDORS	100-6 100-23	do		do	do	do	do	do	TO CEIL.	—	do	do					do	do	do	do	
EMPLOYEES COATS, ETC	100-7	do		do	do	do	do	do	4'-0"	do	GL.T.	K.CEM					do	PAINT	do	PAINT	
MEN VISITORS TOILET	100-8	CERAMIC TILE		do	do	do	do	do	do	do	do	do					do	do	do	do	SOAPSTONE STALLS
WOMEN VISITORS TOILET	100-9	do		do	do	do	do	do	do	do	do	do					do	do	do	do	do do
VISITORS ROOM	100-10	TERRAZZO	NONE	do	do	do	do	do	do	do	do	ACOUSTIC PLASTER		NONE	NONE	NONE	do	do	do	NONE	
DOCTORS OFFICE	100-11	do		do	do	do	do	do	do	do	do	do					do	do	do	do	
STAIRS	No 1 & 2	SOAP-STONE	SEE DET.	do	4" OR OFFSET	do	do OR OFFSET	do	TO CEIL.	GL.T.	do	K.CEM					do	do	NONE	PAINT	SEE DETAILS
PATIENTS TOILETS	100-12 100-17	CERAMIC TILE		do	YES	do	YES	GL.T.	do	do	do	K.CEM					do	do	do	do	SOAP STONE STALLS
CONTROL	100-13	TERRAZZO		do	do	do	do	do	do	do	do	ACOUSTIC PLASTER					do	do	do	NONE	
UTILITY	100-14	CERAMIC TILE		do	do	do	do	do	do	do	do	K.CEM					do	do	do	PAINT	
CLOTHING	100-15	TERRAZZO		do	do	do	do	do	do	do	do	do					do	do	do	do	
DAY ROOM	100-16	do		do	do	do	do	do	do	do	do	ACOUSTIC PLASTER					do	do	do	NONE	
CLOTHING	100-19	do		do	do	do	do	do	do	do	do	K.CEM					do	do	do	PAINT	
UTILITY	100-20	CERAMIC TILE		do	do	do	do	do	do	do	do	do					do	do	do	do	
DAY ROOM	100-21	TERRAZZO		do	do	do	do	do	do	do	do	ACOUSTIC PLASTER					do	do	do	NONE	
VESTIBULE	100-22	CEMENT		NONE				NONE		BRICK	STONE	K.CEM.					do	do	do	PAINT	

NOTES

1. SEE SHEET No 5 FOR SECTIONS A, B & C.
2. ALL EXTERIOR WALLS SHALL HAVE FURRING TILE AND PLASTER REMOVED, EXCEPT UNDER RECESSED WINDOW SILLS.
3. ALL PARTITIONS ARE 3 3/4, UNLESS OTHERWISE NOTED ON PLANS OR CALLED FOR.

APPROVED
Commonwealth of Pennsylvania
DEPARTMENT OF WELFARE
BUREAU OF INSTITUTIONAL MANAGEMENT
Architect Date 3-11-48
Secretary Date 3-11-48

STATE ART COMMISSION APPROVED 3-12-48 PENNSYLVANIA

APPROVED
Commonwealth of Pennsylvania
Department of Labor & Industry
Bureau of Inspection
Buildings Section
Checked By MES
Approved By R. F. Ross Chief
Approval Date 3/11/48 SI-260

NOTE:
ALL DIMENSIONS AND MEASUREMENTS SHALL BE CHECKED AND VERIFIED BY THE CONTRACTOR AT THE SITE.

Eugene L. Stokes M.D.
SUPERINTENDENT
PHILADELPHIA STATE HOSPITAL

REGISTERED ARCHITECT No. 1885 STATE OF PENNSYLVANIA

PROJECT-P-394

REVISED	

APPROVED Harry A. Behrens DEPUTY SECRETARY OF PROPERTY & SUPPLIES
APPROVED APR 29 1948 CHIEF ENGINEER PROPERTY & SUPPLIES
APPROVED SECRETARY OF PROPERTY & SUPPLIES
SUBMITTED Savery, Scheetz & Gilmour ARCHITECT ENGINEER
ACCEPTED CONTRACTOR
BY

FIRST FLOOR PLAN
BUILDINGS NO. 8 & 10

REMODELING FEMALE PATIENTS BUILDINGS NO. 8 & 10 FOR THE
PHILADELPHIA STATE HOSPITAL
PHILADELPHIA, PENNSYLVANIA
SAVERY, SCHEETZ & GILMOUR ARCHITECTS
1500 WALNUT STREET PHILADELPHIA 2, PA.

DATE MAR 30 1948
SCALE 1/8" = 1'-0"
COMMONWEALTH OF PENNA.
JAMES H. DUFF GOVERNOR
DEPT. OF PROPERTY & SUPPLIES
C. M. WOOLWORTH SECRETARY
HARRISBURG, PENNSYLVANIA
SHEET No. 2

3-7-1