DOORS

DOOR NO.	TYPE	MATERIAL	SIZE AND THICKNESS		GLASS	TRIM INTEGRAL	TRIM DETACHED	BUCK TYPE NO	TRANSOM MATERIAL	TRANSOM GLASS	SADDLE MATERIAL	SADDLE TYPE	SPECIAL REQUIREMENTS AND REMARKS
201	A	HOLLOW METAL	3'-6" x 7'-0"	1¾"	NONE	YES		SEE DETAILS	NONE	NONE	NONE	NONE	
202	E	Do.	2'-4" x 7'-0"	Do.	WIRE GL.								SEE DETAIL ON SH. #8
203	B		3'-0" x 7'-0"		Do.								
204	A		3'-0" x 7'-0"		NONE								
205	D		2'-6" x 7'-0"		Do.								
206	B		2'-6" x 7'-0"		WIRE GL.								
207	B		3'-6" x 7'-0"		Do.								
208	B		3'-6" x 7'-0"		Do.								
209	A		3'-0" x 7'-0"		NONE								
210	E		2'-4" x 7'-0"		WIRE GL.								SEE DETAIL ON SH. #8
211	B		3'-0" x 7'-0"		Do.								
212	D		2'-6" x 7'-0"		NONE								
213	A		3'-0" x 7'-0"		Do.								
214	B		4'-0" x 7'-0"		WIRE GL.								
215	C		2'-6" x 7'-0"		Do.								
216	G		2'-0" x 7'-0"		NONE								
217	G		2'-0" x 7'-0"		Do.								
218	C		2'-6" x 7'-0"		WIRE GL.								
219	B	Do.	4'-0" x 7'-0"	Do.	Do.	YES							
220	—	IRON.	IRON GATES	—	—	NONE							SEE STAIR DETAILS
221	—	Do.	Do.	—	—	Do.							Do.
301	B	H. M.	3'-0" x 7'-0"	1¾"	WIRE GL.	YES							
302	B	H. M.	3'-0" x 7'-0"	Do.	WIRE GL.	Do.		SEE DETAILS	NONE	NONE	NONE	NONE	
ACCESS	—	METAL	12" x 18"	—	—	—			—	—	—	—	ACCESS DOORS TO UNIT PER AS SPEC.

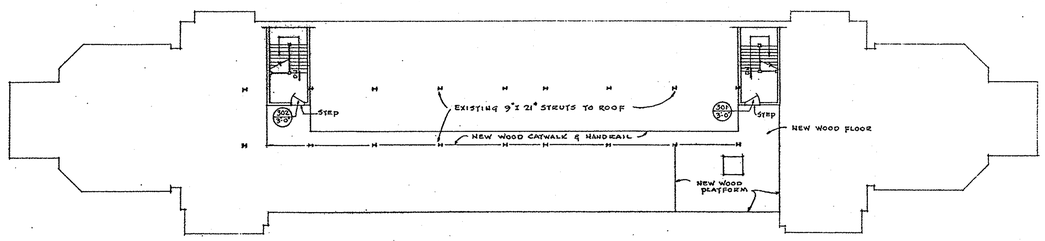

LOFT PLAN
SCALE 1/16" = 1'-0"

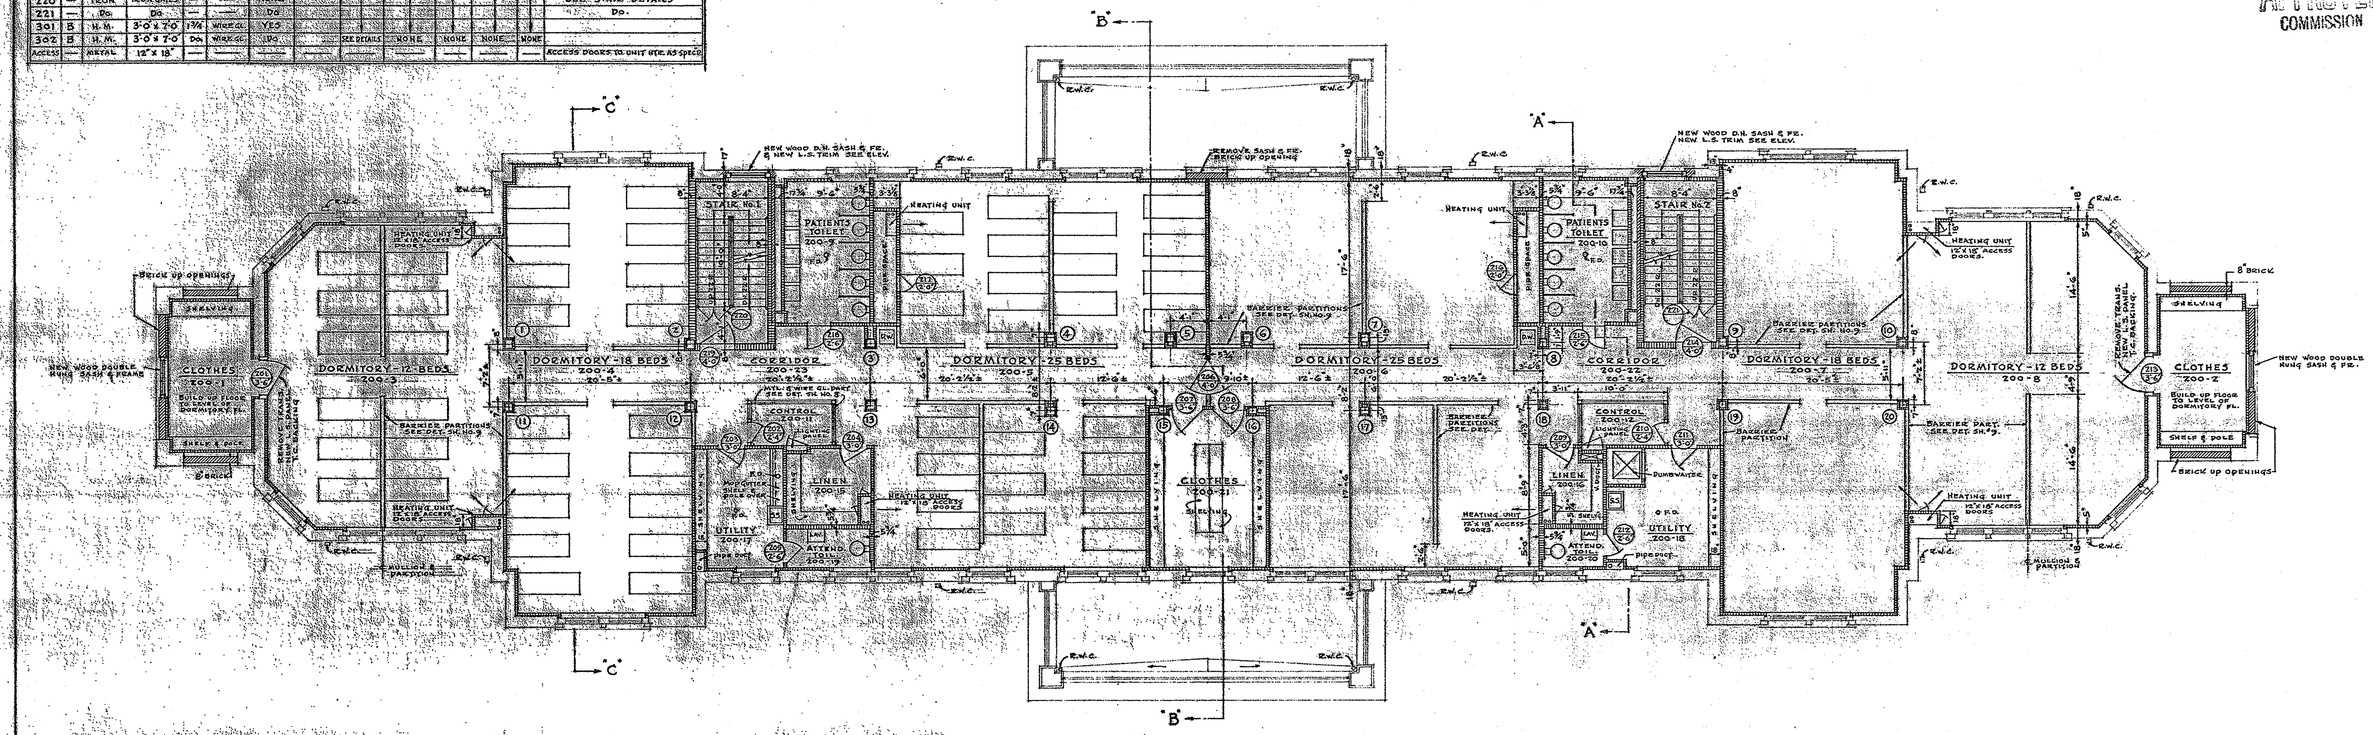

SECOND FLOOR PLAN
SCALE 1/8" = 1'-0"

INTERIOR FINISHES

SPACE NAME	SPACE NUMBER	FLOOR	BORDER	BASE MAT'L.	BASE TYPE	BASE HT.	COVE	WAINSCOT MAT'L.	WAINSCOT HT.	WALL ABV. BASE OR WAINSCOT	WINDOW STOOL	CEILING MAT'L.	CEILING TYPE	CEILING DIRECT.	BEAMS & GIRDERS	PAINTING TYPE OF FINISH FLOOR	DOOR	SASH	WALL	CEILG.	SPECIAL REQUIREMENTS AND REMARKS
CLOTHES	200-1	CEM. FL.	NONE	GL. T.	COVE	5"	YES	GL. T.	4'-0" CEM.	GL. T.	GL. T.	K. CEM.				NONE	PAINT	PAINT	NONE	PAINT	
do.	200-2	do.	do.	do.	do.	do.	do.	do.	do.	do.	do.	do.				do.	do.	do.	do.	do.	
DORMITORY	200-3	TERRAZZO	do.	do.	do.	do.	do.	do.	do.	do.	do.	AC. PL.				do.	do.	do.	do.	NONE	
do.	200-4	do.	do.	do.	do.	do.	do.	do.	do.	do.	do.	do.				do.	do.	do.	do.	do.	
do.	200-5	do.	do.	do.	do.	do.	do.	do.	do.	do.	do.	do.				do.	do.	do.	do.	do.	
do.	200-6	do.	do.	do.	do.	do.	do.	do.	do.	do.	do.	do.				do.	do.	do.	do.	do.	
do.	200-7	do.	do.	do.	do.	do.	do.	do.	do.	do.	do.	do.				do.	do.	do.	do.	do.	
do.	200-8	do.	do.	do.	do.	do.	do.	do.	do.	do.	do.	do.				do.	do.	do.	do.	do.	
PATIENT'S TOILET	200-9	CER. T.	do.	do.	do.	do.	do.	do.	do.	do.	do.	K. CEM.				do.	do.	do.	do.	PAINT	SOAPSTONE TOILET PART'N.
do.	200-10	do.	do.	do.	do.	do.	do.	do.	do.	do.	do.	do.				do.	do.	do.	do.	do.	do.
CONTROL	200-11	TERRAZZO	do.	do.	do.	do.	do.	do.	do.	do.		AC. PL.				do.	do.	do.	do.	NONE	
do.	200-12	do.	do.	do.	do.	do.	do.	do.	do.	do.	—	do.				NONE	do.	do.	do.	do.	
LINEN	200-15	TERRAZZO	do.	do.	do.	do.	do.	do.	do.	do.	—	K. CEM.				NONE	do.	—	do.	PAINT	
do.	200-16	do.	do.	do.	do.	do.	do.	do.	do.	do.	—	do.				do.	do.	—	do.	do.	
UTILITY	200-17	CER. T.	do.	do.	do.	do.	do.	do.	do.	do.	do.	do.				do.	do.	PAINT	do.	do.	
do.	200-18	do.	do.	do.	do.	do.	do.	do.	do.	do.	do.	do.				do.	do.	do.	do.	do.	
ATTENDANT TOILET	200-19	do.	do.	do.	do.	do.	do.	do.	do.	do.	do.	do.				do.	do.	do.	do.	do.	
do.	200-20	do.	do.	do.	do.	do.	do.	do.	do.	do.	do.	do.				do.	do.	do.	do.	do.	
CLOTHES	200-21	TERRAZZO	NONE	do.	do.	do.	do.	do.	do.	do.	do.	do.				do.	do.	do.	do.	do.	
STAIR No. 1	—	SOAP STONE	SOAP STONE	do.	do.	do.	do.	do.	do.	do.	do.	do.				do.	do.	do.	do.	do.	SEE DETAIL
STAIR No. 2	—	do.	do.	do.	do.	do.	do.	do.	do.	do.	do.	do.				do.	do.	do.	do.	do.	do.
CORRIDOR	200-22	TERRAZZO	NONE	do.	do.	do.	do.	do.	do.	do.	—	AC. PL.				do.	do.	—	do.	NONE	
do.	200-23	do.	do.	do.	do.	do.	do.	do.	do.	do.	—	do.				do.	do.	—	do.	do.	

NOTES

1. SEE SHEET NO. 5 FOR SECTIONS "A", "B", & "C"
2. ALL PARTITIONS ARE 3¾" UNLESS OTHERWISE MARKED ON PLAN.
3. FOR LOW BARRIER PARTITIONS SEE DETAILS ON SHEET NO. 9.
4. ALL EXTERIOR WALL FURRING TILE & PLASTER EXCEPT UNDER RECESSED WINDOW SILLS SHALL BE REMOVED.

APPROVED
Commonwealth of Pennsylvania
DEPARTMENT OF WELFARE
BUREAU OF INSTITUTIONAL MANAGEMENT.
Architect [signature] Date 3-11-48
Secretary [signature] Date 3-11-48

#8459 B

STATE ART COMMISSION
MAR 12 1949
RECEIVED

STATE ART COMMISSION
APPROVED
Final
3-12-49

STATE ART COMMISSION
APPROVED
3-12-49
PENNSYLVANIA

APPROVED
Commonwealth of Pennsylvania
Department of Labor & Industry
Bureau of Inspection
Buildings Section
Checked By MES
Approved By R. F. Ross Chief
Approval Date 3/11/48 SI-265

Eugene L. Stokes M.D.
SUPERINTENDENT
PHILADELPHIA STATE HOSPITAL

REGISTERED ARCHITECT
COMMONWEALTH OF PENNSYLVANIA
No. 16512

NOTE!
ALL DIMENSIONS & MEASUREMENTS SHALL BE CHECKED AND VERIFIED BY THE CONTRACTOR AT THE SITE.

PROJECT P-394

REVISED	

APPROVED 4/20/48 Wm. H. Pickens
DEPUTY SECRETARY OF PROPERTY & SUPPLIES
APPROVED APR 29 1948
CHIEF ENGR. OF PROPERTY & SUPPLIES
APPROVED
SECRETARY OF DEPT. OF WELFARE
SUBMITTED Savery Scheetz & Gilmour
ARCHITECT-ENGINEER
ACCEPTED
CONTRACTOR
BY

SECOND FLOOR PLAN
BUILDINGS No. 8, & 10
REMODELING FEMALE PATIENTS BUILDINGS No. 8 & 10
FOR THE
PHILADELPHIA STATE HOSPITAL
PHILADELPHIA, PENNSYLVANIA
SAVERY, SCHEETZ & GILMOUR ARCHITECTS
1500 WALNUT STREET PHILADELPHIA 2, PA.

DATE		SHEET No.
MARCH-10-48	COMMONWEALTH OF PENNA. JAMES H. DUFF GOVERNOR DEPT. OF PROPERTY & SUPPLIES C. M. WOOLWORTH SECRETARY HARRISBURG, PENNSYLVANIA	3
SCALE AS NOTED		

3-7-1