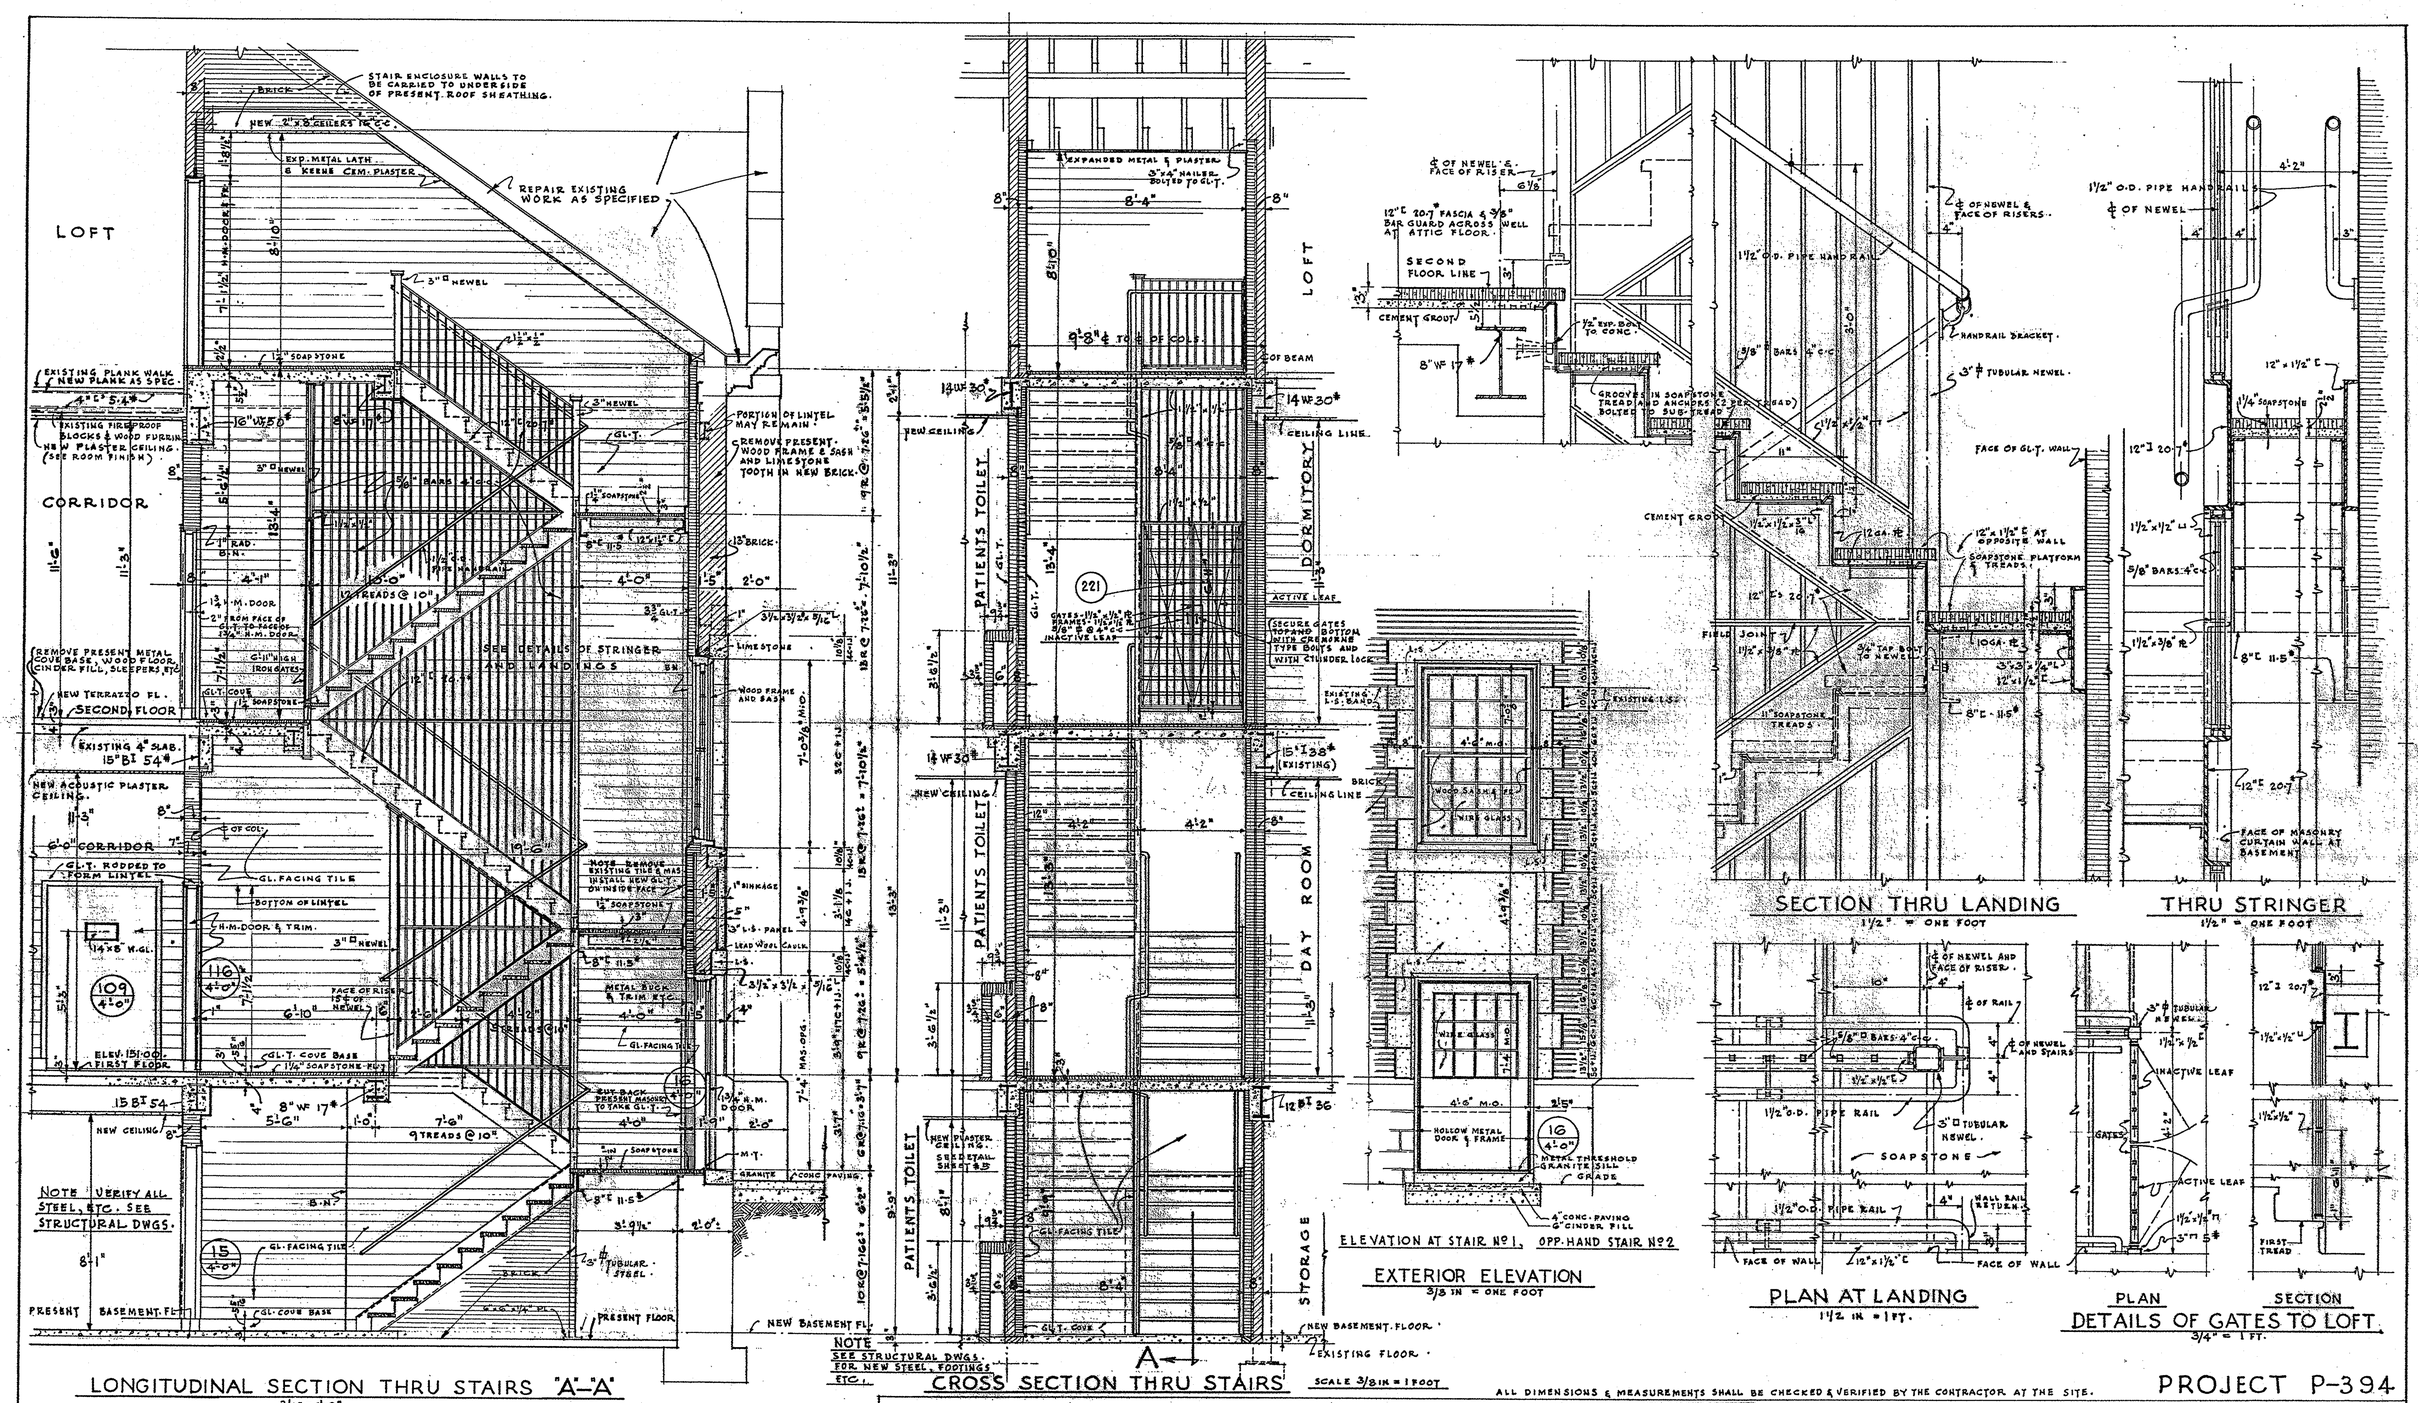
LOFT
CORRIDOR
SECOND FLOOR
PATIENTS TOILET
DORMITORY
DAY ROOM
STORAGE
SEE DETAILS OF STRINGER AND LANDINGS
REPAIR EXISTING WORK AS SPECIFIED
STAIR ENCLOSURE WALLS TO BE CARRIED TO UNDERSIDE OF PRESENT ROOF SHEATHING.
NOTE VERIFY ALL STEEL, ETC. SEE STRUCTURAL DWGS.
NOTE SEE STRUCTURAL DWGS. FOR NEW STEEL, FOOTINGS ETC.
SCALE 3/8 IN = 1 FOOT
ALL DIMENSIONS & MEASUREMENTS SHALL BE CHECKED & VERIFIED BY THE CONTRACTOR AT THE SITE.
PROJECT P-394
LONGITUDINAL SECTION THRU STAIRS "A"–"A"
3/8" = 1'-0"
CROSS SECTION THRU STAIRS
ELEVATION AT STAIR No 1, OPP. HAND STAIR No 2
EXTERIOR ELEVATION
3/8 IN = ONE FOOT
SECTION THRU LANDING
1½" = ONE FOOT
THRU STRINGER
1½" = ONE FOOT
PLAN AT LANDING
1½ IN = 1 FT.
PLAN
SECTION
DETAILS OF GATES TO LOFT
3/4" = 1 FT.
NOTE STAIRS No 2 SHOWN STAIRS No 1 OPPOSITE HAND.
REFER TO SHEET No 7 FOR PLANS OF STAIRS.
PROVIDE CLIPS FOR STRUCTURAL HANGERS AT LANDINGS.
APPROVED
Commonwealth of Pennsylvania
DEPARTMENT OF WELFARE
BUREAU OF INSTITUTIONAL MANAGEMENT
Architect Date 3-11-48
Secretary Date 3-11-48
Eugene L. Diehl M.D.
SUPERINTENDENT
PHILADELPHIA STATE HOSPITAL
REVISED
APPROVED DEPUTY SECRETARY OF PROPERTY & SUPPLIES
APPROVED CHIEF ENGR. OF PROPERTY & SUPPLIES
APPROVED SECRETARY OF DEPT. OF WELFARE
SUBMITTED ARCHITECT-ENGINEER
ACCEPTED CONTRACTOR
BY
STAIR DETAILS
REMODELING FEMALE PATIENTS BUILDINGS No 8 & 10
FOR THE
PHILADELPHIA STATE HOSPITAL
PHILADELPHIA, PENNSYLVANIA
SAVERY, SCHEETZ & GILMOUR ARCHITECTS
1500 WALNUT STREET PHILADELPHIA 2, PA.
DATE MAR-10-1948
SCALE AS NOTED
COMMONWEALTH OF PENNA.
JAMES H. DUFF GOVERNOR
DEPT. OF PROPERTY & SUPPLIES
C. M. WOOLWORTH SECRETARY
HARRISBURG, PENNSYLVANIA
DRAWING No. 6
3-7-1