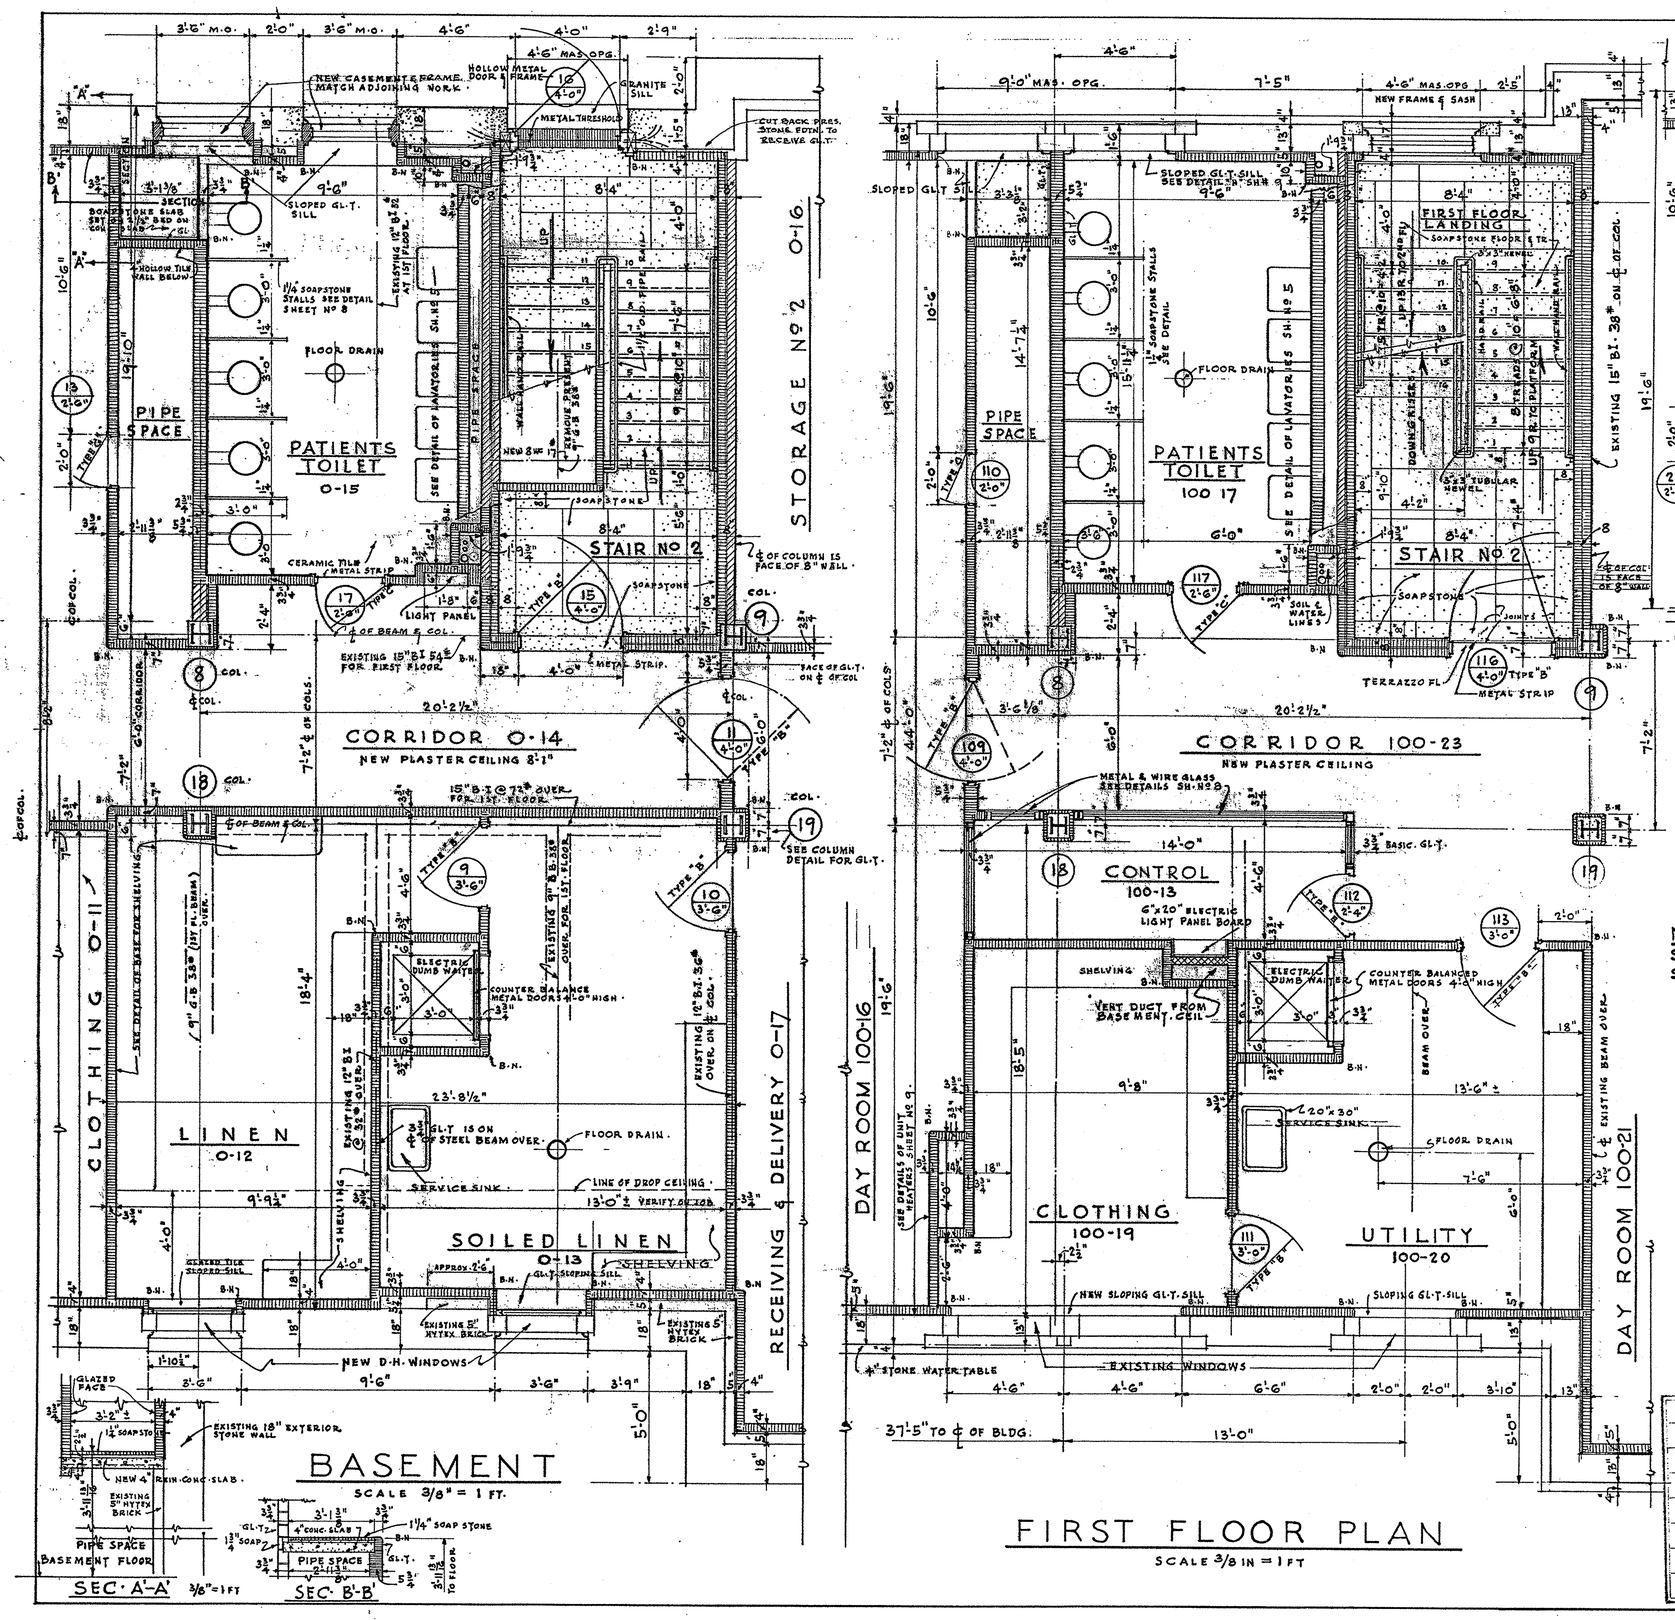

NOTE
SEE DETAILS OF STAIRS ON SH. 6

APPROVED
Commonwealth of Pennsylvania
DEPARTMENT OF WELFARE
BUREAU OF INSTITUTIONAL MANAGEMENT
Architect ... Date 3-11-48
Secretary ... Date 3-11-48

Eugene L. Stokes M.D.
SUPERINTENDENT
PHILADELPHIA STATE HOSPITAL

PROJECT-P-394

ALL DIMENSIONS & MEASUREMENTS SHALL BE CHECKED & VERIFIED BY THE CONTRACTOR AT THE SITE.

REVISED

APPROVED 4/20/48 Wm. H. Bechert
DEPUTY SECRETARY OF PROPERTY & SUPPLIES
APPROVED APR 29 1948
CHIEF ENGINEER OF PROPERTY & SUPPLIES
APPROVED
SECRETARY OF DEPT. OF WELFARE
SUBMITTED Savery, Scheetz & Gilmour
ARCHITECT-ENGINEER
ACCEPTED
CONTRACTOR
BY

ROOM & STAIR DETAILS
BUILDINGS No 8 & 10

REMODELING FEMALE PATIENTS BUILDINGS No 8 & 10
FOR THE
PHILADELPHIA STATE HOSPITAL
PHILADELPHIA, PENNSYLVANIA
SAVERY, SCHEETZ & GILMOUR ARCHITECTS
1500 WALNUT STREET PHILADELPHIA 2, PA.

DATE Mar. 10, 1948
SCALE 3/8" = 1'-0"
COMMONWEALTH OF PENNA.
JAMES H. DUFF GOVERNOR
DEPT. OF PROPERTY & SUPPLIES
C. M. WOOLWORTH SECRETARY
HARRISBURG, PENNSYLVANIA
No. 7

3-7-1