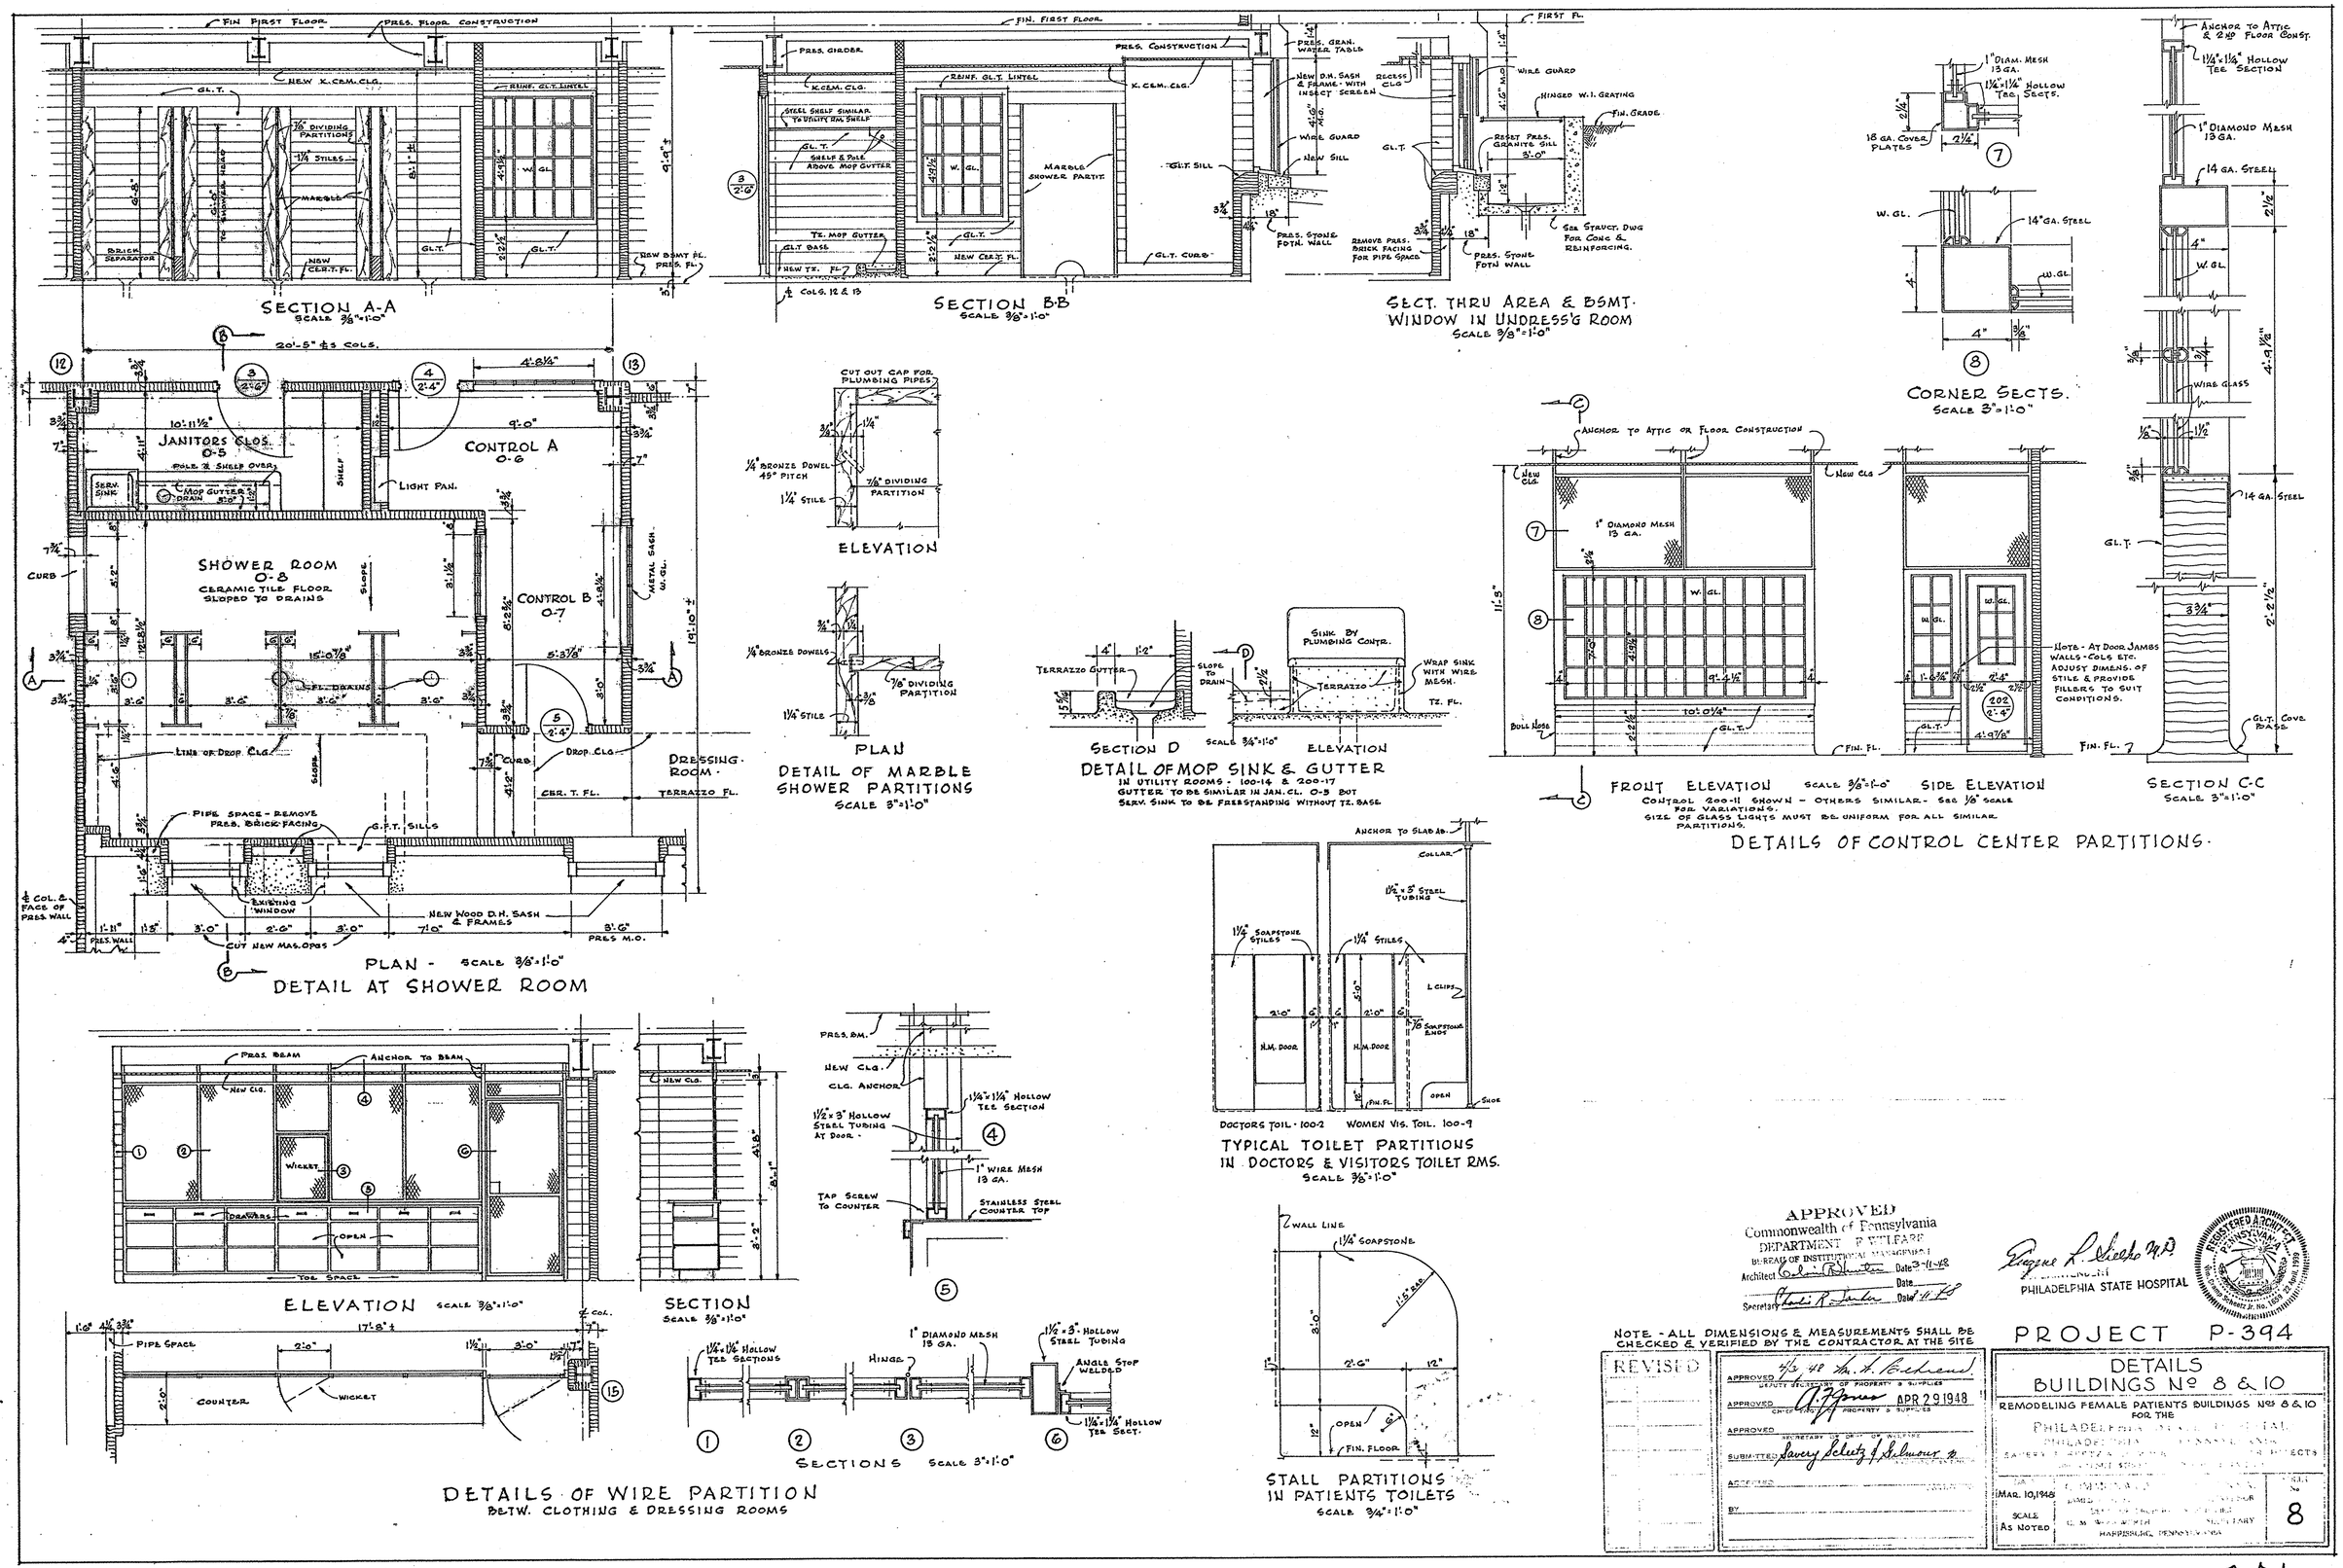

APPROVED
Commonwealth of Pennsylvania
DEPARTMENT OF WELFARE
BUREAU OF INSTITUTIONAL MANAGEMENT
Architect Date 3-11-48
Date
Secretary Date 4-14

Eugene R. Kalbfus M.D.
PHILADELPHIA STATE HOSPITAL

REGISTERED ARCHITECT PENNSYLVANIA

NOTE - ALL DIMENSIONS & MEASUREMENTS SHALL BE CHECKED & VERIFIED BY THE CONTRACTOR AT THE SITE

REVISED	
	APPROVED 4/5/48 Th. L. Buchanan DEPUTY SECRETARY OF PROPERTY & SUPPLIES
	APPROVED APR 29 1948 CHIEF OF PROPERTY & SUPPLIES
	APPROVED SECRETARY OF ADM. OF BUILDING
	SUBMITTED Savery Schetz & Schnoor Jr.
	ACCEPTED
	BY

PROJECT P-394

DETAILS
BUILDINGS No 8 & 10
REMODELING FEMALE PATIENTS BUILDINGS No 8 & 10
FOR THE
PHILADELPHIA STATE HOSPITAL
PHILADELPHIA, PENNSYLVANIA
SAVERY, SCHETZ & SCHNOOR JR. ARCHITECTS
1000 LOCUST STREET, PHILADELPHIA, PENNSYLVANIA

DATE MAR. 10, 1948	DRAWN BY [illegible]
SCALE AS NOTED	DIRECTOR OF PROJECTS C. M. [illegible] SECRETARY HARRISBURG, PENNSYLVANIA

SHT. No. 8

3-7-1