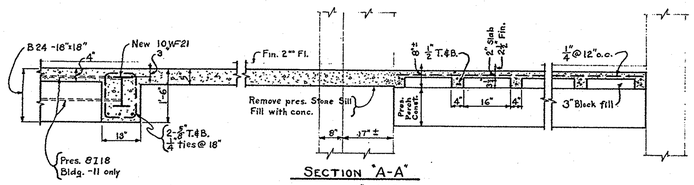

SECTION "A-A"
Scale: 1/4" = 1'-0"

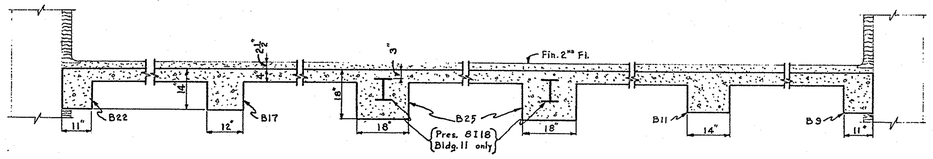

SECTION "B-B"
Scale: 1/2" = 1'-0"

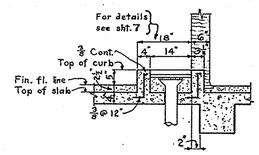

SECTION "E-E"
Scale: 1/4" = 1'-0"

STRUCTURAL STEEL LEGEND

Existing steel to remain.
New steel.
Existing steel to be removed.

NOTE.
Columns 1 to 20 incl. are existing. Columns A1, A2, A9, & A10 are new.

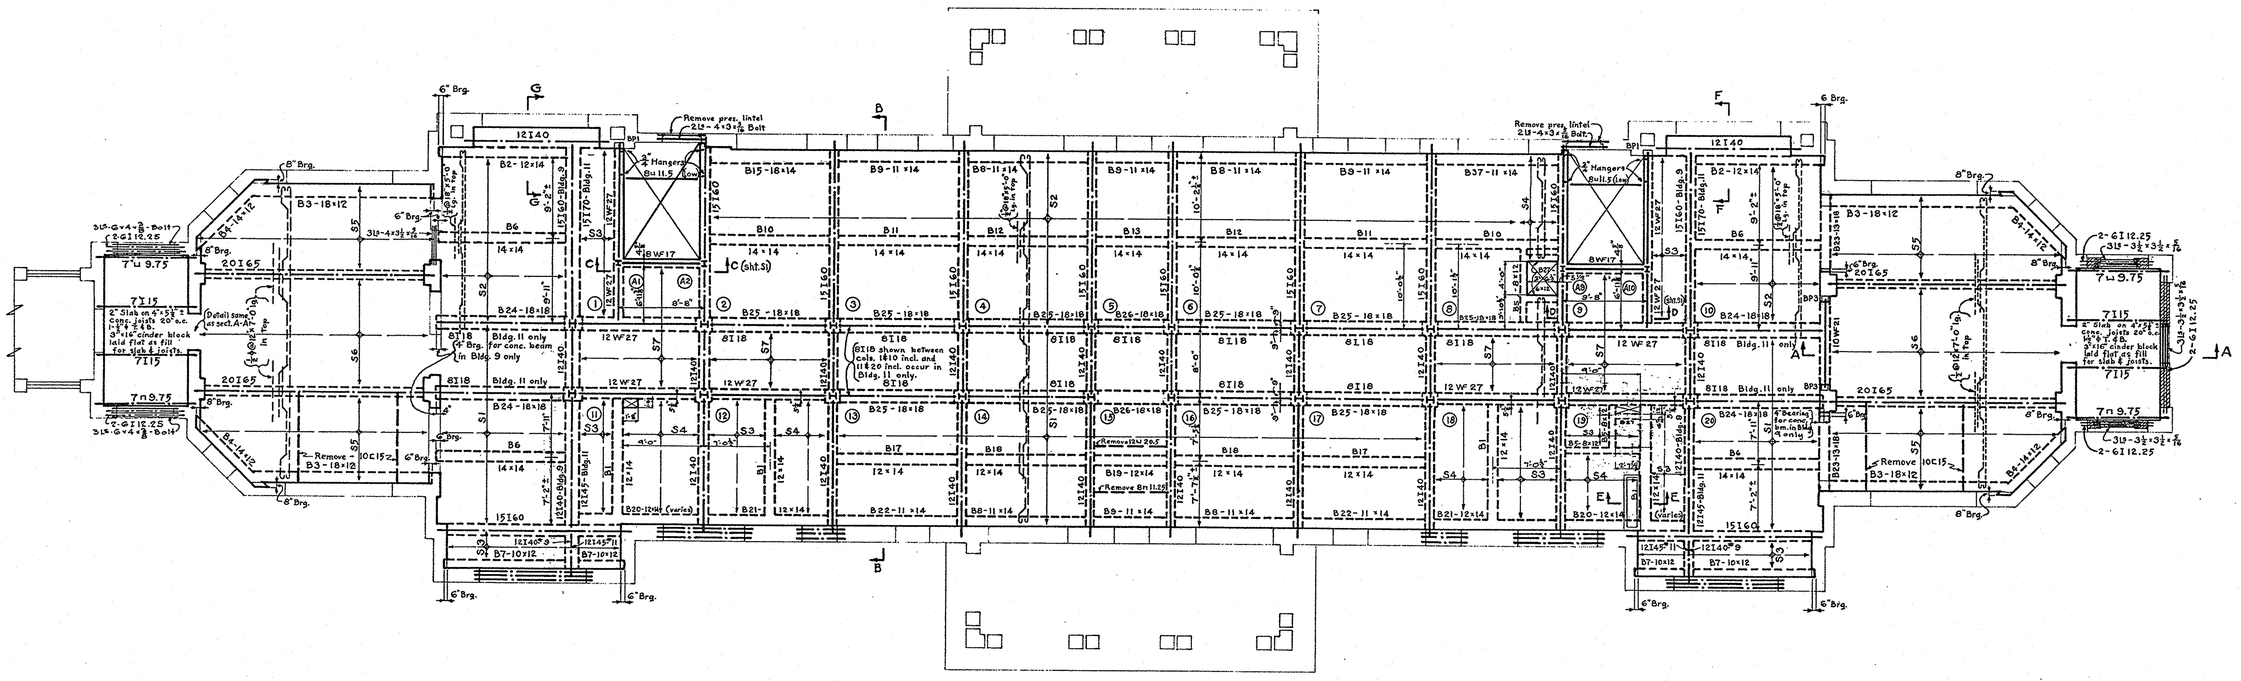

SECTION "F-F"
SECTION "G-G" OPP. HAND
Scale: 1/2" = 1'-0"

NOTE –
ALL DIMENSIONS AND MEASUREMENTS SHALL BE CHECKED AND VERIFIED BY THE CONTRACTOR AT THE SITE

HORACE B. NICHOLSON
CONSULTING ENGINEER
223 BROAD ST. STATION
PHILADELPHIA-PENNA.

COMMONWEALTH OF PENNSYLVANIA
PROFESSIONAL ENGINEER
HORACE B. NICHOLSON
ENGINEER
No. 772

Horace B. Nicholson

APPROVED
Commonwealth of Pennsylvania
DEPARTMENT OF WELFARE
BUREAU OF INSTITUTIONAL MANAGEMENT
Architect Date 1-29-48
Date
Secretary Date 1-3-48
PROJECT - P-470

PHILADELPHIA STATE HOSPITAL
RECEIVED
ENDORSED FEB 2 1948
APPROVED
COMMITTED
ACCEPTED

REVISED

SECOND FLOOR CONSTRUCTION
REMODELING FEMALE PATIENTS BUILDINGS NO 9 & 11
FOR THE
PHILADELPHIA STATE HOSPITAL
PHILADELPHIA PENNSYLVANIA
DESIGNED & DETAILED BY ARCHITECT
448 E. HOWARD ST. PHILADELPHIA, PA.

DATE 12-15
SCALE 1/4" = 1'-0" AS NOTED
COMMONWEALTH OF PENNA
JAMES H. DUFF
GOVERNOR
DEPT. PROPERTY & BUILDINGS
C. W. MOORE, SECRETARY
DIVISION OF PLANNING & DESIGN
ARCHITECT
S3

3-1-2