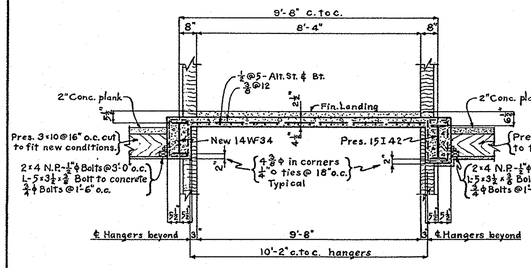

SECTION "A-A"
Scale: 3/8" = 1'-0"

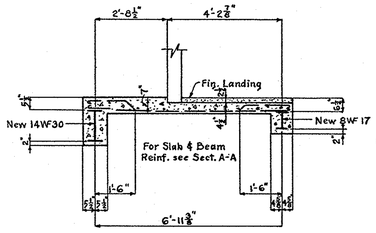

SECTION "B-B"
Scale: 3/8" = 1'-0"

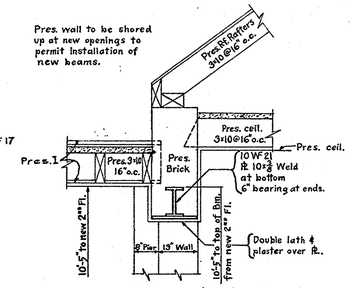

SECTION "C-C"
Scale: 1/2" = 1'-0"

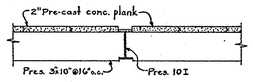

SECTION "D-D" TYPICAL
Scale: 1/2" = 1'-0"

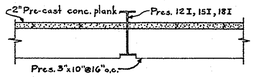

SECTION "E-E" TYPICAL
Scale: 1/2" = 1'-0"

STRUCTURAL STEEL LEGEND

Existing steel to remain.

New steel.

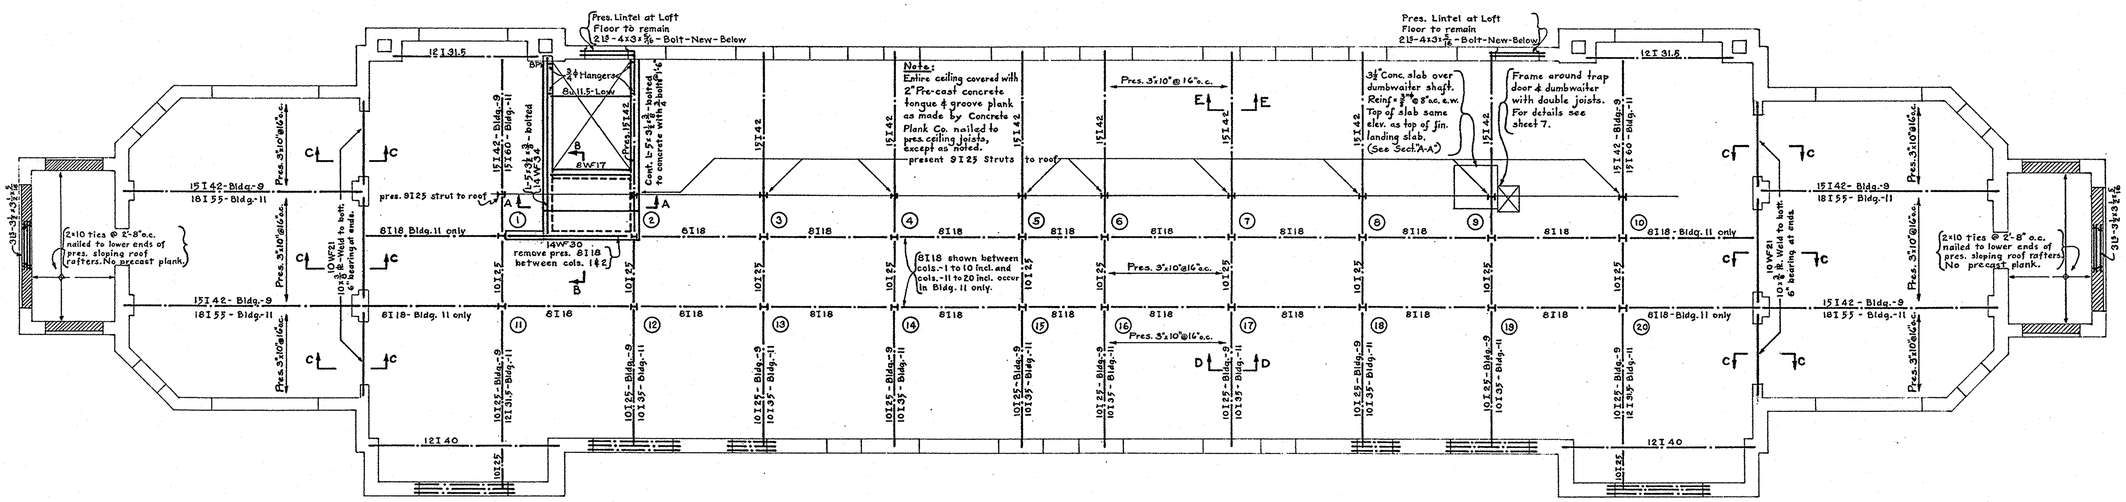

APPROVED
Commonwealth of Pennsylvania
DEPARTMENT OF WELFARE
BUREAU OF INSTITUTIONAL MANAGEMENT
Architect Date 1-29-48
Date
Secretary Date 2-3-48

PROJECT P-420

Superintendent
PHILADELPHIA STATE HOSPITAL

APPROVED 2/6/48
Director of Department of Property & Supplies
APPROVED FEB 3 1948
Chief Engineer or Engineer of Property & Supplies
APPROVED
SUBMITTED Architect
ACCEPTED Contractor

REVISED

LOFT CONSTRUCTION

REMODELING FEMALE PATIENTS' BUILDINGS NO. 9 & 11
FOR THE
PHILADELPHIA STATE HOSPITAL
PHILADELPHIA PENNSYLVANIA
GEORGE W. PEPPER JR. REGISTERED ARCHITECT
825 S. 13th ST. PHILADELPHIA 2, PA.

DATE 1-29-48
SCALE 1/8" = 1'-0" AS NOTED

COMMONWEALTH OF PENNA.
JAMES H. DUFF GOVERNOR
DEPT. PROPERTY & SUPPLIES
C. W. WOOLLWORTH SECRETARY
HARRISBURG, PENNSYLVANIA

SHEET NO. S4

COMMONWEALTH OF PENNSYLVANIA
REGISTERED PROFESSIONAL ENGINEER
HORACE B. NICHOLSON
No. 222

Horace B. Nicholson

HORACE B. NICHOLSON
CONSULTING ENGINEER
223 BROAD ST. STATION
PHILADELPHIA - PENNA.

NOTE -
ALL DIMENSIONS AND MEASUREMENTS SHALL BE CHECKED AND VERIFIED BY THE CONTRACTOR AT THE SITE