ABBREVIATIONS

ACC.	ACCOUSTICAL	H.M.	HOLLOW METAL
A.D.	AREA DRAIN	JAN.	JANITOR
A.T.	ATTENDANT'S TOILET	K.C.	KEENE'S CEMENT
ATTEND.	ATTENDANT	L.S.	LIMESTONE
C.I.	CAST IRON	L.P.	LIGHT PANEL
CEM.	CEMENT	M.O.	MASONRY OPENING
C.C.	CLOTHES CHUTE	PL.	PLASTER
CONC.	CONCRETE	W.I.	WROUGHT IRON
D.W.	DUMBWAITER	D.W.C.	DRINKING WATER COOLER BY OWNER
D.H.	DOUBLE HUNG	S.F.T.	SMOOTH FACING TILE
EXP. CONC.	EXPOSED CONCRETE	S.O.	SOAPSTONE
F.D.	FLOOR DRAIN	CER. T.	CERAMIC TILE
F.E.CAB.	FIRE EXTINGUISHER CABINET	TERR.	TERRAZZO
G.F.T.	GLAZED FACING TILE		
H'DW'R.	HARDWARE		

SCHEDULE OF MATERIALS

BRICK — EXISTING CONSTRUCTION TO REMAIN

CONCRETE — EXISTING CONSTRUCTION TO BE REMOVED

GLAZED FACING TILE — NEW CONSTRUCTION

MARBLE

METAL IN ELEVATION

STONE

GENERAL NOTES

REMOVE EXISTING MARBLE WINDOW SILLS, NEW SILLS SHALL HAVE BULL NOSE RETURNS (G.F.T.) UNLESS OTHERWISE SHOWN.
ALL DOORS AND FRAMES SHALL BE HOLLOW METAL, UNLESS SHOWN OTHERWISE.
ALL METAL SHELVING SHALL BE SET ON (G.F.T.) COVE BASE EXCEPT IN BASEMENT.
BASEMENT SHELVING ON METAL LEGS.
ALL EXTERIOR SILLS IN AREAS SHALL BE CEMENT UNLESS SHOWN OTHERWISE.
ALL MEASUREMENTS MUST BE TAKEN AND ALL DIMENSIONS VERIFIED AT BUILDING BEFORE PROCEEDING WITH WORK.

DOOR SCHEDULE

DOOR NO.	DOOR TYPE	H'DW'R TYPE	REMARKS	DOOR NO.	DOOR TYPE	H'DW'R TYPE	REMARKS
1	B	5	6'-0" HIGH	14	B	2	
2	B	7		15		1	SEE ELEVATION
3	E	4	6'-4" HIGH	16	A	4	
4	B	7		17	B	4	
5		8	SEE DETAIL	18		1	SEE ELEVATION
6	B	4		19	B	2	
7	G	9	6'-1" HIGH	20	B	4	
8	C	6		21	F	4	
9	B	4		22	F	4	
10		3	7'-5" HIGH SEE ELEV. 4 DWG. #5				
11	A	4					
12	B	5	6'-0" HIGH				
13	B	4					

ALL DOORS 6'-6" HIGH UNLESS OTHERWISE SHOWN
SEE SHEET #9 FOR DOOR DETAILS

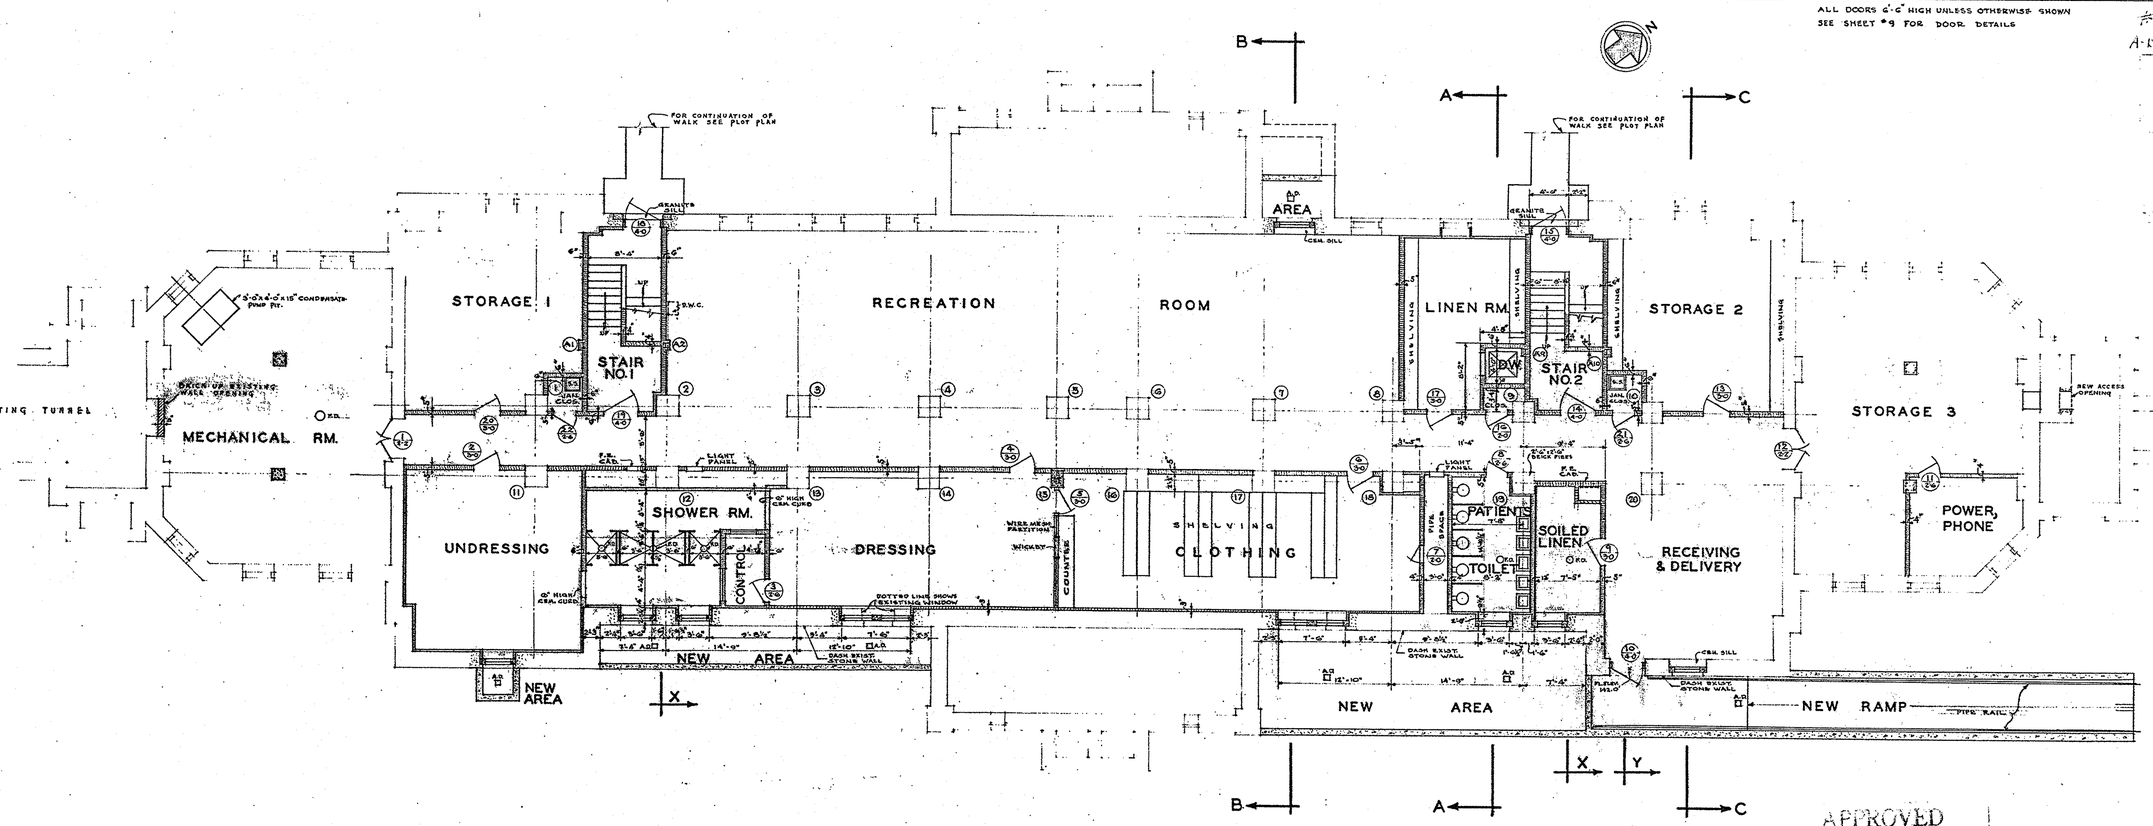

SEE SHEET NO. 51 FOR STRUCTURAL WORK
SEE SHEET NO. 5 FOR SECTIONS

NOTE—
ALL DIMENSIONS AND MEASUREMENTS SHALL BE CHECKED AND VERIFIED BY THE CONTRACTOR AT THE SITE

APPROVED
Commonwealth of Pennsylvania
DEPARTMENT OF PUBLIC WELFARE
BUREAU OF INSTITUTIONAL MANAGEMENT
Architect — Date 2-9-48
Secretary — Date 2-3-48

APPROVED
Commonwealth of Pennsylvania
Department of Labor & Industry
Bureau of Inspection
Buildings Section
Checked By
Approved By
Approval Date 1-16-48
Chief

PROJECT-P-420

PHILADELPHIA STATE HOSPITAL
APPROVED
APPROVED FEB 3 1948

STATE ART COMMISSION APPROVED 1-16-48 PENNSYLVANIA

SCHEDULE OF FINISHES

	LINEN ROOM	SOILED LINEN ROOM	CLOTHING ROOM	DRESSING ROOM	UNDRESSING ROOM	CONTROL CENTER	SHOWER ROOM	PATIENTS TOILET	STAIRS	STORAGE ROOMS	RECEIVING & DELIVERY	MECHANICAL ROOM	RECREATION ROOM	POWER AND PHONE	CLOSETS	
CEILING	EXP. CONC.	EXP. CONC.	EXP. CONC.	EXP. CONC.	EXP. CONC.	EXP. CONC.	EXP. CONC.	EXP. CONC.	EXP. CONC.	EXP. CONC.	EXP. CONC.	EXP. CONC.	EXP. CONC.	EXP. CONC.	EXP. CONC.	
WALLS	G.F.T.	G.F.T.	G.F.T.	G.F.T.	G.F.T.	G.F.T.	G.F.T.	G.F.T.	G.F.T.	S.F.T.	CEM. PL.	PATCH EXISTING	CEM. PL.	S.F.T.	G.F.T.	
WAINSCOT																
BASE NO COVE	G.F.T.	G.F.T.	G.F.T.	G.F.T.	G.F.T.	G.F.T. (COVED)	G.F.T. (COVED)	G.F.T. (COVED)	G.F.T.	S.F.T.	FLUSH CEM. BASE NEW WALLS ONLY		FLUSH CEM. BASE NEW WALLS ONLY	S.F.T.	G.F.T.	
FLOOR	PATCH EXISTING	PATCH EXISTING	PATCH EXISTING	PATCH EXISTING	PATCH EXISTING	NEW CEM.	NEW CEM.	NEW CEM.	CEMENT	PATCH EXISTING	PATCH EXISTING	PATCH EXISTING	PATCH EXISTING	PATCH EXISTING	PATCH EXISTING	
REMARKS	METAL SHELVING		METAL SHELVING COUNTER & PART.				MARBLE PARTITION	SOAPSTONE PART.	CEM. LANDINGS & TREADS	METAL SHELVING WHERE SHOWN						

REVISED

BASEMENT PLAN

REMODELING FEMALE PATIENT BUILDINGS NO. 9 & 11 FOR THE PHILADELPHIA STATE HOSPITAL
PHILADELPHIA, PENNSYLVANIA
MILLER & FURNESS, ARCHITECTS
PHILADELPHIA, PA.

COMMONWEALTH OF PENNA.
JAMES H. DUFF, GOVERNOR
DEPT. PUBLIC WELFARE & PUBLIC WORKS
A. H. WILLIAMS, SECRETARY
HARRISBURG, PENNSYLVANIA

SHEET NO. 1