#1443-AB
A-814, 9 B-814, 11

Final
1-16-48

DOOR SCHEDULE			
DOOR NO.	DOOR TYPE	H'DWARE TYPE	REMARKS
101	B	11	7'-6" HIGH
102	A	6	
103	A	6	
104	A	6	
105	B	12	
106	B	2	
107	B	16	
108	C	6	
109	G	9	6'-7" HIGH
110	—	10	7'-6" HIGH SEE ELEVATION
111	G	9	6'-7" HIGH
112	C	6	
113	B	16	
114	B	2	7'-6" HIGH
115	—	1	7'-6" HIGH SEE ELEVATION
116	B	2	
117	E	4	
118	B	4	
119	—	10	7'-6" HIGH SEE ELEVATION
120	B	4	
121	E	4	
122	B	2	
123	A	12	
124	A	13	
125	A	14	
126	A	14	
127	A	18	
128	A	12	
129	A	18	
130	—	RE-USE EXISTING	7'-10" HIGH SEE ELEVATION

ALL DOORS 7'-0" EXCEPT AS OTHERWISE NOTED

DOOR SCHEDULE			
DOOR NO.	DOOR TYPE	H'DWARE TYPE	REMARKS
131	—	RE-USE EXISTING	7'-10" HIGH SEE ELEVATION
112.A	B	2	

SEE SHEET 9 FOR DOOR DETAILS

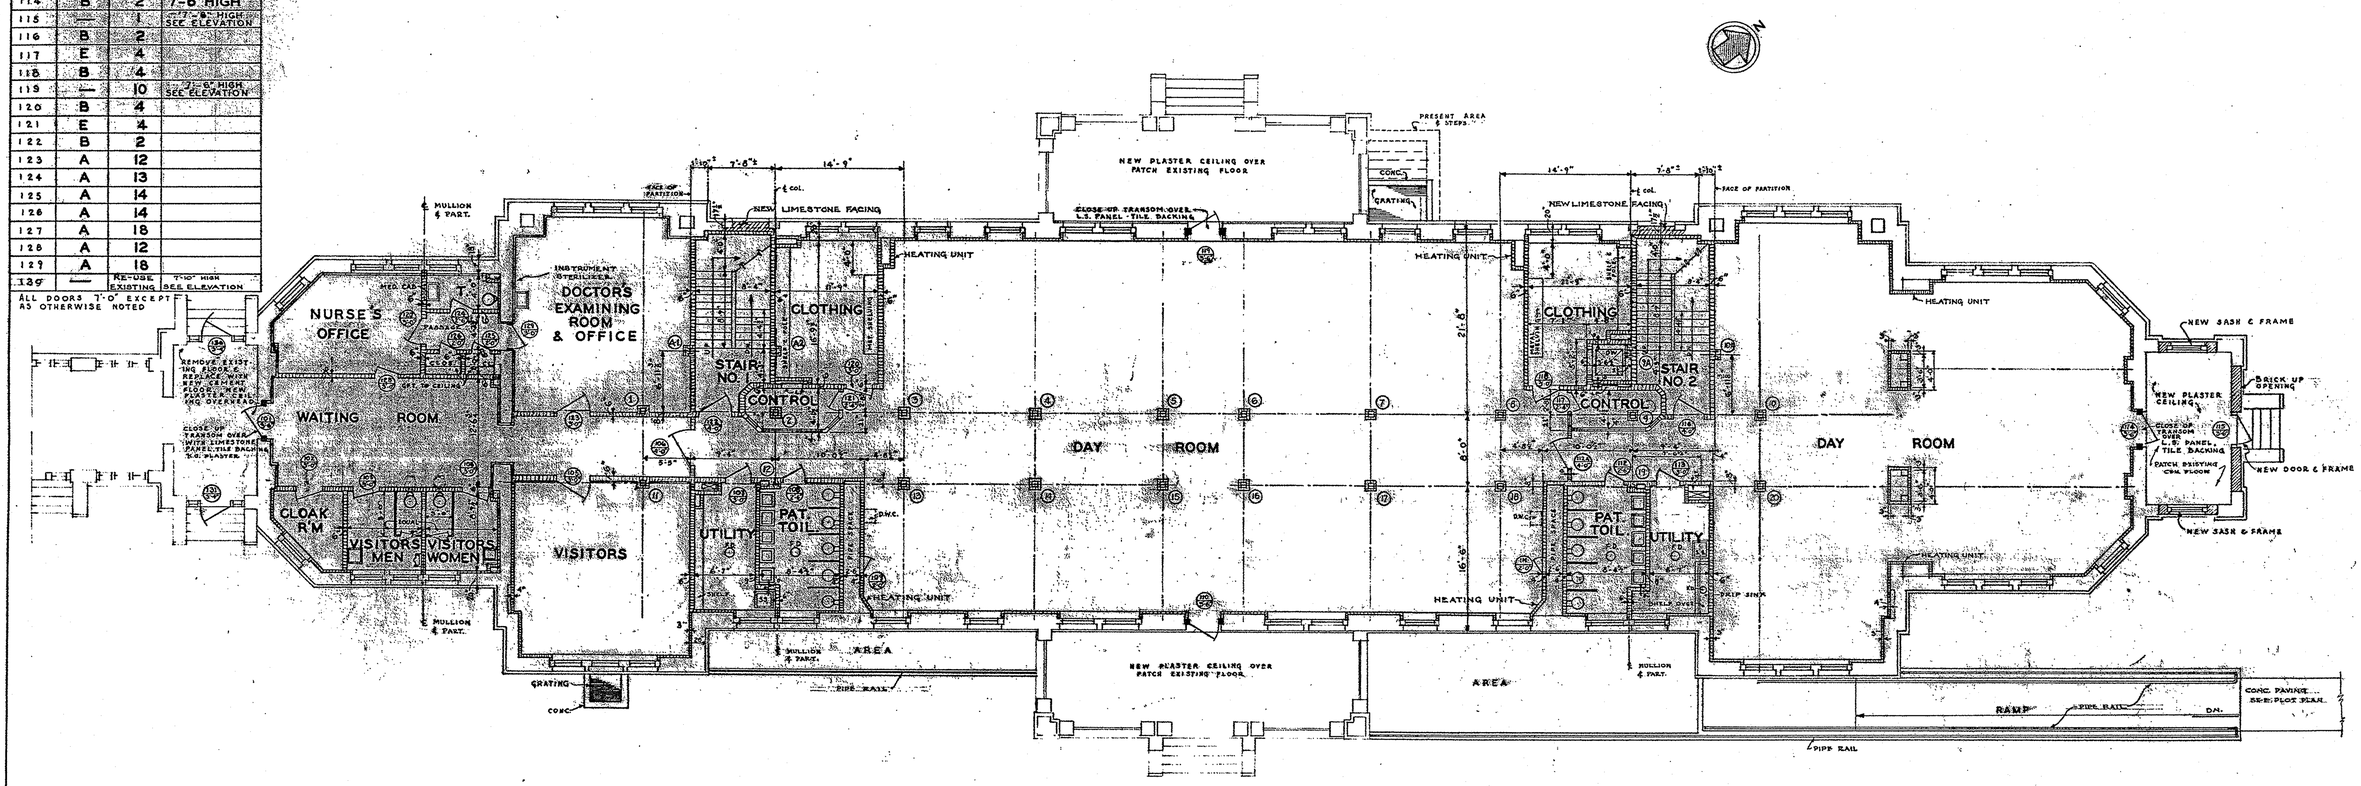

SEE SHEET NO. 2 FOR STRUCTURAL WORK

NOTE-
ALL DIMENSIONS AND MEASUREMENTS SHALL BE CHECKED AND VERIFIED BY THE CONTRACTOR AT THE SITE

APPROVED
Commonwealth of Pennsylvania
DEPARTMENT OF WELFARE
BUREAU OF INSTITUTIONAL MANAGEMENT
Architect Sabin A. Johnson Date 1-29-48
Secretary R. Earle Date 2-2-48

APPROVED
Commonwealth of Pennsylvania
Department of Labor & Industry
Bureau of Inspection
Buildings Section
Checked By M. E. J.
Approved By R. B. Rose Chief
Approval Date 1-16-48 S/1-24

STATE ART COMMISSION APPROVED 1-16-48 PENNSYLVANIA

SCHEDULE OF FINISHES

	DAY ROOMS	CONTROL CENTERS	OFFICE & PASSAGE	UTILITY ROOMS	CLOTHES ROOMS	VISITORS ROOM	PATIENTS TOILETS	VISITORS TOILETS	STAIRS	DOCTORS EXAM. RM.	DOCTORS TOILET	WAITING ROOM	CLOAK ROOM
CEILING	EXPOSED CONC.	EXPOSED CONC.	FURRED PLASTER	EXPOSED CONC.	EXPOSED CONC.	EXPOSED CONC.	EXPOSED CONC.	EXPOSED CONC.	EXPOSED CONC.	FURRED PLASTER	FURRED PLASTER	FURRED PLASTER	EXPOSED CONC.
WALLS	G.F.T.	G.F.T.	PL.	G.F.T.	G.F.T.	G.F.T.	G.F.T.	G.F.T.	G.F.T.	PL.	PL.	K.C. P.L.	G.F.T.
WAINSCOT	—	—	G.F.T. 4'-1 1/2"	—	—	—	—	—	—	G.F.T. 4'-1 1/2"	G.F.T. 4'-1 1/2"	G.F.T. 4'-1 1/2"	—
BASE	G.F.T.	G.F.T.	G.F.T.	G.F.T.	G.F.T.	G.F.T.	G.F.T.	G.F.T.	G.F.T.	G.F.T.	G.F.T.	G.F.T.	G.F.T.
FLOOR	TERR.	TERR.	TERR.	CER. T.	TERR.	TERR.	CER. T.	CER. T.	CEMENT LANDING & TREADS	TERR.	CER. T.	TERR.	TERR.
REMARKS		WIRE MESH FROM SASH TO CEILING		SHELVES & HOOKS	SHELVES & CLOTHES POLES		SOAPSTONE STALL DIVIDERS	SOAPSTONE TOIL. STALLS					

REVISED

PROJECT-P-420

FIRST FLOOR PLAN

REMODELING FEMALE PATIENTS BUILDINGS NO. 9 & 11 FOR THE PHILADELPHIA STATE HOSPITAL
PHILADELPHIA PENNSYLVANIA

COMMONWEALTH OF PENNSYLVANIA
DEPT. OF PUBLIC WELFARE
BUREAU OF INSTITUTIONAL MANAGEMENT
ARCHITECTURAL DIVISION

SHEET NO. 2