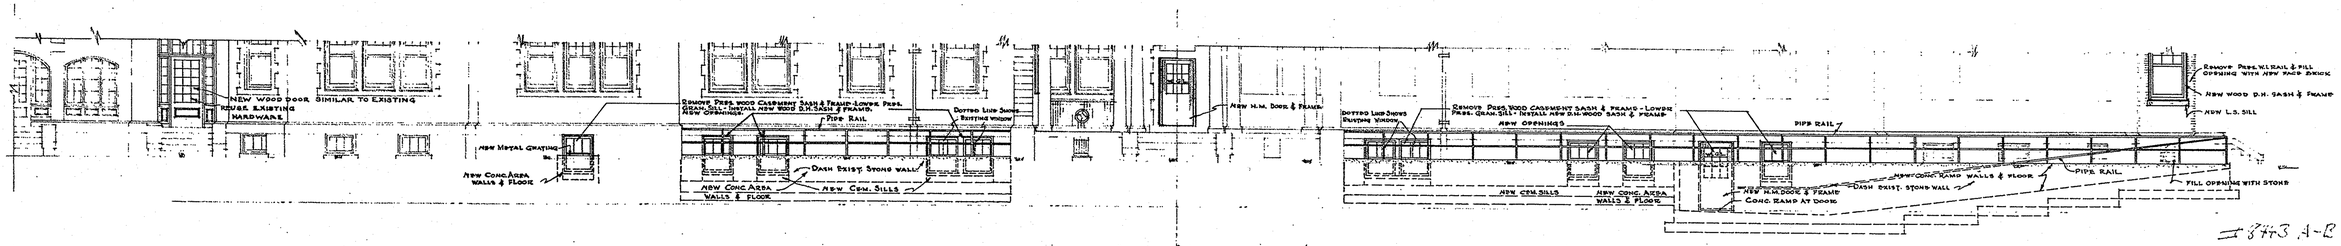

SOUTHEAST (FRONT) ELEVATION

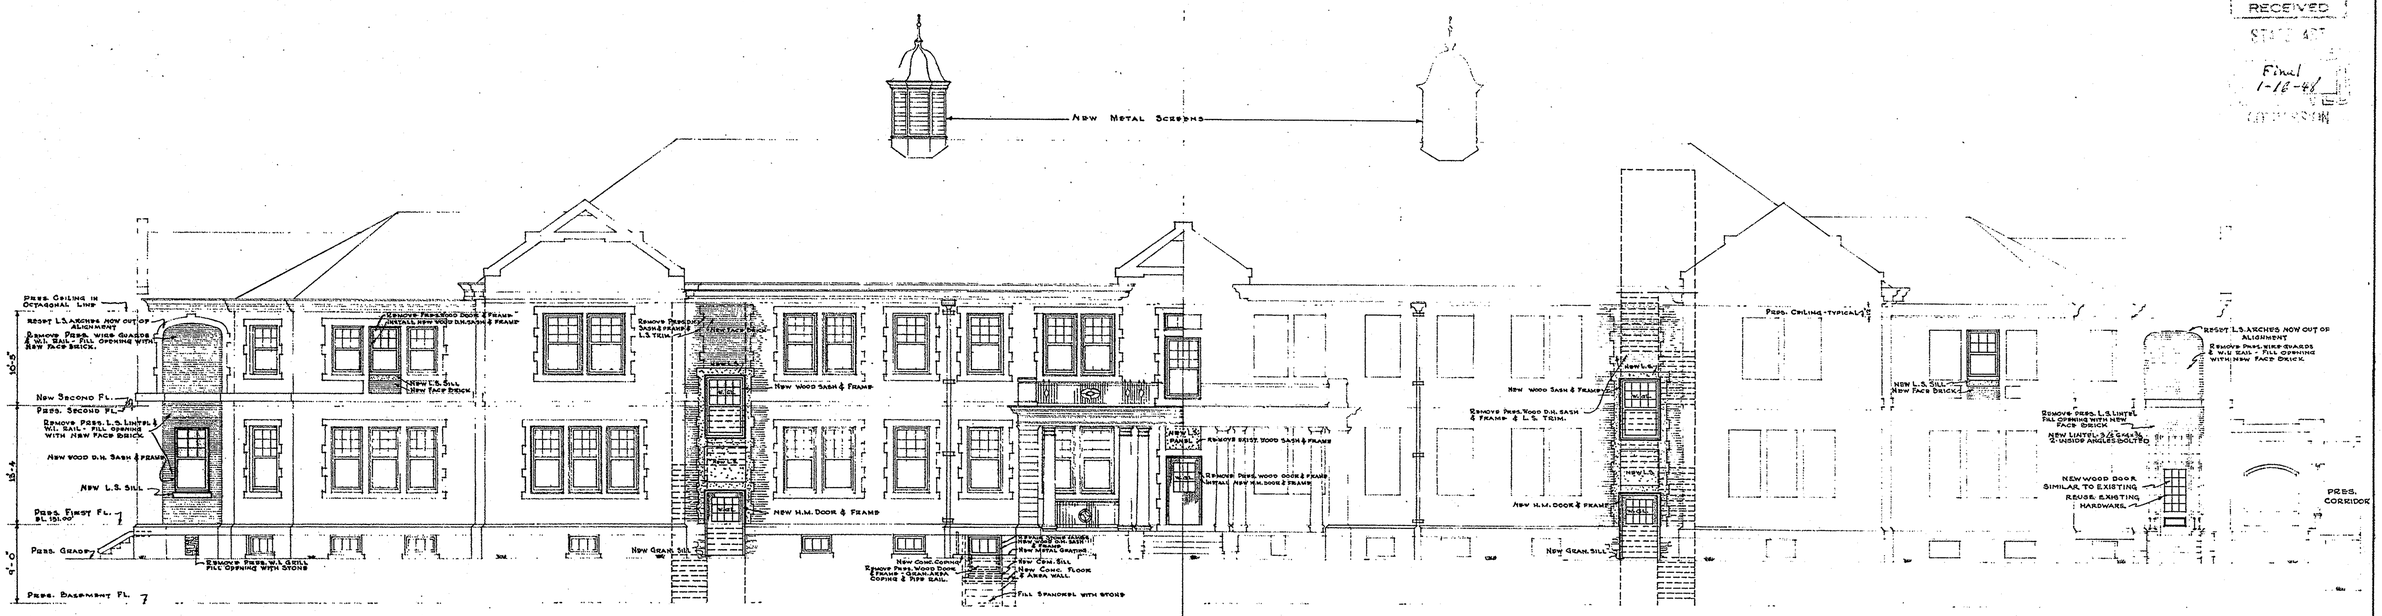

NORTHWEST (REAR) ELEVATION

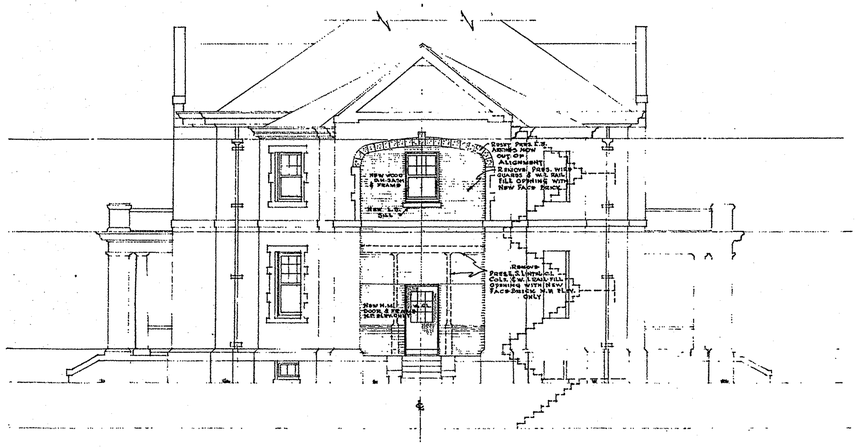

NORTHEAST (END) ELEVATION

SOUTHWEST ELEVATION IS SIMILAR

NOTE
ALL DIMENSIONS AND MEASUREMENTS SHALL BE CHECKED AND VERIFIED BY THE CONTRACTOR AT THE SITE

APPROVED
Commonwealth of Pennsylvania
DEPARTMENT OF WELFARE
BUREAU OF INSTITUTIONAL MANAGEMENT
Architect Date 1-29-48
Secretary Date 1-30-48

NOTES

1 - REPLACE OR REPAIR ALL EXIST. WOOD SASH & FRAMES TO SOUND FIRST CLASS CONDITION WHEREVER NECESSARY.

2 - REMOVE ALL LOOSE L.S. POINTING & RE-POINT ALL OPEN JOINTS.

3 - CAULK ALL VERTICAL JOINTS IN PRES. L.S. CORNICES.

4 - REPOINT ALL BAD JOINTS IN PRES. BRICKWORK.

5 - RESET ALL PRES. L.S. ARCH STONES NOW OUT OF ALIGNMENT.

APPROVED
Commonwealth of Pennsylvania
Department of Labor & Industry
Bureau of Inspection
Buildings Section
Checked By
Approved By Chief
Approval Date 1-16-48 51-2605

PHILADELPHIA STATE HOSPITAL
APPROVED 3/4/48
APPROVED FEB 3 1948
APPROVED
SUBMITTED ARCHITECT
ACCEPTED CONTRACTOR

REVISED

PROJECT P-420

ELEVATIONS

REMODELING FEMALE PATIENTS BUILDINGS NO. 9 & 11 FOR THE PHILADELPHIA STATE HOSPITAL
PHILADELPHIA PENNSYLVANIA

DATE 1-16-48
SCALE 1/8"=1'-0"

COMMONWEALTH OF PA.
JAMES H. DUFF
GOV. BOARD OF PUBLIC GRANTS & BUILDINGS
C. A. MARTIN, CHAIRMAN
ROBERT E. MARSHALL, SECRETARY
ROBERT E. LAMBERT, ARCHITECT

4

3-7-2