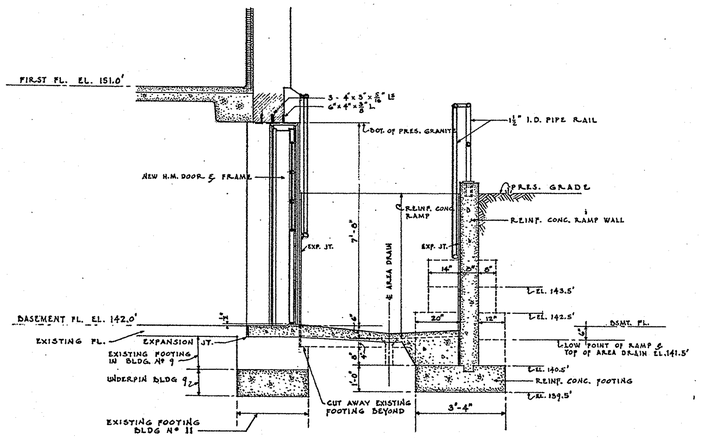

SECTION Y
THRU DOOR TO RAMP
3/8" = 1'-0"

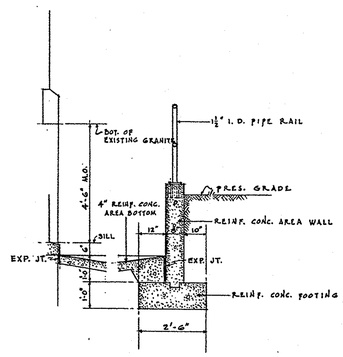

SECTION X
3/8" = 1'-0"

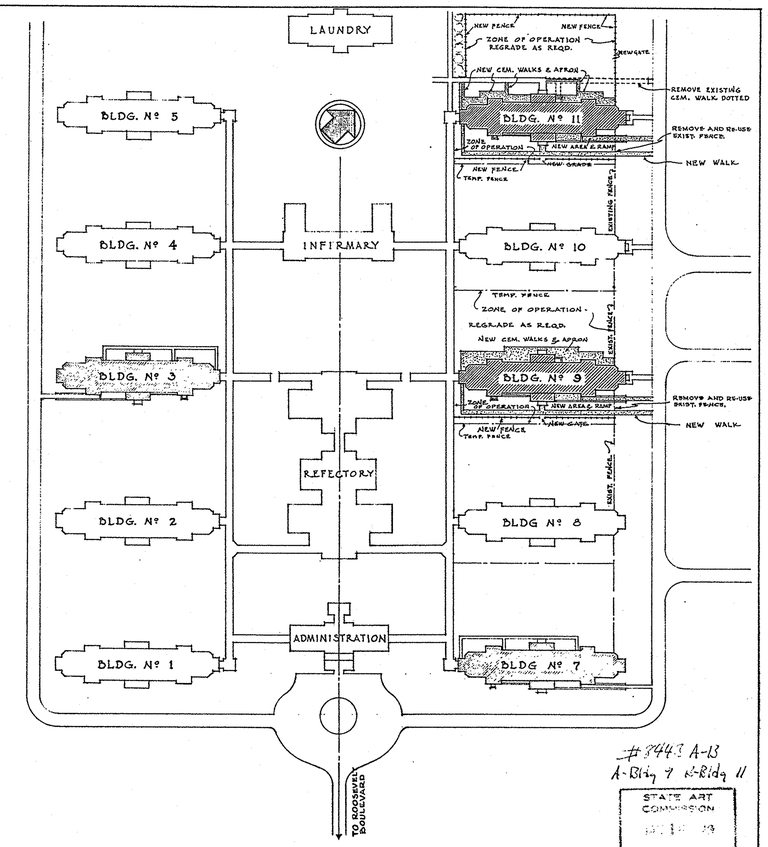

LOCATION PLAN
1" = 100'-0"

#3443 A-13
A-Bldg 7 N-Bldg 11

STATE ART COMMISSION
RECEIVED

STATE ART COMMISSION
Final
1-16-48

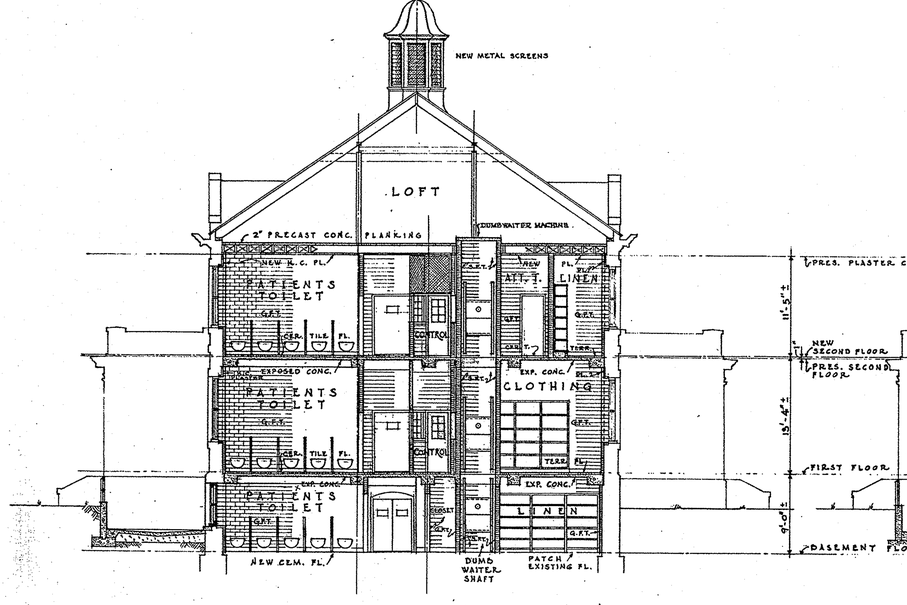

SECTION A-A

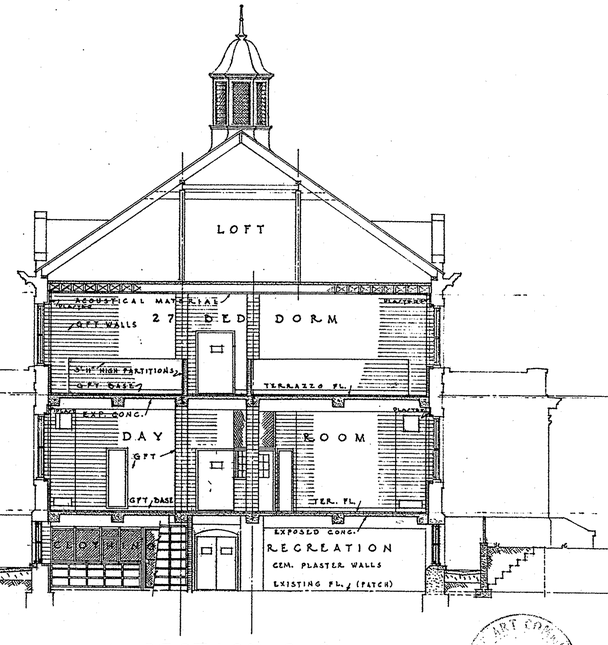

SECTION B-B

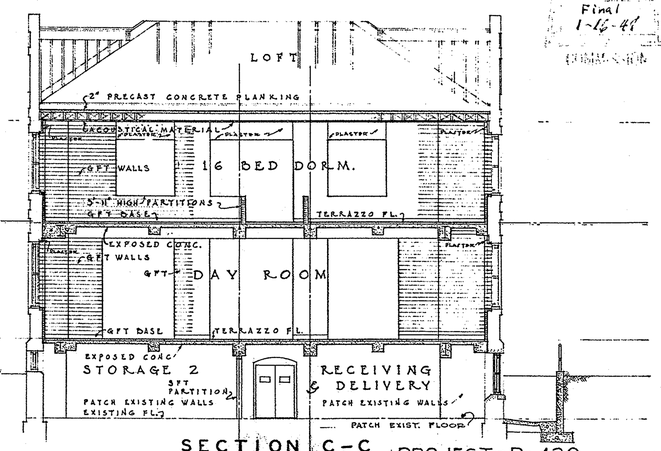

SECTION C-C

PROJECT-P-420

SEE SHEET NO. 1 FOR GENERAL NOTES & SYMBOLS

NOTE - REFER TO BASEMENT PLAN, SHEET Nº 1, FOR LOCATION OF SECTIONS.

NOTE
ALL DIMENSIONS AND MEASUREMENTS SHALL BE CHECKED AND VERIFIED BY THE CONTRACTOR AT THE SITE

APPROVED
Commonwealth of Pennsylvania
DEPARTMENT OF WELFARE
BUREAU OF INSTITUTIONAL MANAGEMENT
Architect Date 1-29-48
Secretary Date 2-3-48

APPROVED
Commonwealth of Pennsylvania
Department of Labor & Industry
Bureau of Inspection
Buildings Section
Checked By
Approved By
Approval Date 1-16-48

ART COMMISSION 1-16-48 PENNSYLVANIA

SUPERINTENDENT PHILADELPHIA STATE HOSPITAL
APPROVED 3/3/48
SECRETARY OF PROPERTY & SUPPLIES
APPROVED FEB 5 1948
CHIEF CONSULTING ENGINEER OF PROPERTY & SUPPLIES
APPROVED
SUBMITTED
ACCEPTED

REVISED

SECTIONS AND LOCATION PLAN
REMODELING FEMALE PATIENTS BUILDINGS NO. 8 & 11
FOR THE
PHILADELPHIA STATE HOSPITAL
PHILADELPHIA PENNSYLVANIA
GEORGE A. HOWE JR. REGISTERED ARCHITECT
PHILADELPHIA, PA.

DATE 1-15-48
SCALE 1/8"=1'-0" AS NOTED
COMMONWEALTH OF PENNA.
JAMES H. DUFF GOVERNOR
DEPT. OF PROPERTY & SUPPLIES
E. R. MCCARTHY SECRETARY
HARRISBURG, PENNSYLVANIA
SHEET NO. 5