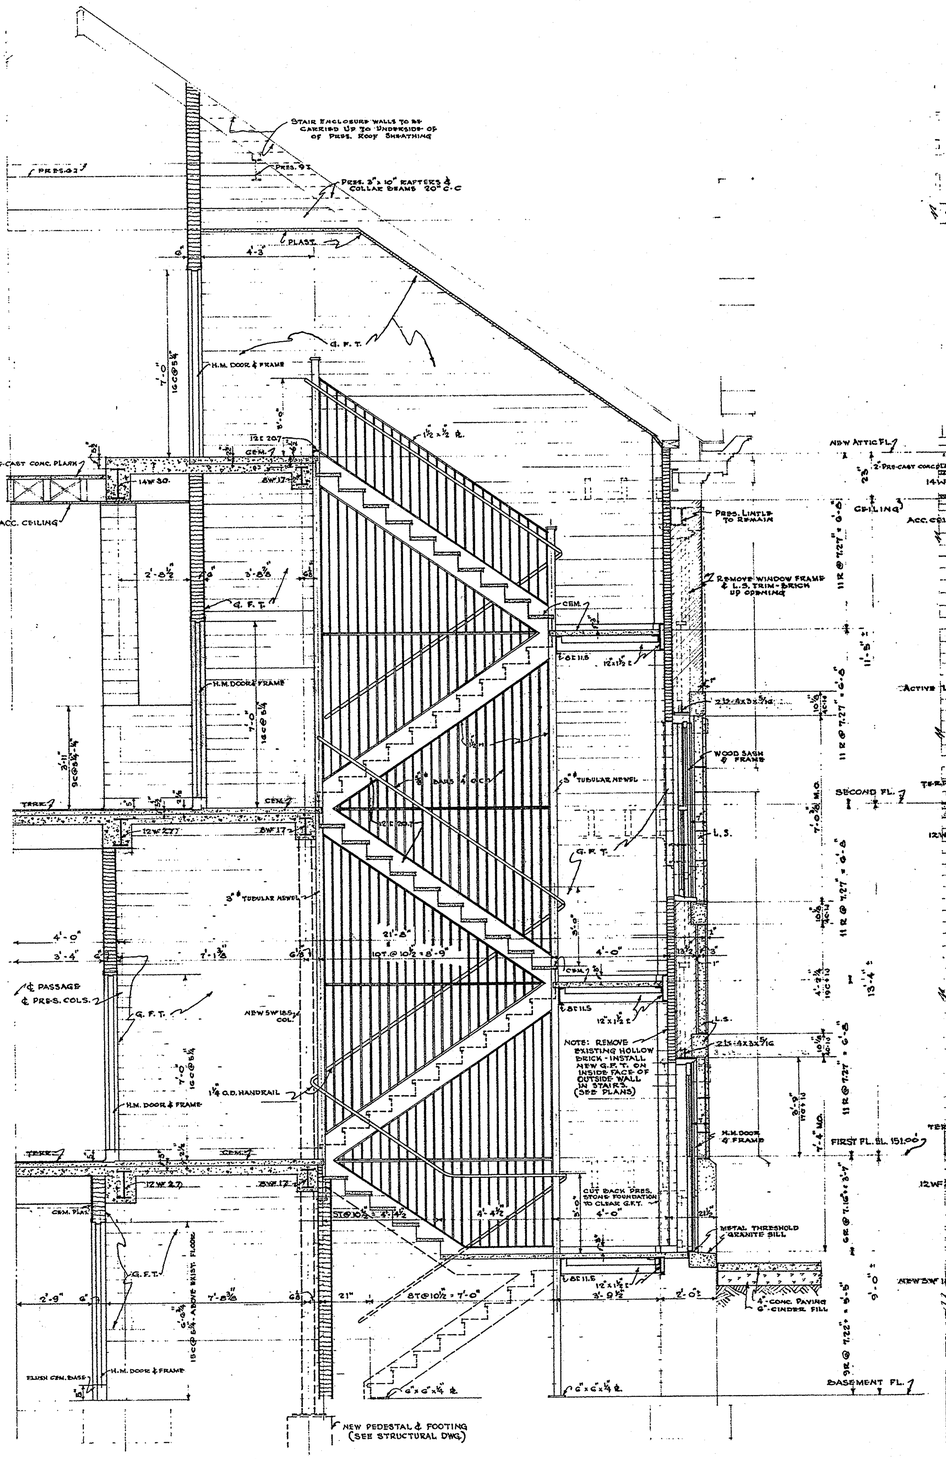

LONGITUDINAL SECTION THRU STAIR NO. 1
3/8" = 1'-0"

STAIR NO. 2 SIMILAR BUT TERMINATES AT 2ND FL.
SEE SHEET NO. 7

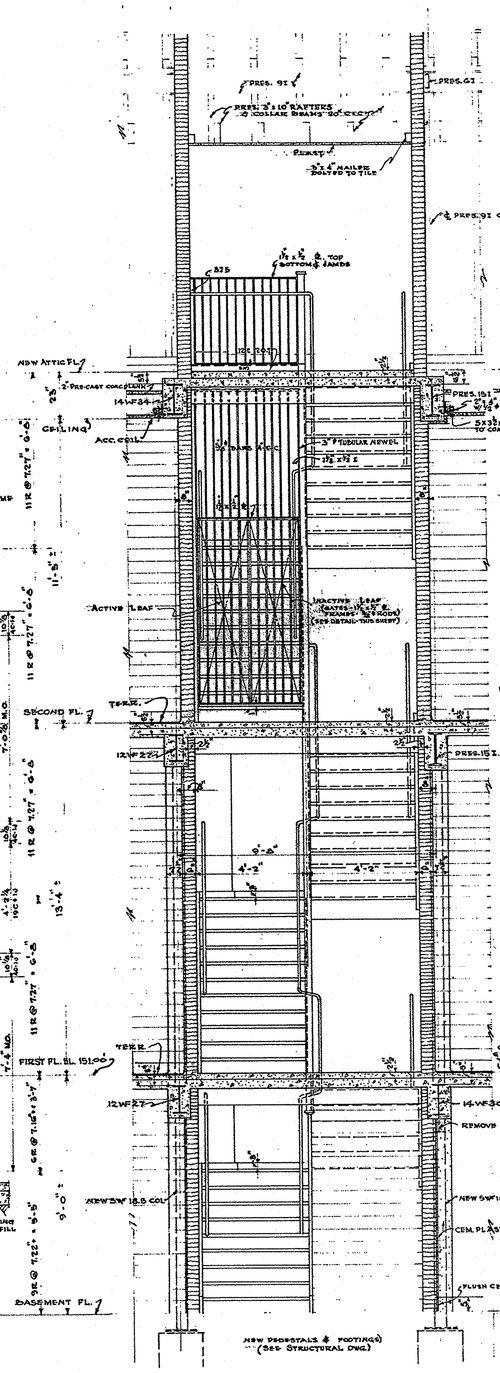

CROSS SECTION THRU STAIR NO. 1
3/8" = 1'-0"

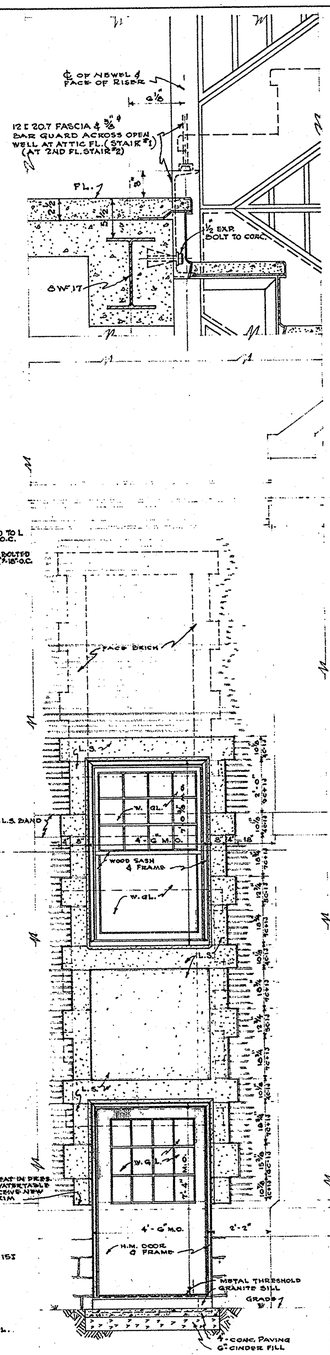

EXTERIOR ELEVATION
3/8" = 1'-0"

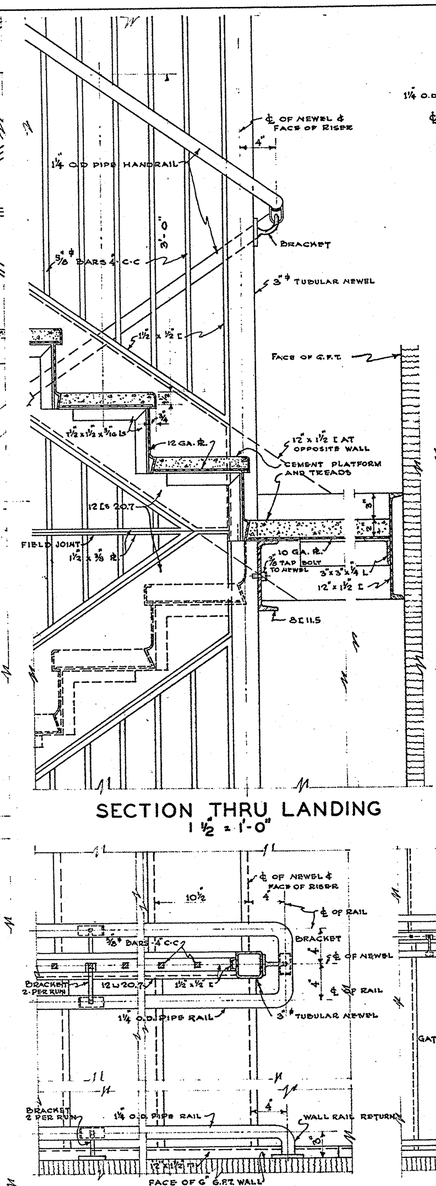

SECTION THRU LANDING
1½" = 1'-0"

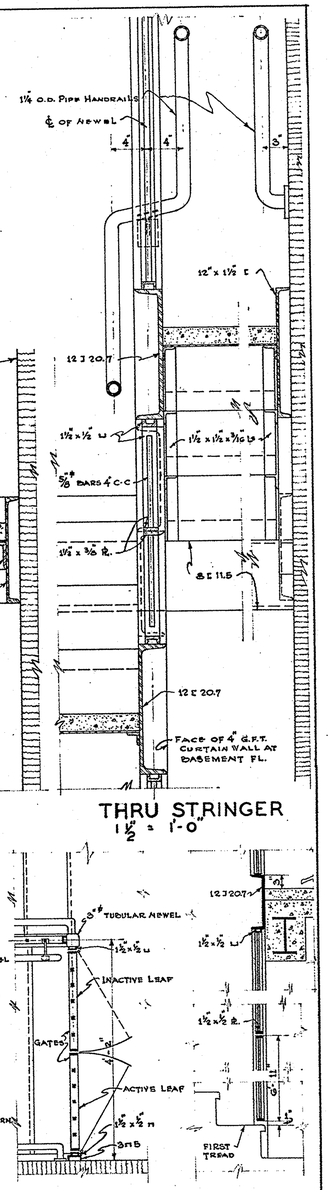

THRU STRINGER
1½" = 1'-0"

DETAILS OF GATES TO LOFT
3/4" = 1'-0"

APPROVED
Commonwealth of Pennsylvania
DEPARTMENT OF WELFARE
BUREAU OF INSTITUTIONAL MANAGEMENT
Architect — Date
Secretary — Date
PROJECT P-420

NOTE —
ALL DIMENSIONS AND MEASUREMENTS SHALL BE CHECKED AND VERIFIED BY THE CONTRACTOR AT THE SITE

APPROVED	Architect
APPROVED	Superintendent
APPROVED	
SUBMITTED	Superintendent
ACCEPTED	Contractor

REVISIONS	

STAIR DETAILS

REMODELING FEMALE PATIENT BUILDINGS NO. 9 & 11
FOR THE
PHILADELPHIA STATE HOSPITAL
PHILADELPHIA, PENNSYLVANIA

DATE 1-14-42	COMMONWEALTH OF PENNSYLVANIA JAMES RIDDLE, GOVERNOR DEPT. PROPERTY & PURCHASE C. A. SCHOLLKOPF, SECRETARY HARRISBURG, PENNSYLVANIA	SHEET NO. 6
SCALE AS NOTED		

3-7-2