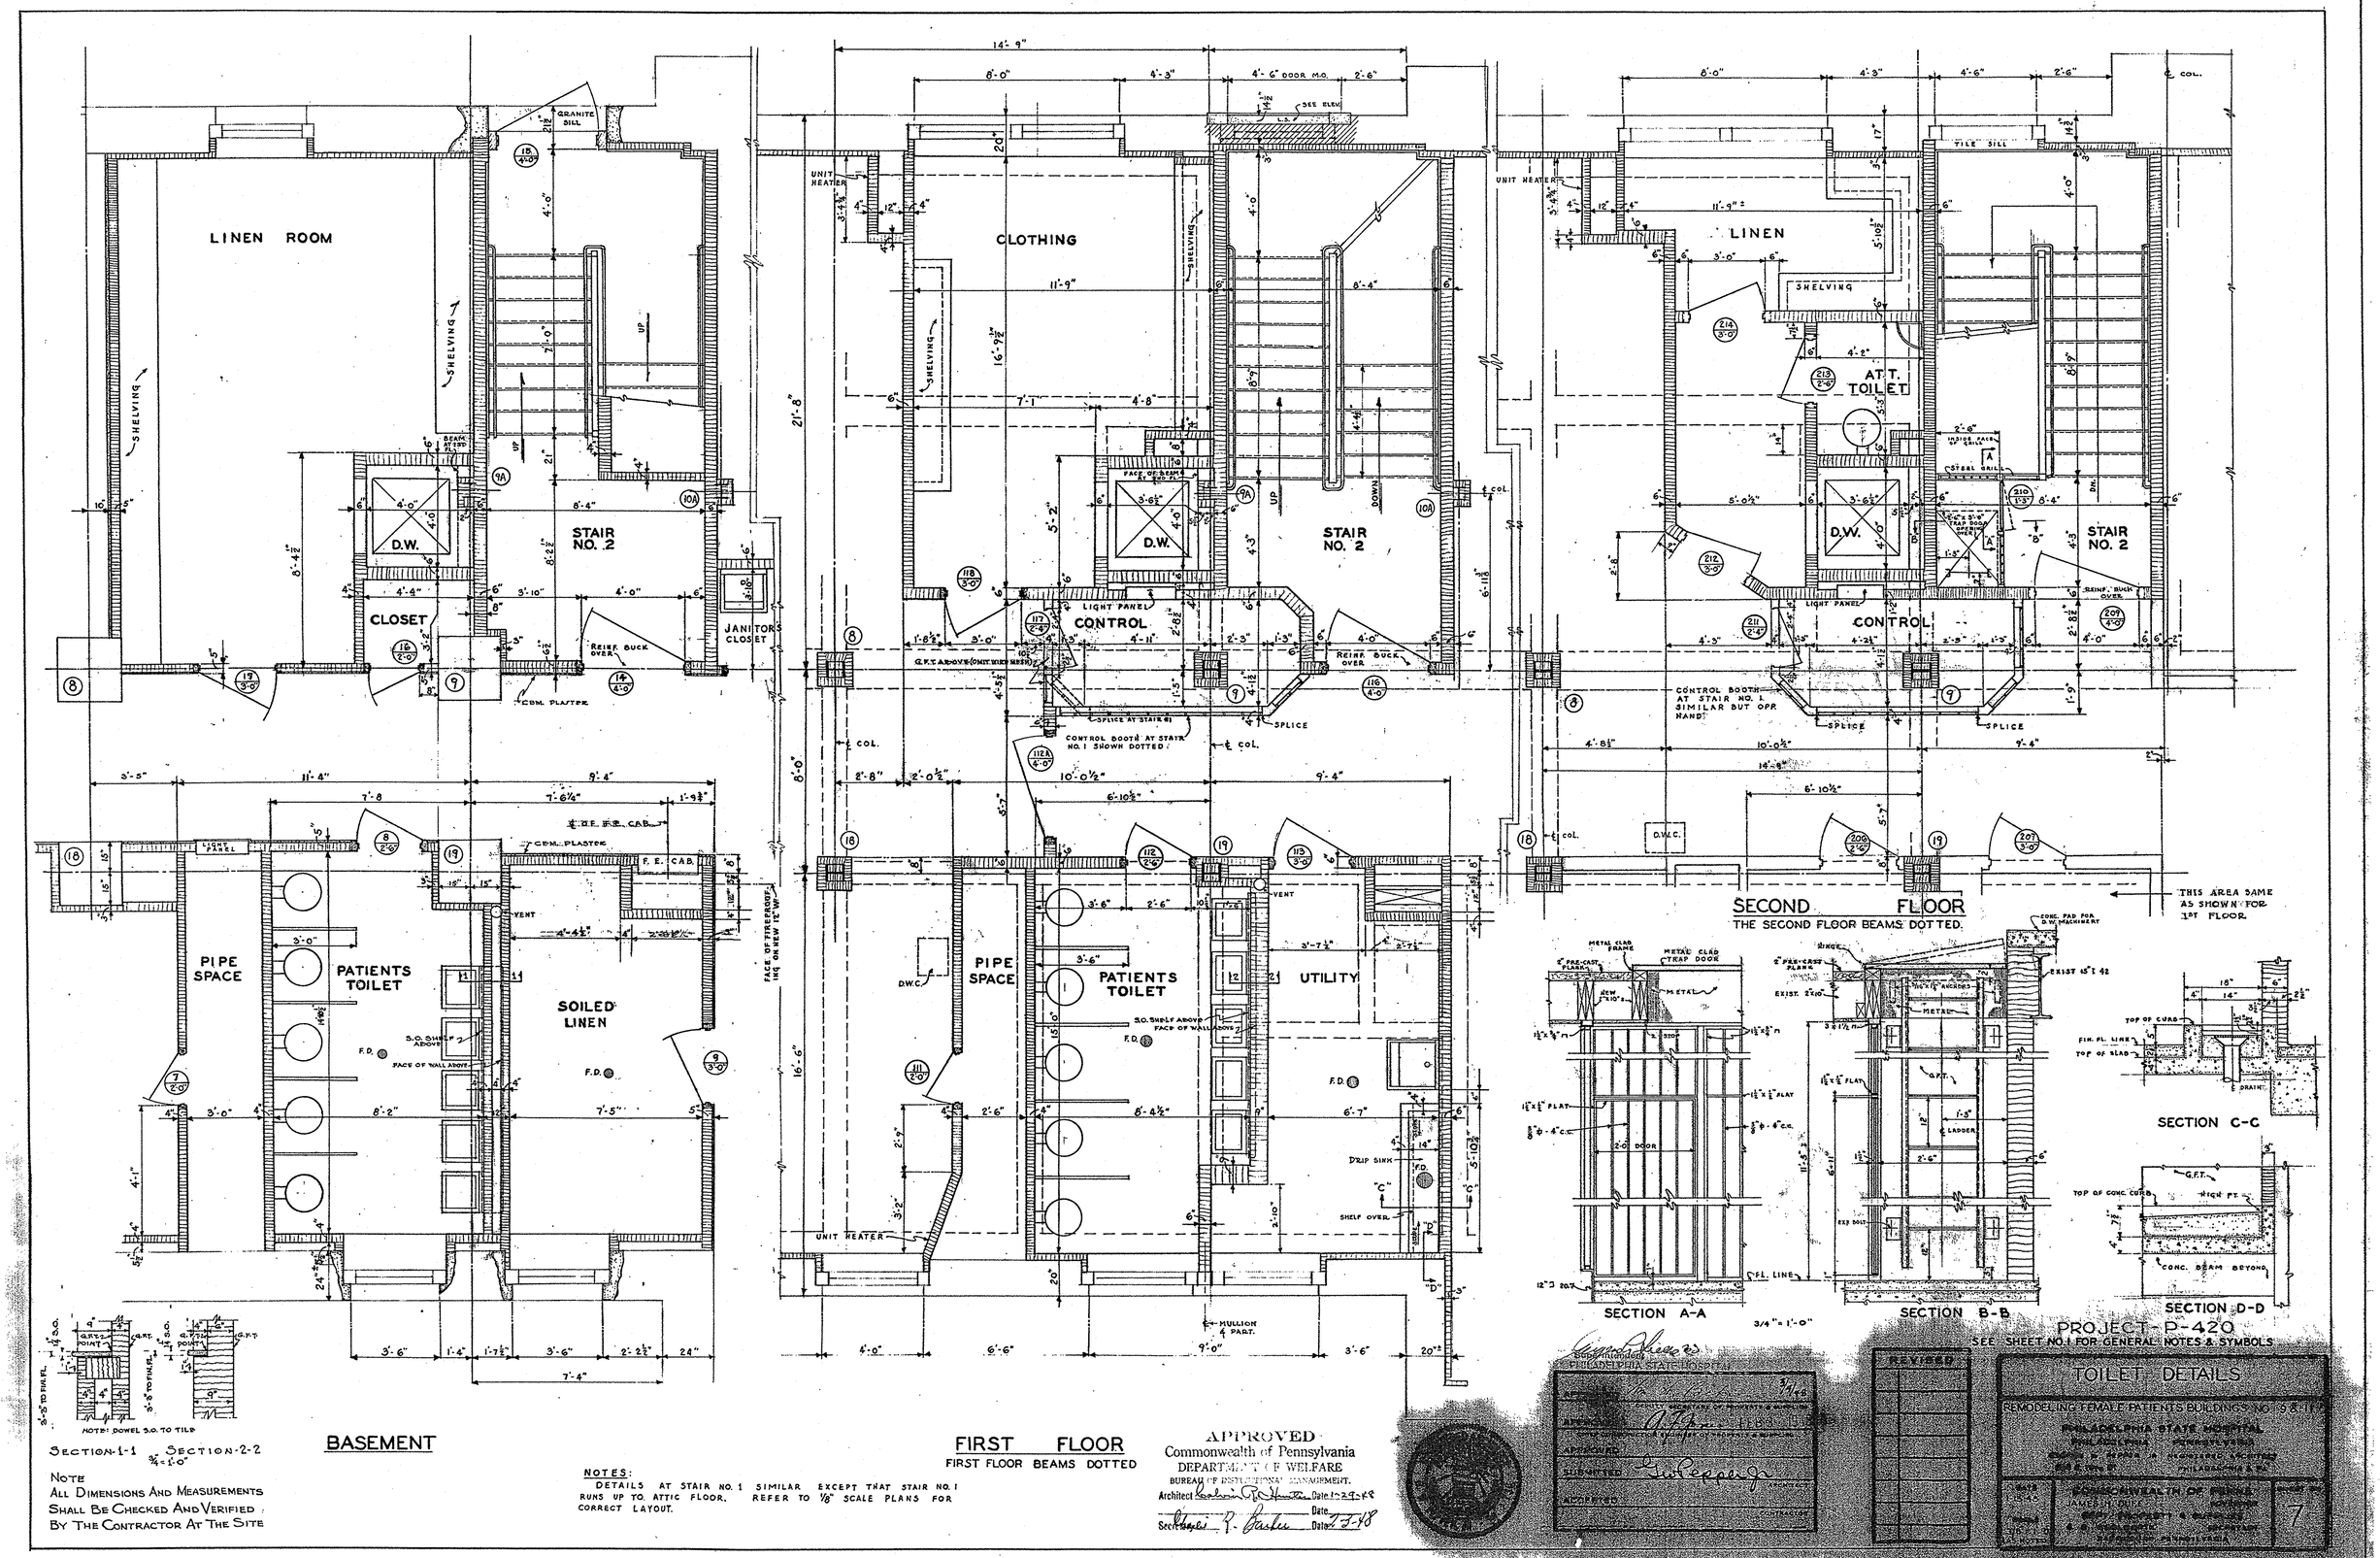
LINEN ROOM
SHELVING
GRANITE SILL
STAIR NO. 2
D.W.
CLOSET
JANITOR'S CLOSET
REINF. BUCK OVER
CEM. PLASTER
PIPE SPACE
PATIENTS TOILET
SOILED LINEN
F.E. CAB.
F.D.
VENT
S.O. SHELF ABOVE
FACE OF WALL ABOVE
FACE OF FIREPROOFING 1'-4" BELOW 1ST FLOOR
SECTION-1-1
SECTION-2-2
NOTE: DOWEL S.O. TO TILE
BASEMENT
CLOTHING
UNIT HEATER
LIGHT PANEL
CONTROL
CONTROL BOOTH AT STAIR NO. 1 SHOWN DOTTED.
SPLICE
UTILITY
DRIP SINK
SHELF OVER
MULLION & PART.
FIRST FLOOR
FIRST FLOOR BEAMS DOTTED
LINEN
ATT. TOILET
CONTROL BOOTH AT STAIR NO. 1 SIMILAR BUT OPP. HAND
D.W.C.
SECOND FLOOR
THE SECOND FLOOR BEAMS DOTTED.
THIS AREA SAME AS SHOWN FOR 1ST FLOOR.
SECTION A-A
SECTION B-B
SECTION C-C
SECTION D-D
3/4" = 1'-0"
PROJECT P-420
SEE SHEET NO. 1 FOR GENERAL NOTES & SYMBOLS
NOTE
ALL DIMENSIONS AND MEASUREMENTS SHALL BE CHECKED AND VERIFIED BY THE CONTRACTOR AT THE SITE
NOTES:
DETAILS AT STAIR NO. 1 SIMILAR EXCEPT THAT STAIR NO. 1 RUNS UP TO ATTIC FLOOR. REFER TO 1/8" SCALE PLANS FOR CORRECT LAYOUT.
APPROVED
Commonwealth of Pennsylvania
DEPARTMENT OF WELFARE
BUREAU OF INSTITUTIONAL MANAGEMENT
Architect
Date
Secretary
Date
PHILADELPHIA STATE HOSPITAL
REVISED
TOILET DETAILS
REMODELING FEMALE PATIENTS BUILDINGS NO. 19 & 11
PHILADELPHIA STATE HOSPITAL
PHILADELPHIA PENNSYLVANIA
COMMONWEALTH OF PENNSYLVANIA
JAMES H. DUFF
GOVERNOR
DEPT. OF PROPERTY & SUPPLIES
A. A. CUNNINGHAM
SECRETARY
HARRISBURG PENNSYLVANIA
7