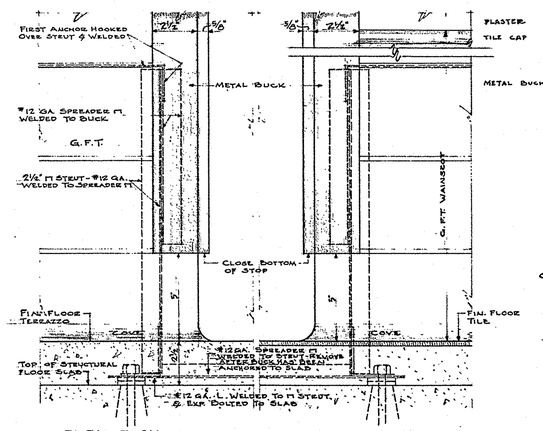

ELEVATION A ELEVATION B

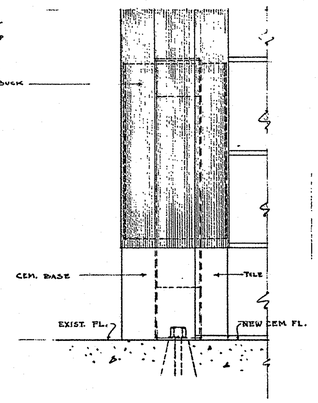

ELEVATION C

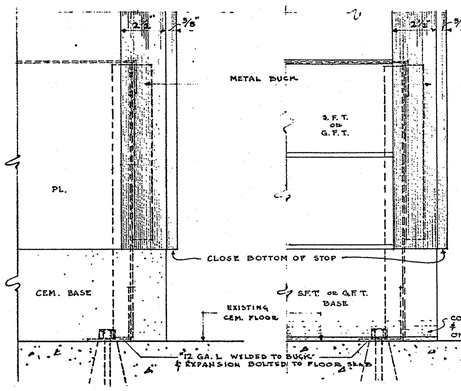

ELEVATION D ELEVATION E

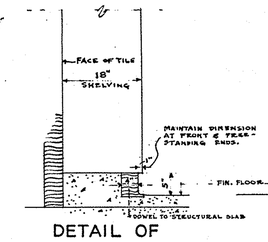

DETAIL OF BASE FOR SHELVING FIRST & SECOND FLOORS
3/4" = 1'-0"

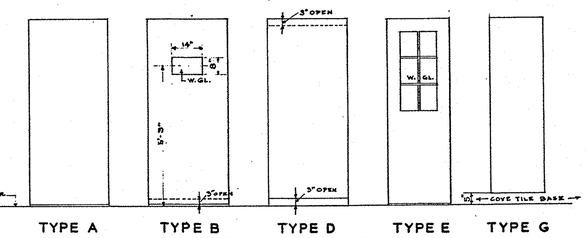

TYPE A TYPE B TYPE D TYPE E TYPE G
TYPE C DOTTED TYPE F DOTTED

TYPES OF INTERIOR DOORS

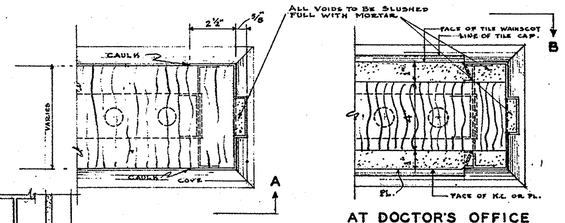

TYPICAL JAMB AT DOCTOR'S OFFICE & WAITING ROOM

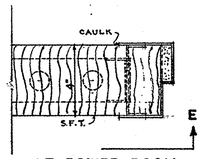

AT POWER ROOM & STORAGE 3

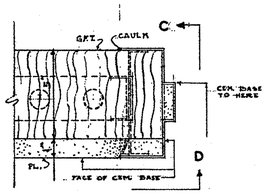

TYPICAL AT STAIRS

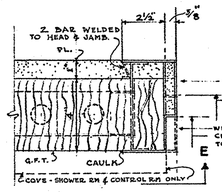

TYPICAL JAMB

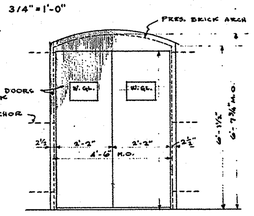

ELEVATION

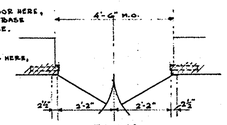

PLAN

DETAILS OF METAL DOOR BUCKS FIRST & SECOND FLOORS
3" = 1'-0"

DETAILS OF METAL DOOR BUCKS BASEMENT FLOOR
3" = 1'-0"

DETAIL OF OP'G'S #1 & #12
3/8" = 1'-0"

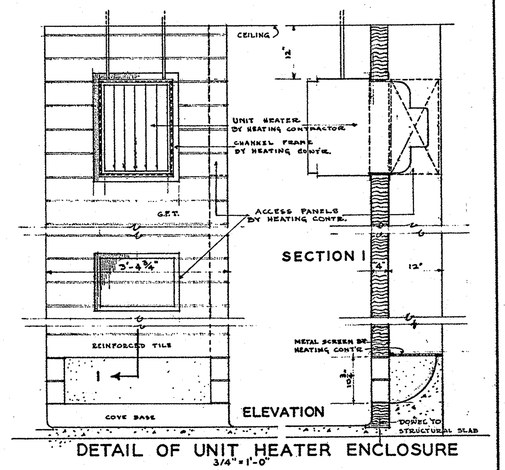

SECTION I ELEVATION

DETAIL OF UNIT HEATER ENCLOSURE
3/4" = 1'-0"

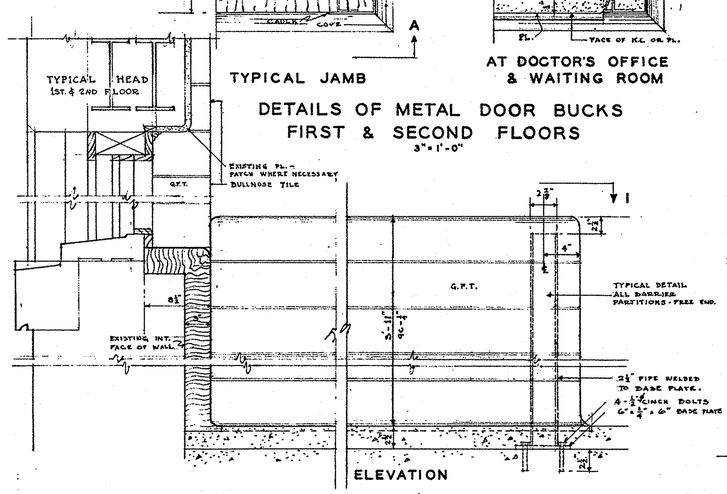

ELEVATION

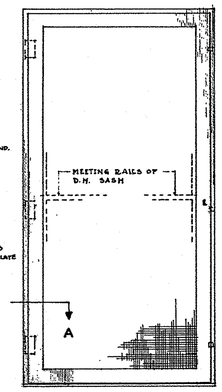

ELEVATION

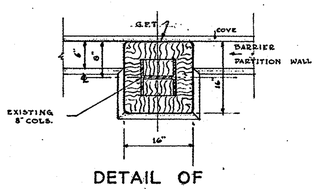

DETAIL OF TYPICAL COLUMN
3/4" = 1'-0"

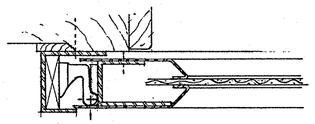

PLAN A
6" = 1'-0"

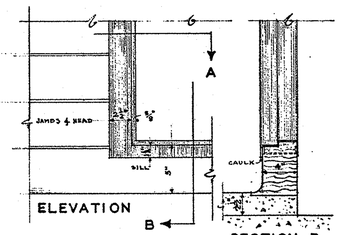

ELEVATION SECTION B

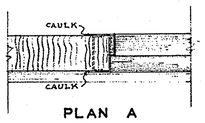

PLAN A

DETAILS OF METAL BUCK PIPE SPACE DOOR
1 1/2" = 1'-0"

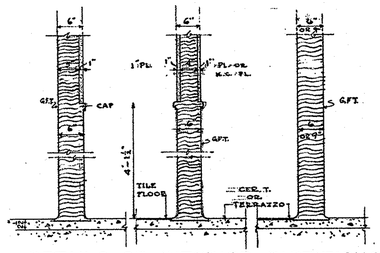

DETAILS OF INTERIOR PARTITIONS FIRST & SECOND FLOORS
3/4" = 1'-0"

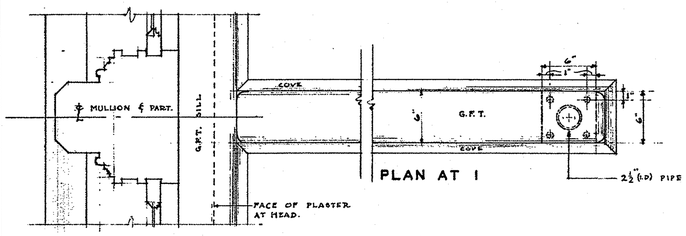

PLAN AT I

DETAILS OF BARRIER PARTITIONS
1 1/2" = 1'-0"

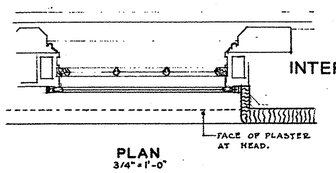

PLAN
3/4" = 1'-0"

DETAILS OF INTERIOR WINDOW GUARDS

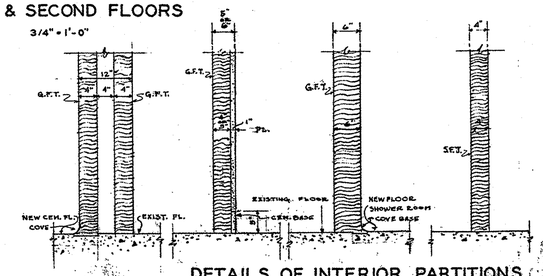

DETAILS OF INTERIOR PARTITIONS BASEMENT FLOOR

PROJECT - P-420

SEE SHEET NO. 1 FOR GENERAL NOTES & SYMBOLS

APPROVED
Commonwealth of Pennsylvania
DEPARTMENT OF WELFARE
BUREAU OF INSTITUTIONAL MANAGEMENT
Architect Date 1-29-48
Secretary Date 2-3-48

NOTE—
ALL DIMENSIONS AND MEASUREMENTS SHALL BE CHECKED AND VERIFIED BY THE CONTRACTOR AT THE SITE

PHILADELPHIA STATE HOSPITAL

APPROVED
APPROVED
APPROVED
RECOMMENDED
ACCEPTED

REVISED

MISCELLANEOUS DETAILS

REMODELING FEMALE PATIENT BUILDINGS NOG & T
FOR THE
PHILADELPHIA STATE HOSPITAL
PHILADELPHIA PENNSYLVANIA

SCALE AS NOTED

COMMONWEALTH OF PENNSYLVANIA
JAMES H. DUFF GOVERNOR
DEPT. PUBLIC BLDG. & GROUNDS
JOHN D. MCCARTY SECRETARY
BUREAU OF ARCHITECTURE
HARRISBURG PENNSYLVANIA

SHEET 9