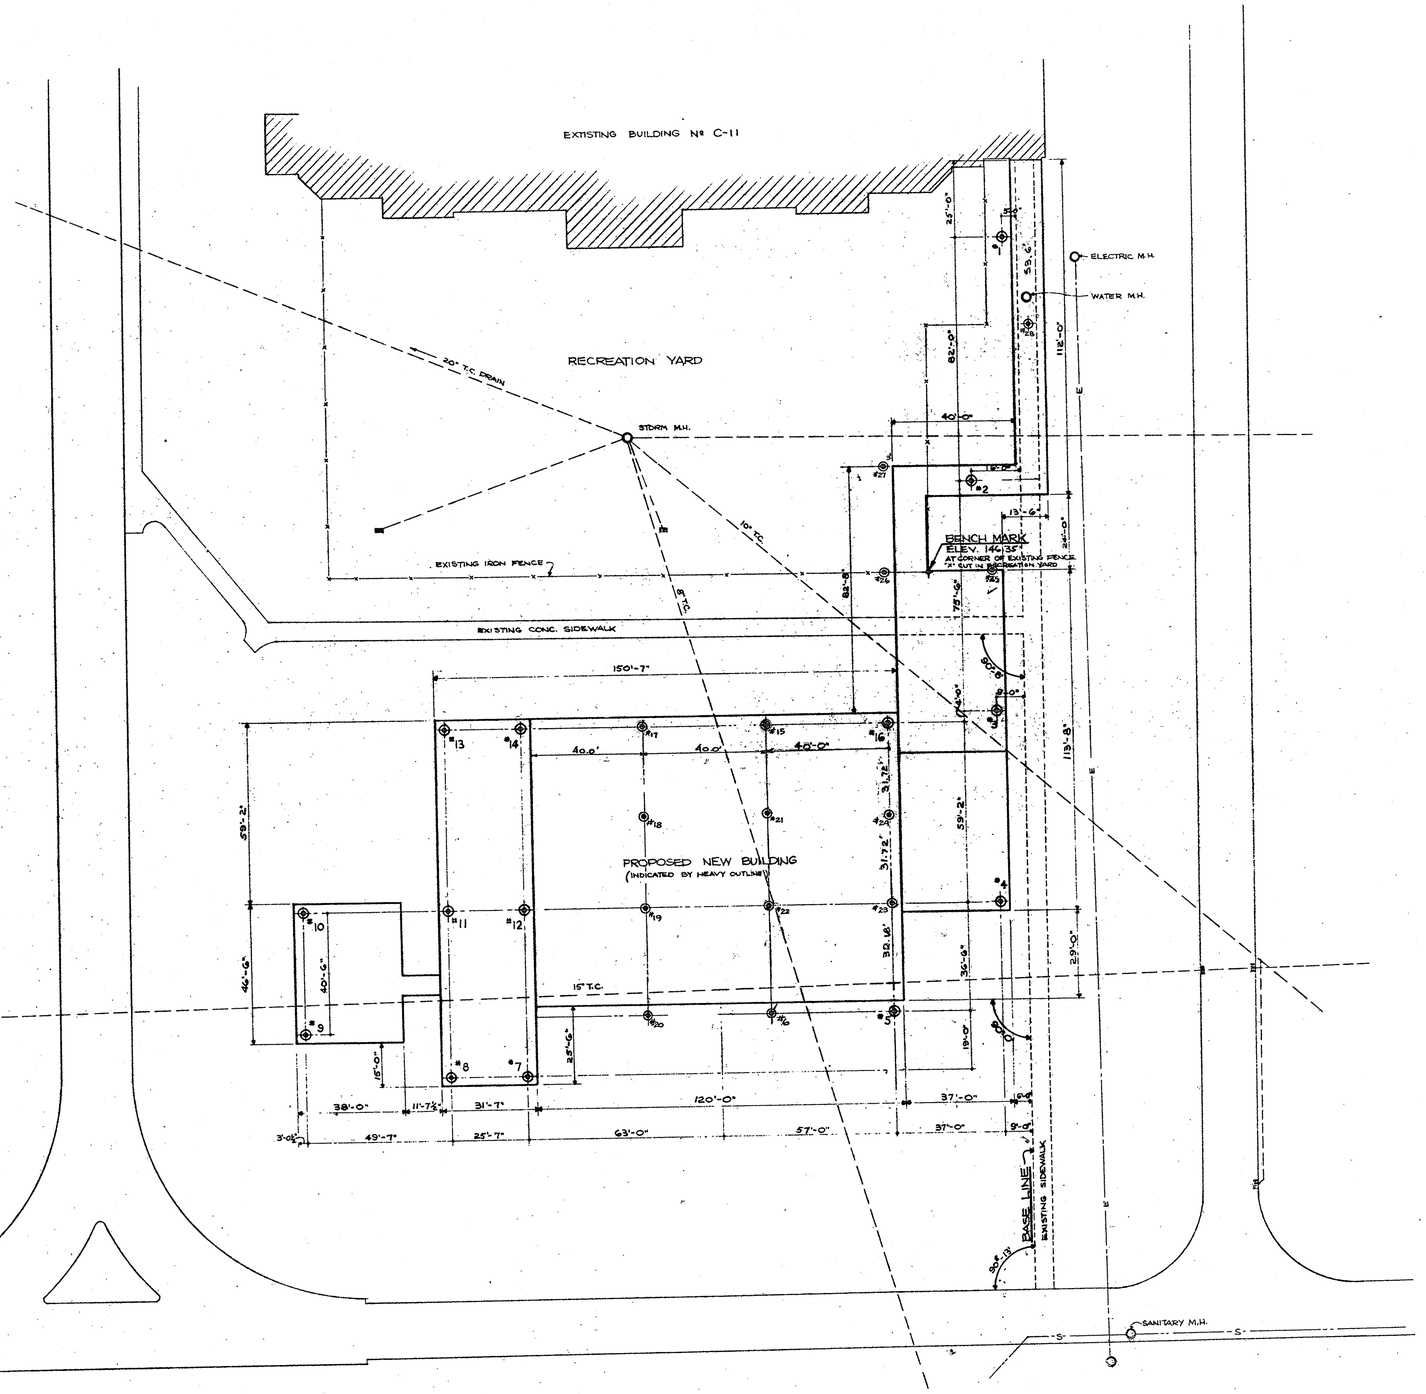

TEST BORINGS
AS STAKED OUT AUGUST 31, 1954

HOLE NO.	SURFACE ELEVATIONS
1	147.0
2	146.5
3	146.1
4	145.3
5	145.2
6	145.1
7	144.8
8	144.5
9	144.2
10	144.5
11	145.2
12	145.1
13	145.7
14	145.7
15	145.9
16	145.9
17	145.7
18	145.7
19	145.4
20	145.1
21	145.6
22	145.4
23	145.3
24	145.5
25	146.5
26	146.3
27	146.3
28	146.8

PLOT PLAN

NOTES:

- ⊕ INDICATES LOCATION OF CORE BORINGS.
- HOLES TO BE 20' DEEP MINIMUM AND TO 5'-0" DEEP MIN. INTO ROCK.
- ALL ROADS ARE SHOWN AS EXISTING.
- EXISTING SITE & RELATIVE INFORMATION TRACED FROM PLAN COMPILED BY ELDRIDGE W. COWDEN, REG. ENG., HARRISBURG, PA.

REGISTERED ARCHITECT PENNSYLVANIA JAMES A. NOLEN, JR. REG. NO. 1701

REGISTERED ARCHITECT PENNSYLVANIA HERBERT M. SWINBURNE A-2178

REVISED

Nolen & Swinburne — Architects

ARCHITECT

AUG 31 1954

DIRECTOR OF ENGINEERING

DEPT. OF PROPERTY & SUPPLIES

SUPERVISING ARCHITECT GSA

			VPC 8/31/54		

PROJECT Nº GSA-510-12

PHILA. STATE HOSPITAL

PHILADELPHIA PENNSYLVANIA

CHAPEL & AUDITORIUM BUILDING

TEST BORING LAYOUT

REGISTERED ARCHITECTS
NOLEN AND SWINBURNE
1649 NORTH BROAD STREET
PHILADELPHIA, PENNSYLVANIA

DATE	THE GENERAL STATE AUTHORITY	SHEET Nº
9 AUG. '54	JOHN S. FINE PRESIDENT	TB-1
SCALE	JOHN N. FORKER - EXECUTIVE DIRECTOR	
1" = 20'	HARRISBURG PENNSYLVANIA	