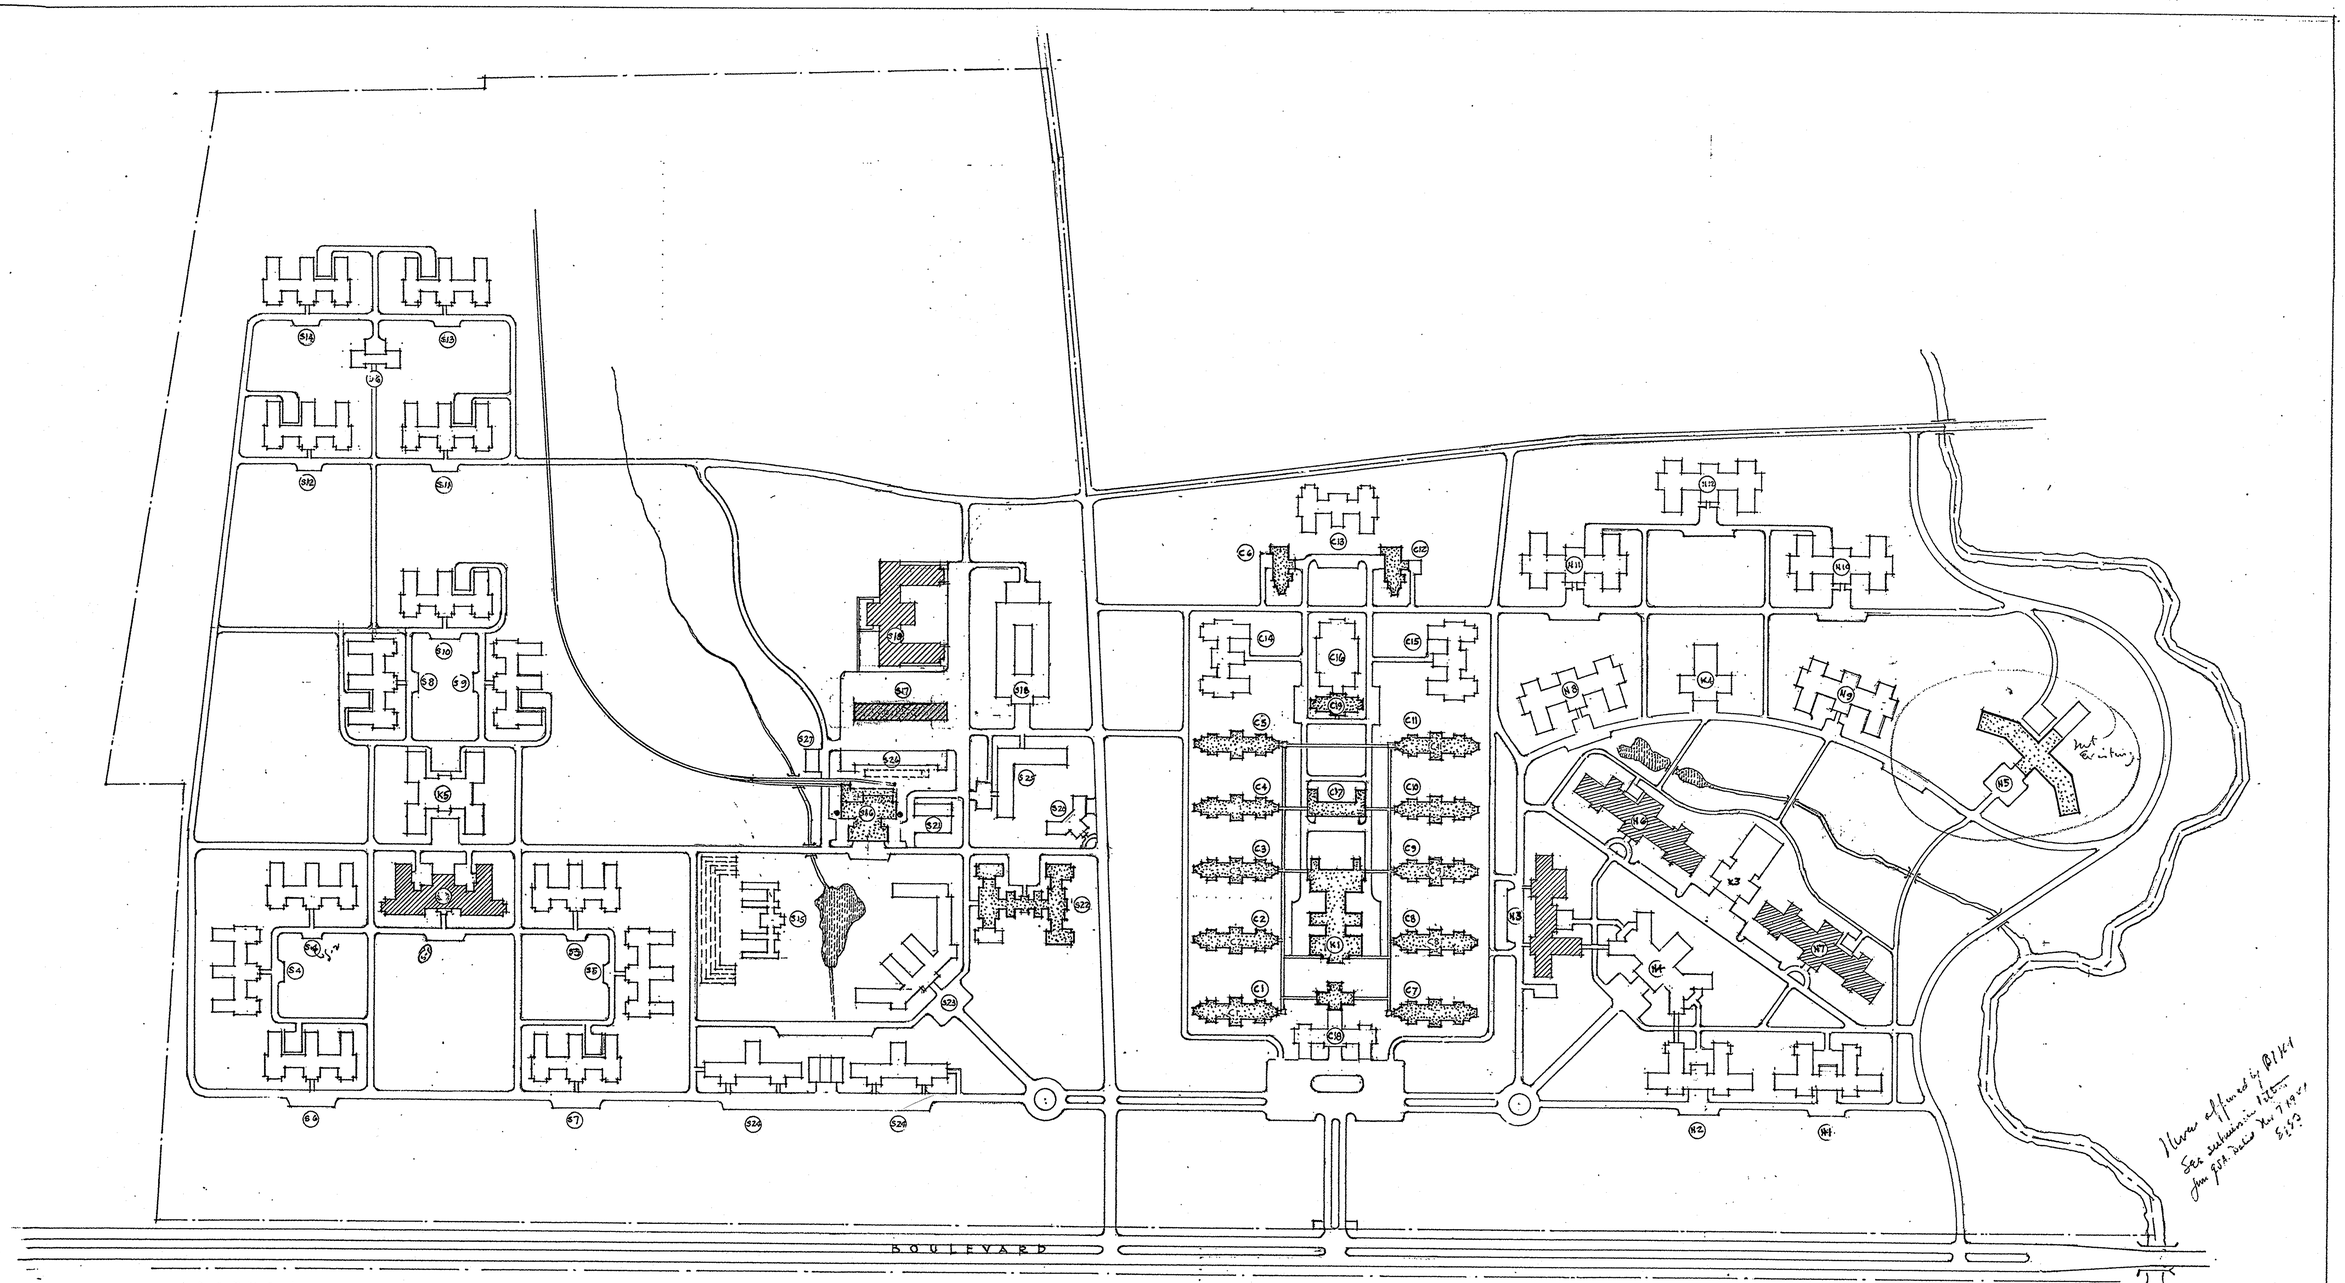

LEGEND

S1	WORKERS BLDG.	1942	MALE	440	BEDS
S2	WORKERS BLDG.	1942	MALE	240	"
S3	WORKERS BLDG	1942	MALE	240	"
S4	WORKERS BLDG	1952	MALE	240	"
S5	WORKERS BLDG	1952	MALE	240	"
S6	WORKERS BLDG	1952	FEMALE	240	"
S7	WORKERS BLDG	1945	FEMALE	240	"
S8	WORKERS BLDG	1945	FEMALE	240	"
S9	WORKERS BLDG	1945	FEMALE	240	"
S10	WORKERS BLDG	—			
S11	EPILEPTIC BLDG	1946	MALE	140	"
S12	EPILEPTIC BLDG	1952	FEMALE	170	"
S13	EPILEPTIC BLDG	1945	FEMALE	170	"
S14	EPILEPTIC BLDG	1946	MALE	140	"
S15	GREENHOUSE	1952			
S16	DIST. POWER HOUSE	EXIST.			
S17	GARAGE	CONS.			
S18	WAREHOUSE	1942			
S19	LAUNDRY	1942			
S20	BIRDHOUSE				
S21	STORAGE BLDG				
S22	FEMALE NURSES	1945			
S23	MALE NURSES	1945			
S24	FEMALE NURSES	1946			
S25	OCCUP. THERAPY				
S26	MAINTAINANCE BLDG	1945			
S27	LUMBER STORAGE	1946			
K5	KITCHEN & DINING	1946			
D6	DINING & WARDS	1946			

WEST COLONY - SOUTH

WORKERS GROUP
EPILEPTIC GROUP
UTILITY BUILDINGS
NURSES & ATTENDENTS
RESIDENTIAL GROUP

EXISTING BUILDINGS
UNDER CONSTRUCTION
PROPOSED BUILDINGS

LEGEND

C1	CONVALESCENT	EXISTING	MALE	144	BEDS
C2	CLEAN QUIET IDLE	"	MALE	215	"
C3	SUP. IND. WORKERS	"	MALE	186	"
C4	SUP. IND. WORKERS	"	MALE	186	"
C5	SEMI-DIST & DIST.	"	MALE	188	"
C6	DIST & DESTRUCTIVE	"	MALE	58	"
C7	CONVALESCENT	"	FEMALE	144	"
C8	CLEAN QUIET IDLE	"	FEMALE	215	"
C9	SUP. IND. WORKERS	"	FEMALE	186	"
C10	SUP. IND. WORKERS	"	FEMALE	186	"
C11	SEMI-DIST & DIST.	"	FEMALE	188	"
C12	DIST. DESTRUCTIVE	"	FEMALE	58	"
C13	DIST. DESTRUCTIVE	1952	FEMALE	160	"
C14	DIST. DESTRUCTIVE	1946	FEMALE	160	"
C15	DIST. DESTRUCTIVE	1946	MALE	160	"
C16	AUDITORIUM	1946		2800	SEATS
C17	INFIRMARY BLDG.	EXISTING			
C18	ADMINISTRATION	1946			
K1	KITCHEN & DINING	EXIST	—		
C19	PRESENT LAUNDRY	EXIST			

WEST COLONY - CENTER

SUB-ACUTE AND
CONVALESCENT GROUP

LEGEND

N1	ADMITTING BLDG.	1938	FEMALE	325	BEDS
N2	ADMISSION BLDG.	1942	MALE	325	"
N3	CHRONIC MEDICAL	1942		300	"
N4	MEDICAL SURGICAL	1942		320	"
N5	TUBERCULAR BLDG			600	"
N6	SENILE BLDG	1942	MALE	500	"
N7	SENILE BLDG	1942	MALE	500	"
N8	SENILE BLDG	1942	FEMALE	500	"
N9	SENILE BLDG	1942	FEMALE	510	"
N10	SENILE BLDG	1942	FEMALE	500	"
N11	SENILE BLDG	1950	MALE		
N12	SENILE BLDG				
K3	KITCHEN & DINING	1942			
K4	KITCHEN & DINING	1950			

WEST COLONY - NORTH

ADMISSION,
MEDICAL, SURGICAL,
SENILE GROUP

APPROVED

ASST. EXEC. DIRECTOR

CHIEF ENGINEER

PLOT PLAN
OF WEST COLONY DEVELOPMENT
PHILADELPHIA
STATE HOSPITAL
BYBERRY, PENNA.

DATE 10-25-41

THE GENERAL STATE AUTHORITY
ARTHUR H. JAMES PRESIDENT
WILLIAM S. LIVENGOOD, JR. SECRETARY
DAVID H. DIEHL, EXEC. DIRECTOR
HARRISBURG — PENNSYLVANIA

PROJECT 80B

SCALE 1" = 200'

SHEET S-1

SCHERR.

17-7-4