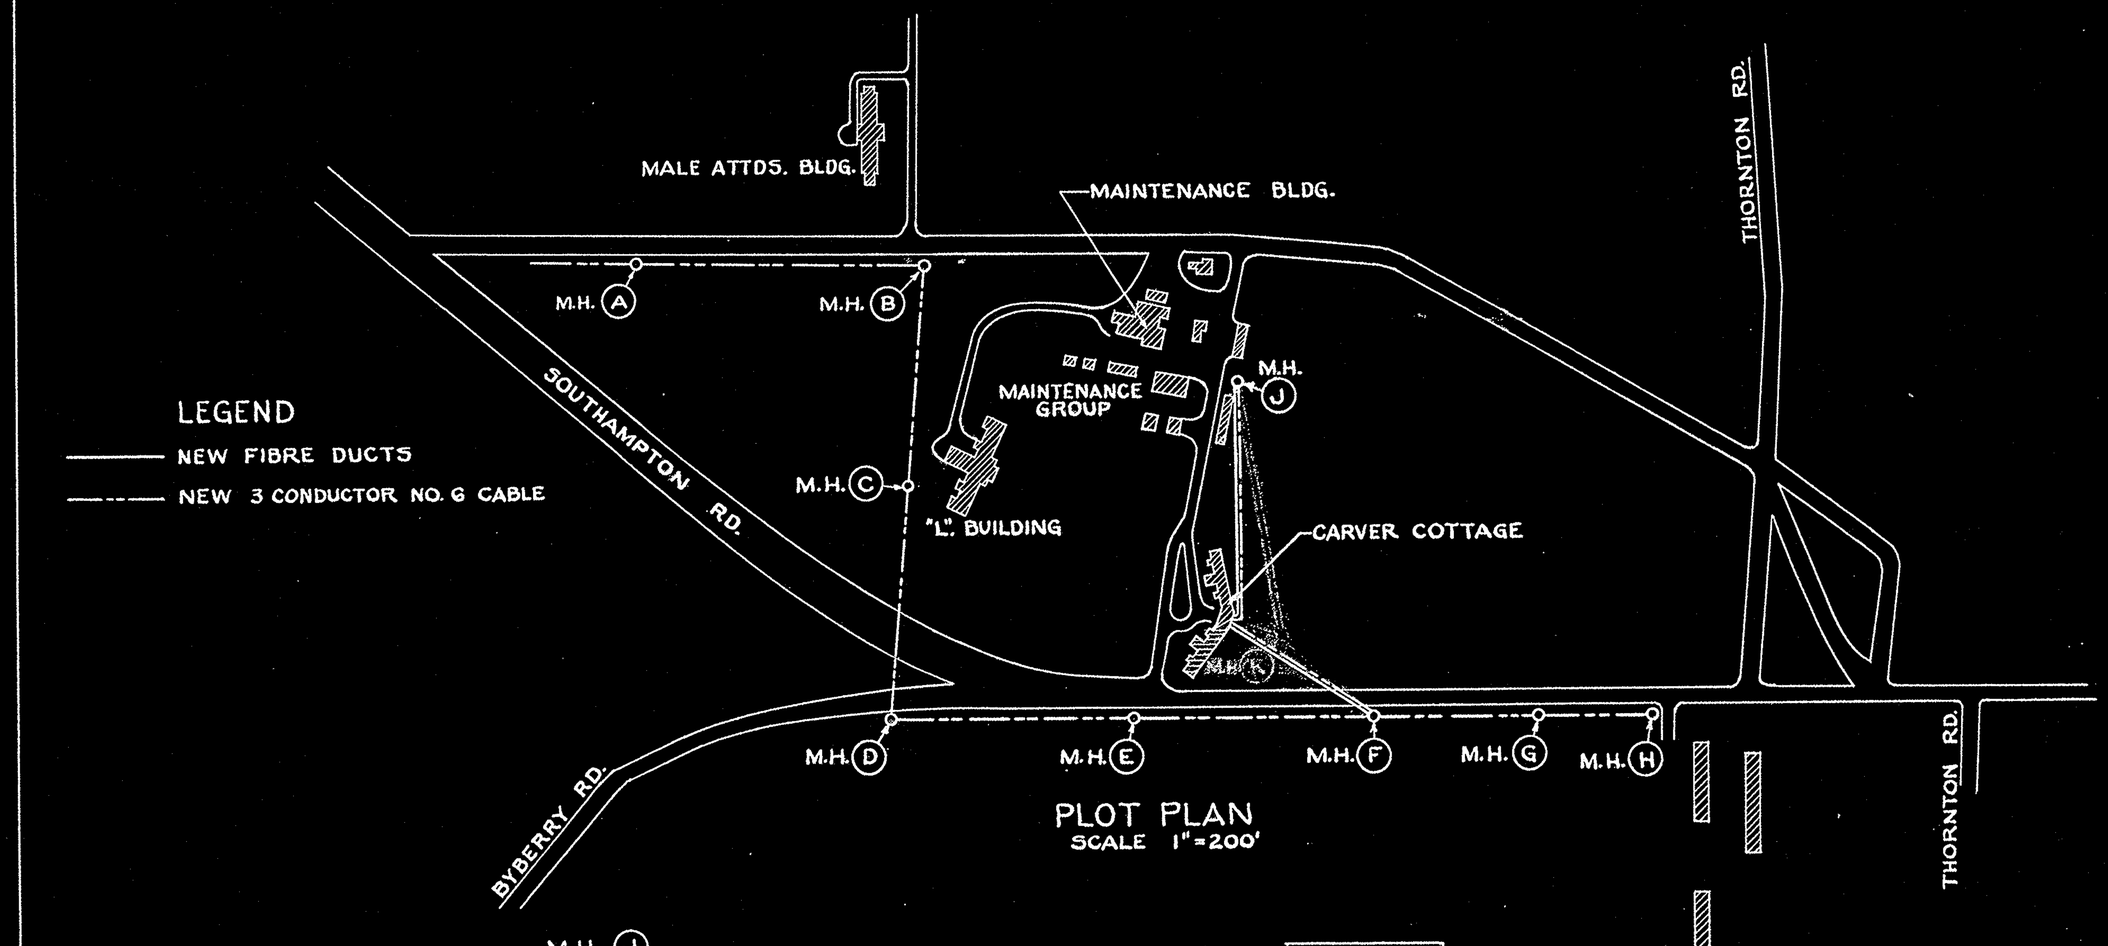


PLOT PLAN
SCALE 1" = 200'

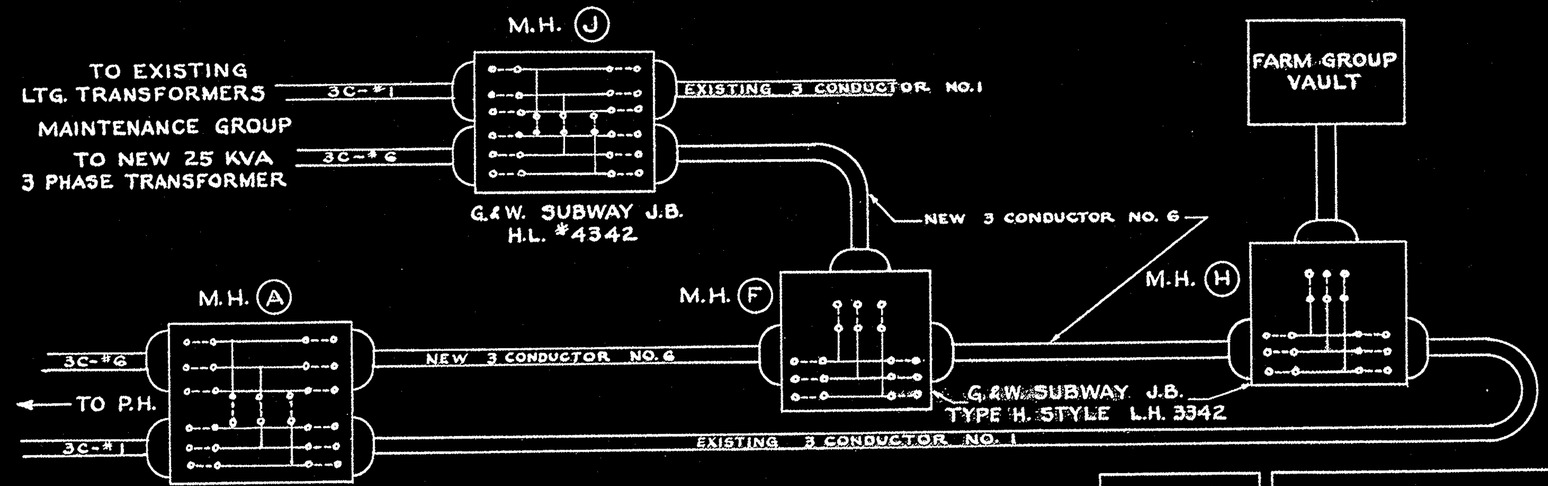


DIAGRAM
(NO SCALE)

NOTE: Contractor shall verify dimensions and check conditions at the site.

FARM GROUP

APPROVED
Commonwealth of Pennsylvania
DEPARTMENT OF WELFARE
BUREAU OF INSTITUTIONAL MANAGEMENT.
Architect Date 11-18-47
Date
Secretary Date

COMMONWEALTH OF PENNSYLVANIA
REGISTERED PROFESSIONAL
STANLEY SETZ RUFF
ENGINEER
No. 8855
PENNSYLVANIA

| REVISED | |
|---|---|
| | |
| | |
| | |
| | |
| | |
| | |

Approved
Chief Engr. of Property & Supplies
Approved
Checked: J. Arthur Reinhart
Special Architect-Engineer
Submitted: Stanley S. Ruff
Architect-Engineer
Accepted
Contractor
By:

PROJECT 380

PLOT PLAN & DIAGRAM

NEW CABLE & DUCT WORK
PHILADELPHIA STATE HOSPITAL
PHILADELPHIA, PHILA. CO., PENNA.
BUREAU OF ENGINEERING & CONSTRUCTION
DEPARTMENT OF PROPERTY & SUPPLIES

| DATE | COMMONWEALTH OF PENNSYLVANIA | Sheets |
|---|---|---|
| 10-23-47 | JAMES H. DUFF - GOVERNOR | NO. |
| SCALE | DEPT. OF PROPERTY & SUPPLIES | SHEET NO. |
| AS NOTED | C.M. WOOLWORTH - SECRETARY | 1 |
| | HARRISBURG, PENNSYLVANIA | |

3-7-1948 B.D.M.