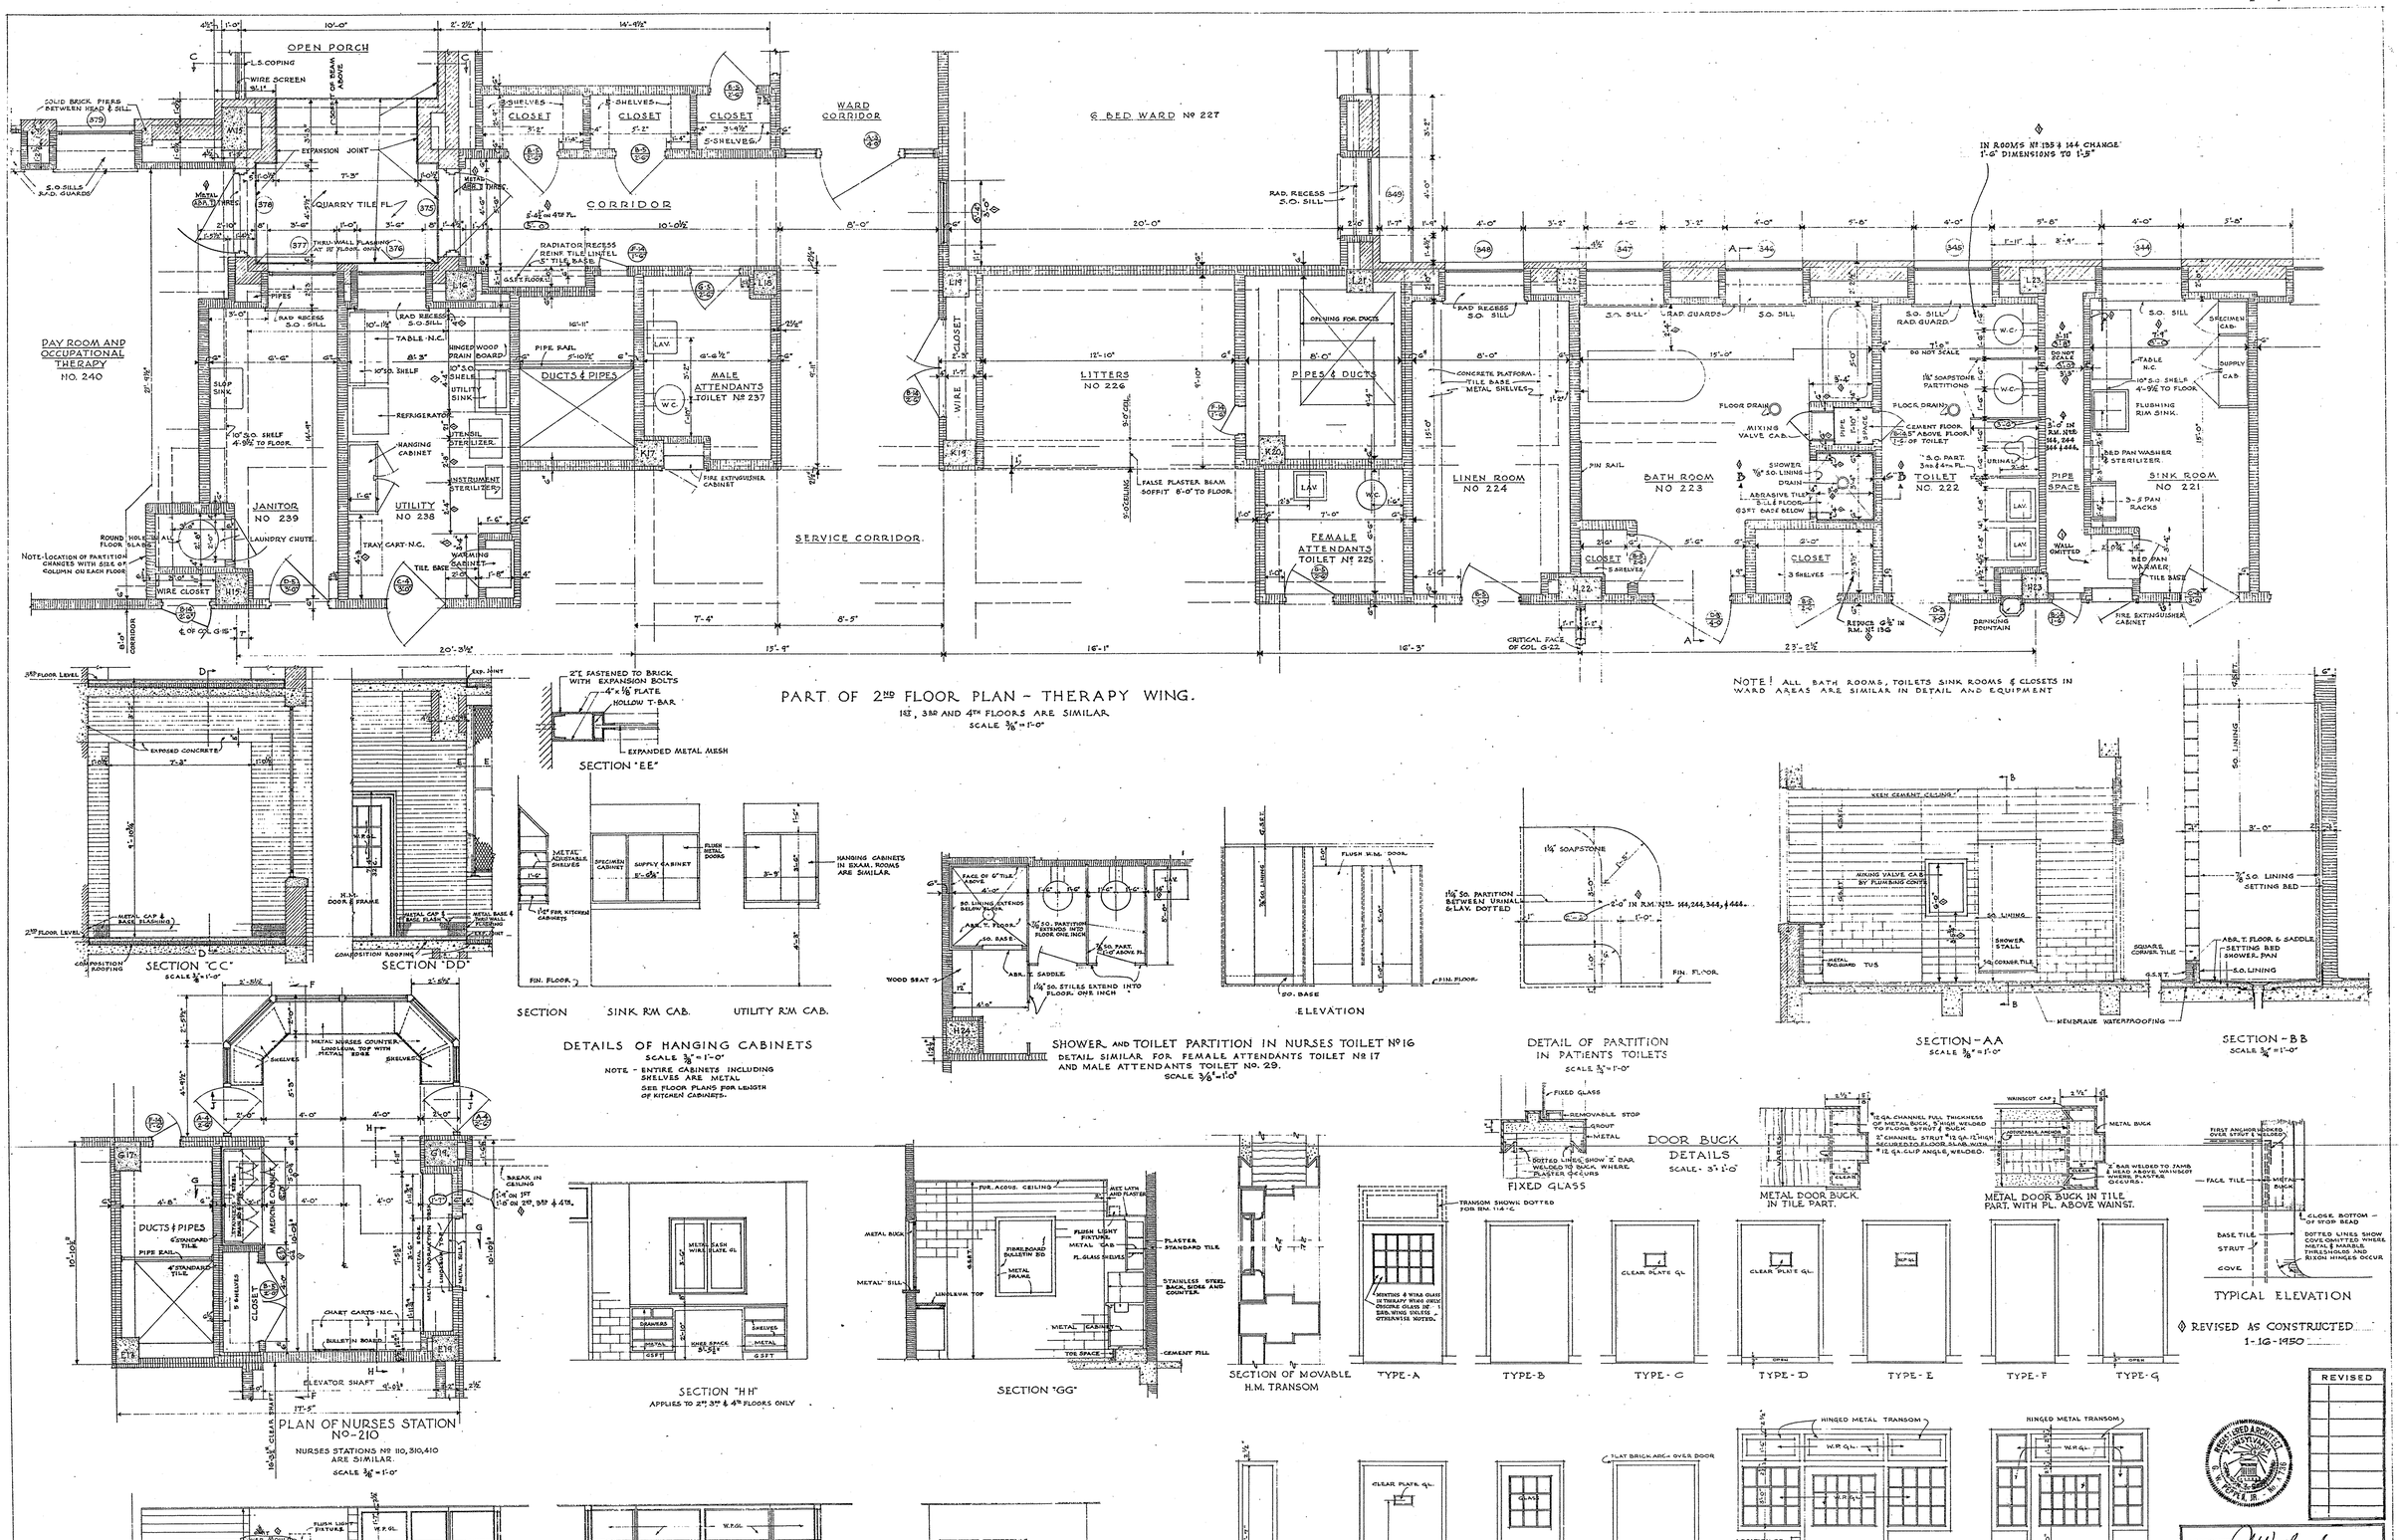

PART OF 2ND FLOOR PLAN - THERAPY WING.

1ST, 3RD AND 4TH FLOORS ARE SIMILAR.

SCALE 3/8" = 1'-0"

NOTE! ALL BATH ROOMS, TOILETS SINK ROOMS & CLOSETS IN WARD AREAS ARE SIMILAR IN DETAIL AND EQUIPMENT

APPROVED
Commonwealth of Pennsylvania
DEPARTMENT OF WELFARE
BUREAU OF INSTITUTIONAL MANAGEMENT.
Architect Date 5-29-47
Secretary Date 5-29-47

DETAILS OF INTERIOR DOOR TYPES

SCALE - 3/8" = 1'-0"

GLASS IN TYPE "A" & "J" DOORS.

IN THERAPY WING ALL DOORS OF THESE TYPES TO HAVE WIRE PLATE GLASS EXCEPT DOORS AND SASH IN RMS. 114 - 114 B & 114-C AND DOORS IN TELEPHONE BOOTHS

IN LAB. WING ALL DOORS OF THESE TYPES TO HAVE OBSCURE GLASS UNLESS OTHERWISE NOTED ON PLANS.

LETTERS IN CIRCLES ON 78" SCALE PLANS SHOW DESIGN OF DOORS - NUMBERS AFTER LETTERS INDICATE TYPE OF HARDWARE - FIGURES AFTER DOOR NO. INDICATE SIZE

EXAMPLE - (A) 1 - TYPE A - 3'0" - TYPE 1 HARDWARE DOOR - 41 0" WIDE

ALL DOORS TO BE 7'-0" HIGH UNLESS OTHERWISE NOTED HAVE 1" CLEARANCE ABOVE FLOOR UNLESS OTHERWISE NOTED

ALL DOORS AND TRANSOMS TO BE HOLLOW METAL IN H.M. BUCKS UNLESS OTHERWISE NOTED.

APPROVED
Commonwealth of Pennsylvania
Department of Industry
Bureau of Factory and Industrial Inspection
Checked By
Approved By Chief
Approval Date

REVISED

APPROVED
CHIEF ARCHITECT OF PROPERTY & SUPPLIES
APPROVED
CHIEF CONSTRUCTION ENGINEER OF PROPERTY & SUPPLIES
APPROVED
SUBMITTED
ARCHITECT
ACCEPTED
CONTRACTOR

INTERIOR DETAILS

ACTIVE THERAPY BUILDING N 3
FOR THE
PHILADELPHIA STATE HOSPITAL
PHILADELPHIA PENNSYLVANIA
GEORGE W. PEPPER, JR. REGISTERED ARCHITECT
2250 1.5TH. STREET PHILADELPHIA PA

DATE	COMMONWEALTH OF PENNA.	SHEET NO.
4-1-47	JAMES H. DUFF GOVERNOR	15
SCALE AS NOTED	DEPT. PROPERTY & SUPPLIES C. M. WOOLWORTH SECRETARY HARRISBURG, PENNSYLVANIA	

3-6-3