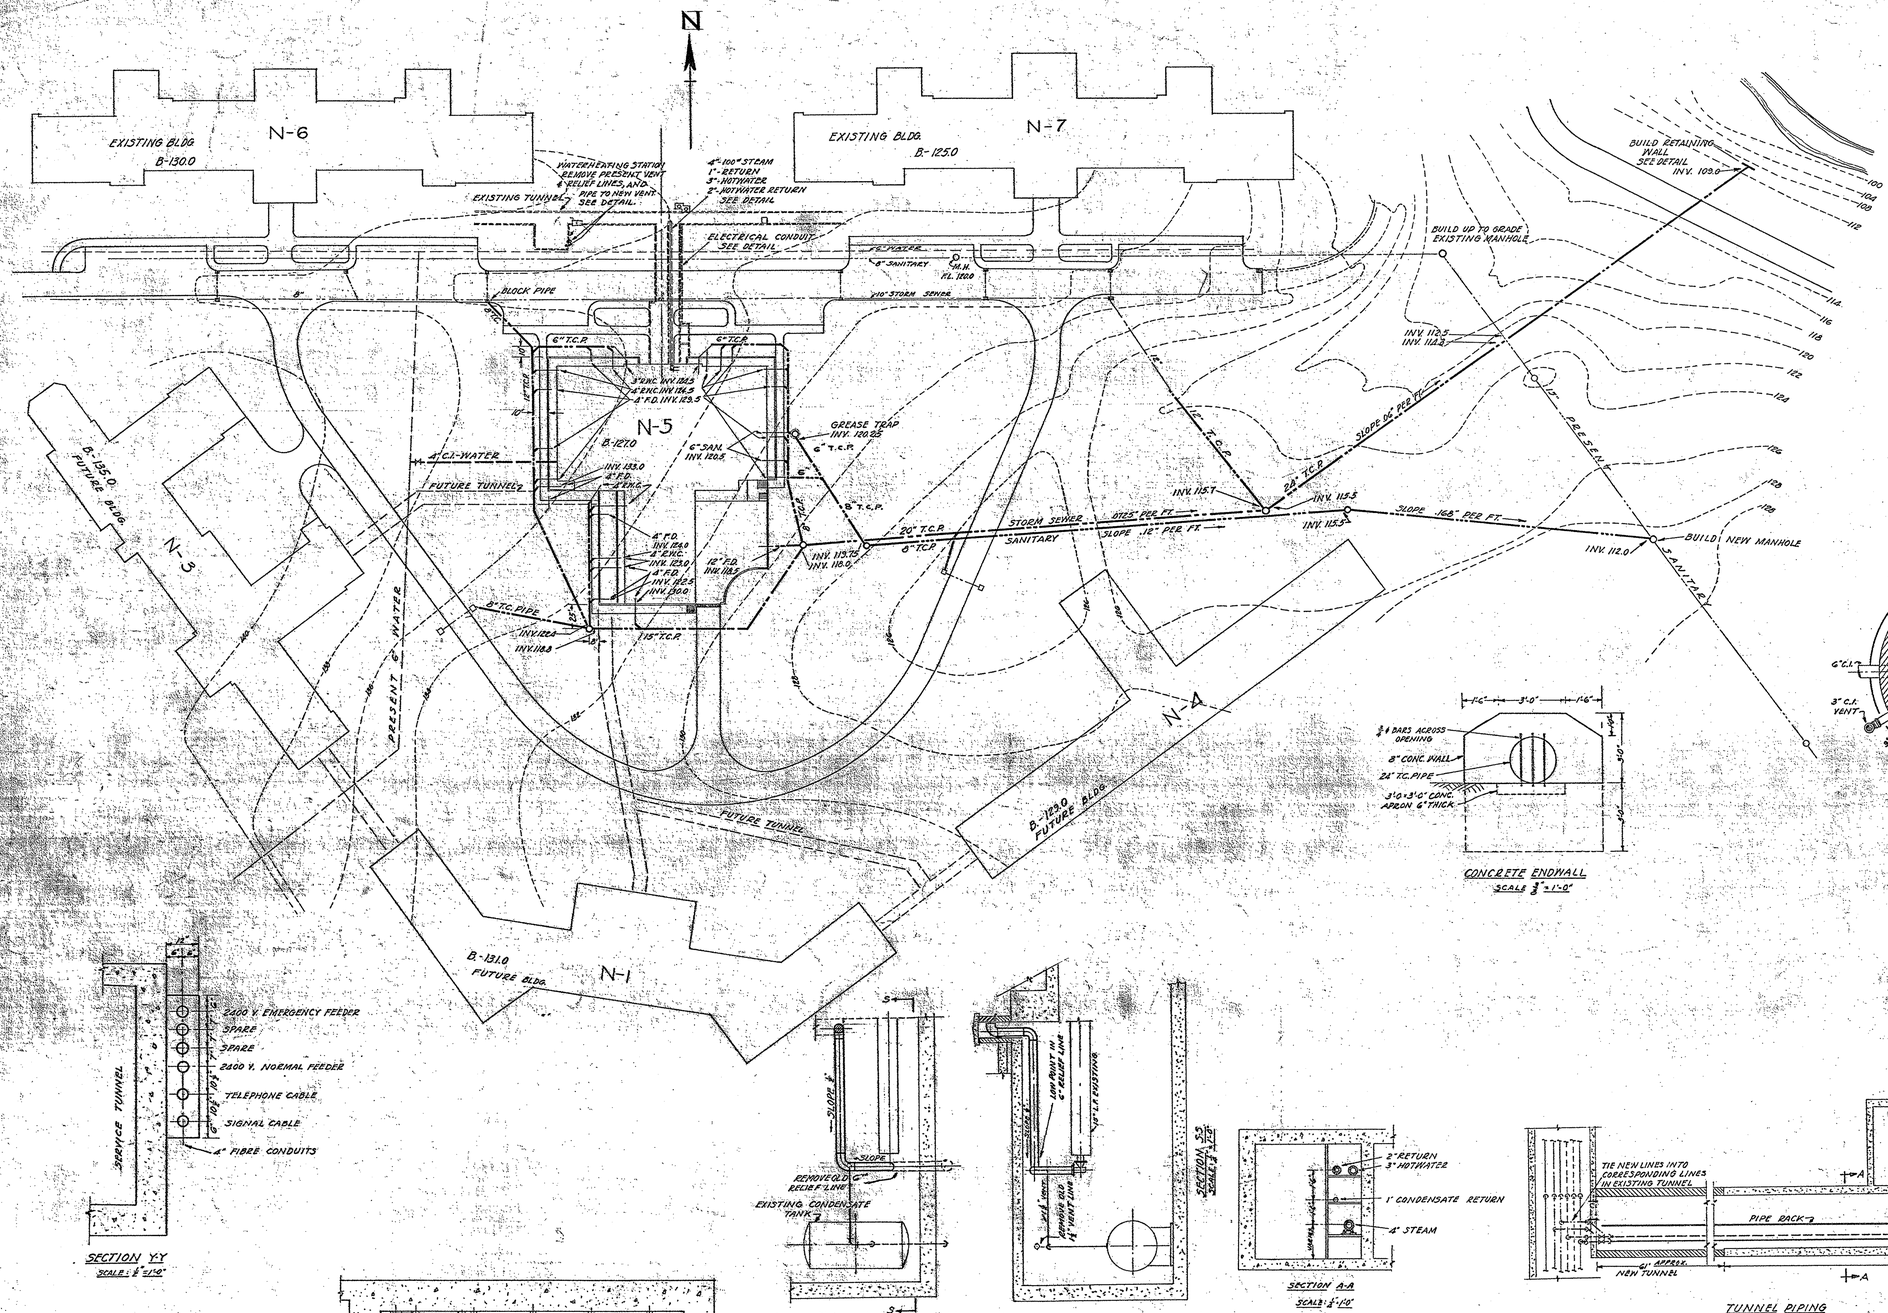

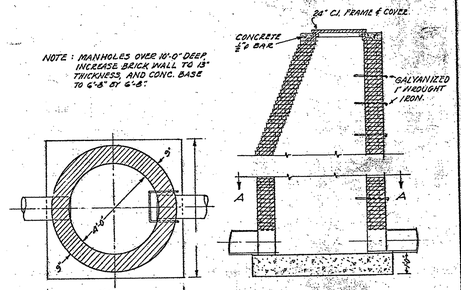

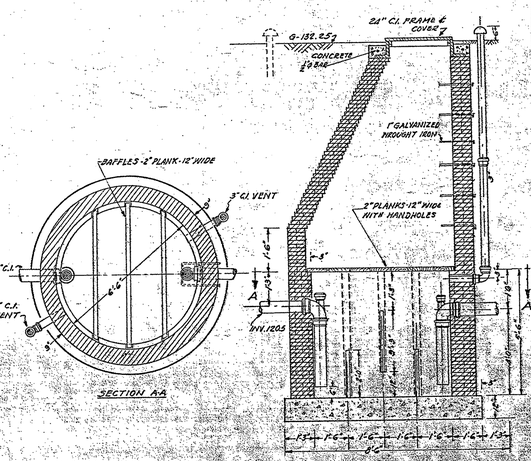

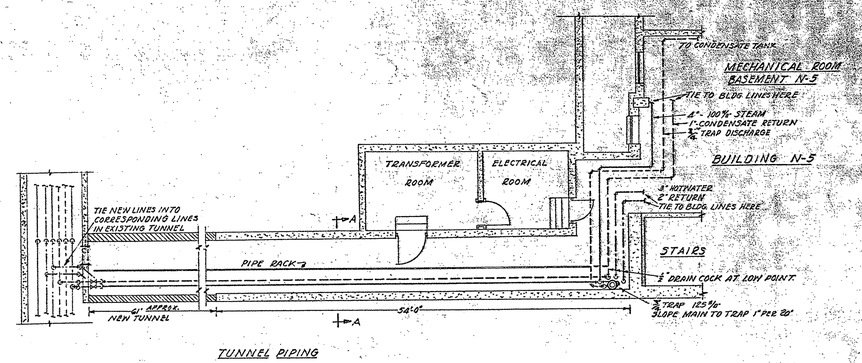

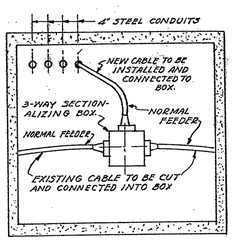

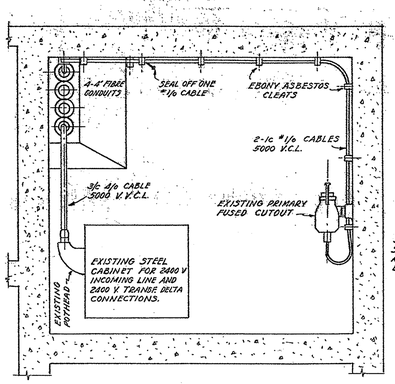

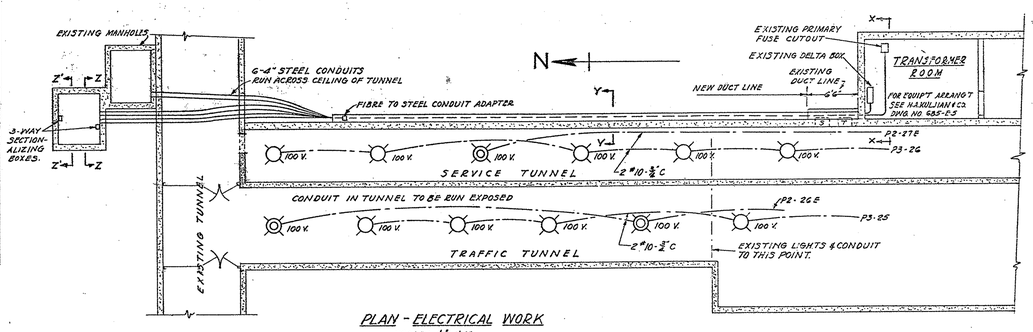

APPROVED
Commonwealth of Pennsylvania
DEP ...
Architect ... Date 1-19-46
Secretary ... Date 3/17/...

APPROVED
Commonwealth of Pennsylvania
Department of Labor & Industry
Bureau of Inspection
Buildings Section
Checked By ...
Approved By ... Chief
Approval Date 1-9-46

REVISED

Approved ... SECRETARY OF PROPERTY & SUPPLIES
Approved ... CHIEF ENGINEER OF PROPERTY & SUPPLIES
Approved
Submitted ... ARCHITECT
Accepted
CONTRACTOR
Accepted

SEWERS, WATER & STEAM SUPPLY & ELECTRICAL CONNECTIONS

TUNNEL CONNECTION WALKS, ROADS GRADING AND SERVICE
DIETARY BLDG. N-5 PHILA. STATE HOSP PHILA PA
H. A. KULJIAN & CO. ARCHITECTS & ENGINEERS
1518 WALNUT ST PHILADELPHIA PENNA.

DATE
SCALE 1"=50'

COMMONWEALTH OF PENNA.
EDWARD MARTIN - GOVERNOR
DEPT. OF PROPERTY & SUPPLIES
CHESTER M. WOOLWORTH SECRETARY
HARRISBURG PENNA.

SHEET NO. 2 PART II

DRAWN BY J.S.J. CHECKED BY F.J.P. 688