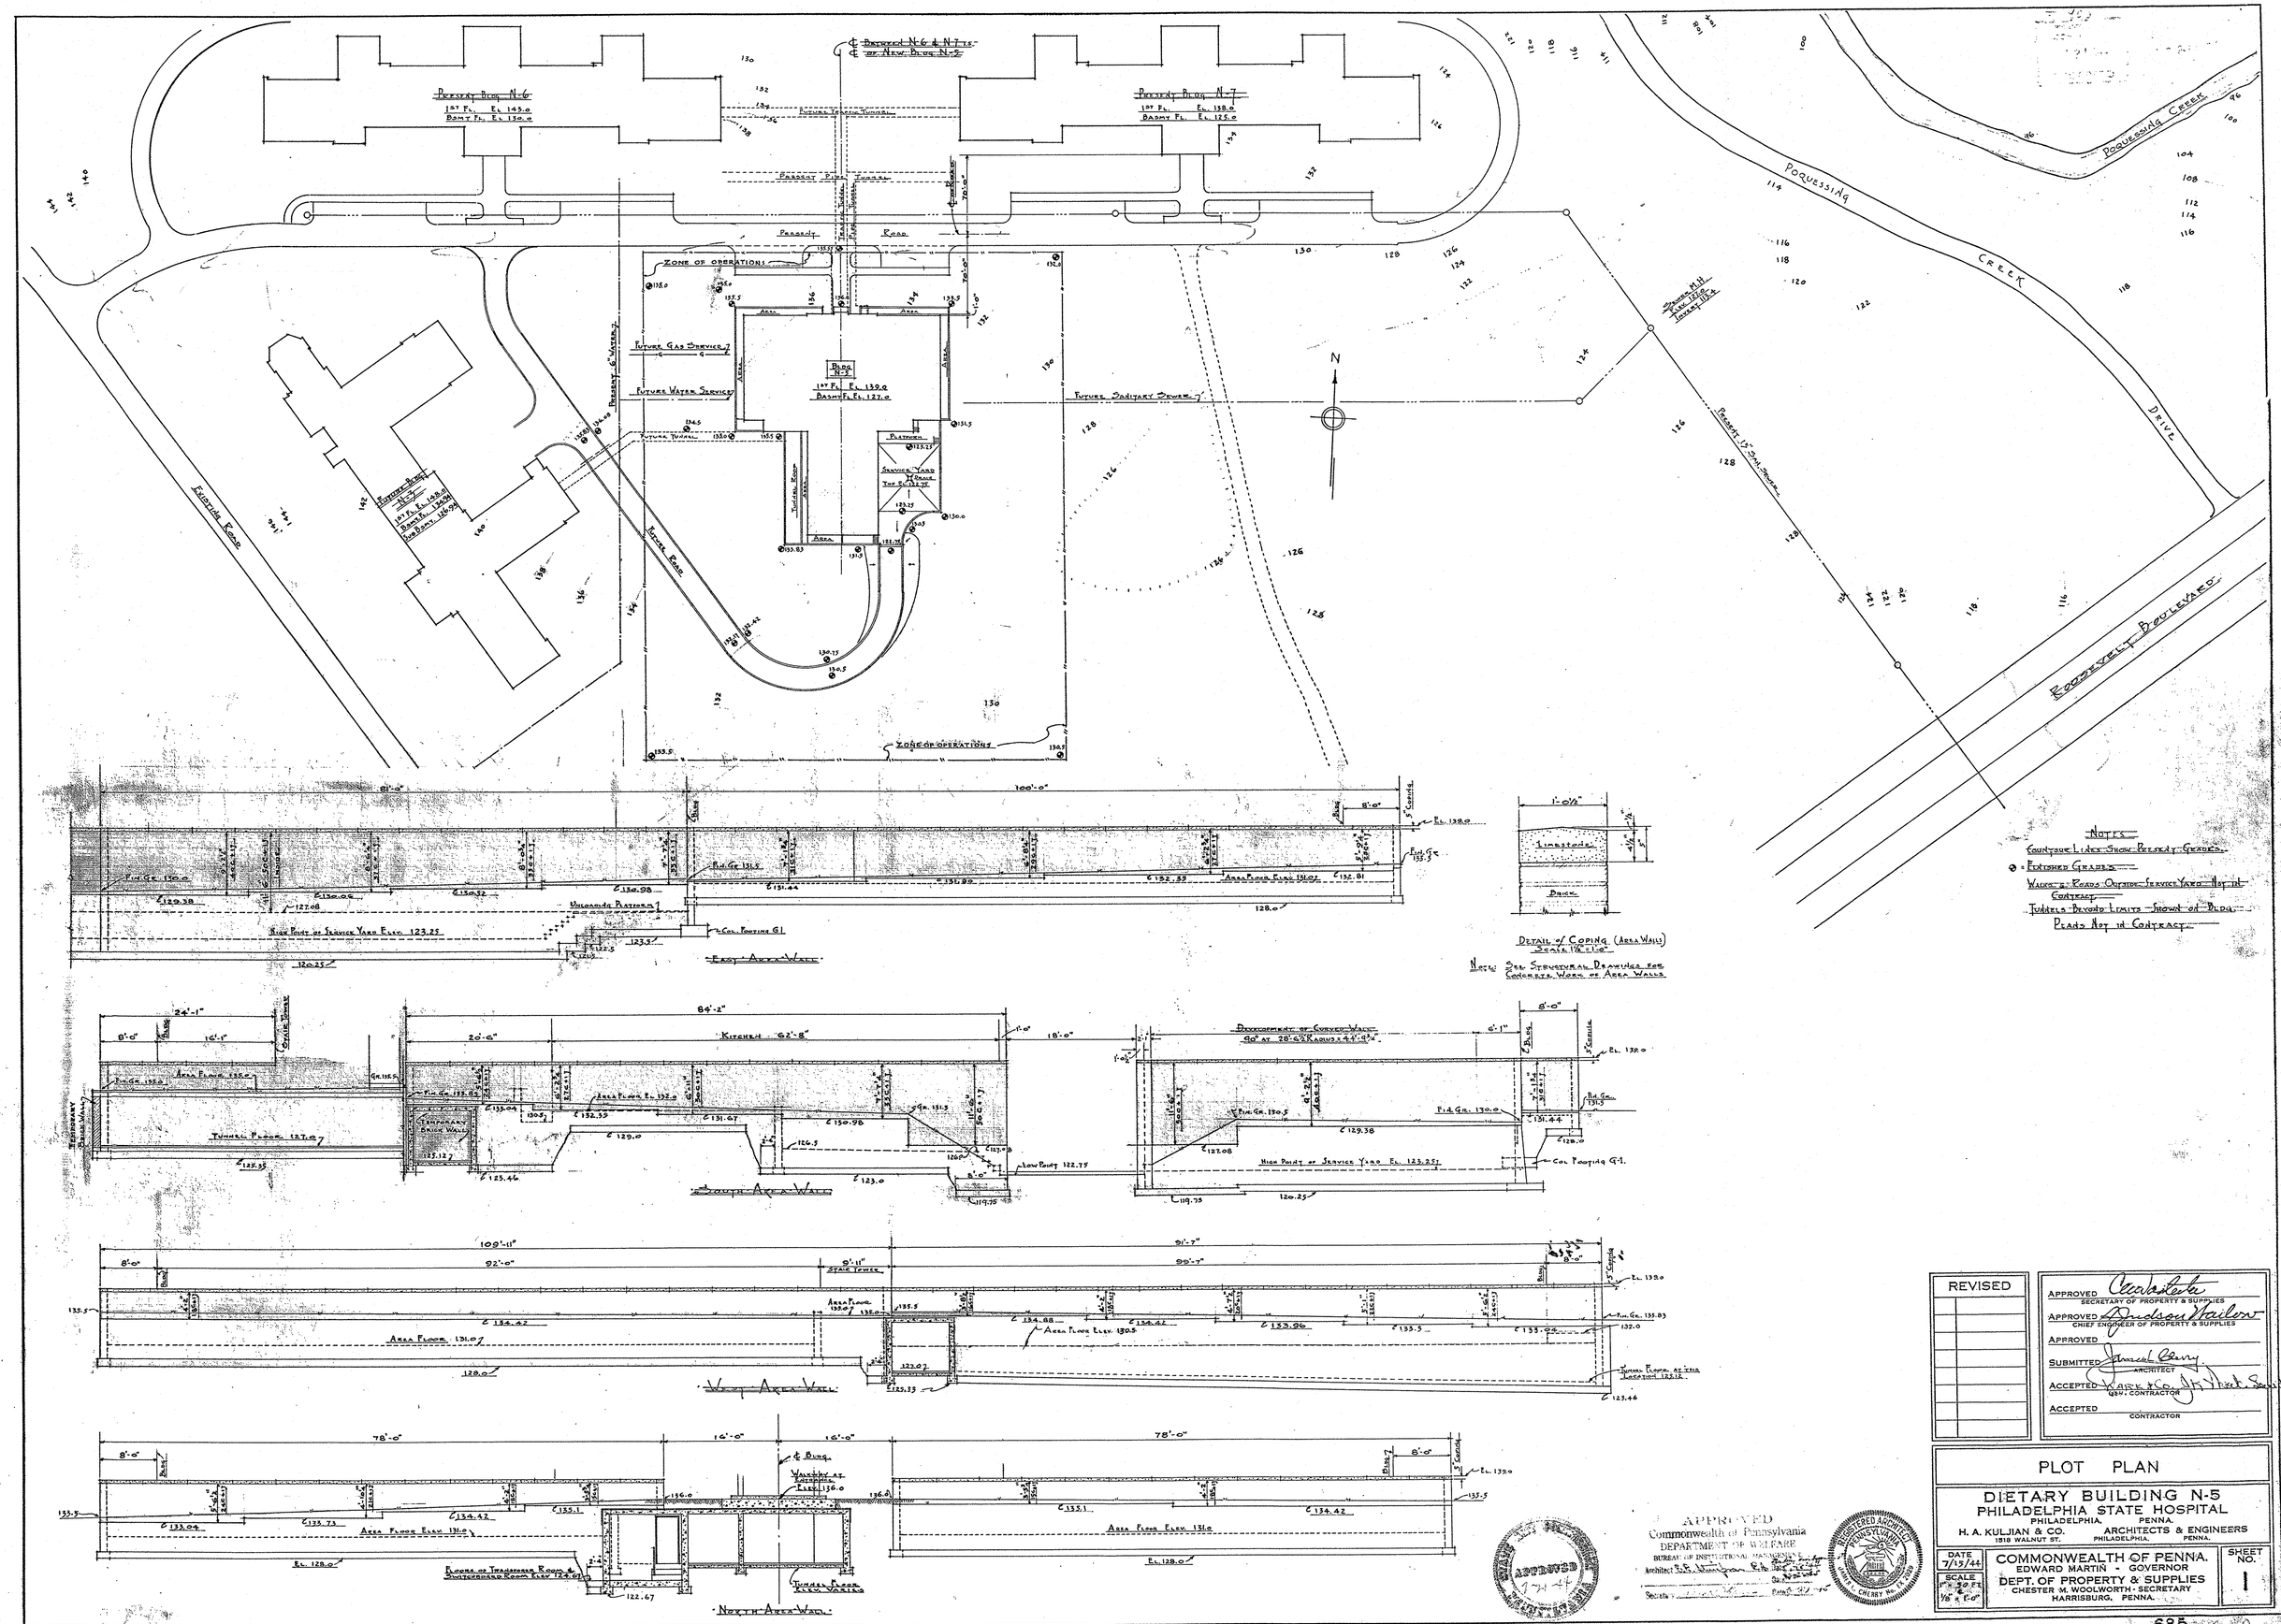
Porquessing Creek
Porquessing Creek Drive
Roosevelt Boulevard
Future Road
Present Road
Zone of Operations
Future Gas Service
Future Water Service
Future Sanitary Sewer
Present 15" San. Sewer
Present 8" Water
Bldg. No. 5
1st Fl. El. 139.0
Bsmt. Fl. El. 127.0
Service Yard
Platform
Area
Future Tunnel
Present Tunnel
Future Tunnel Entrance
Present Tunnel Entrance
Kitchen 62'-8"
Tunnel Floor 127.07
Area Floor 131.07
Area Floor Elev. 130.5
Tunnel Floor at this Location 123.12
Floors of Transformer Room & Switchboard Room Elev. 124.07
Tunnel Floor Elev. Varies
Walkway at Ceiling Line 136.0
Detail of Coping (Area Walls)
Scale 1½" = 1'-0"
Limestone
Brick
Note: See Structural Drawings for Concrete Work of Area Walls.
Notes
Contour Lines Show Present Grades.
Finished Grades
Walks & Roads Outside Service Yard Not in Contract
Tunnels Beyond Limits Shown on Plan Not in Contract
East Area Wall
South Area Wall
West Area Wall
North Area Wall
Approved
Commonwealth of Pennsylvania
Department of Welfare
Bureau of Institutional Management
Architect
Secretary
Date
Registered Architect
Pennsylvania
Revised
Approved
Secretary of Property & Supplies
Chief Engineer of Property & Supplies
Submitted
Architect
Accepted
Gen'l. Contractor
Accepted
Contractor
Plot Plan
Dietary Building N-5
Philadelphia State Hospital
Philadelphia, Penna.
H. A. Kuljian & Co.
1818 Walnut St.
Architects & Engineers
Philadelphia, Penna.
Date 7/15/44
Scale 1" = 20'-0" 1/8" = 1'-0"
Commonwealth of Penna.
Edward Martin - Governor
Dept. of Property & Supplies
Chester M. Woolworth - Secretary
Harrisburg, Penna.
Sheet No. 1
Drawn by J.A.R.
Checked by D.L.A.
685