#1106

STATE ART COMMISSION
JUL 24 1944
RECEIVED

STATE ART COMMISSION
7-24-44

FIRST FLOOR & PENT HOUSE ROOM FINISH SCHEDULE

ROOM	ROOM NUMBER	FLOOR: Facing Brick & Brick	FLOOR: Cement	FLOOR: Terrazzo	FLOOR: Ceramic	FLOOR: Glazed Cork	FLOOR: Cement	FLOOR: Glazed Tile	FLOOR: Marble	BASE: Glazed Tile 6" High	WAINSCOT: Glazed Tile	WAINSCOT: Unglazed Tile	WAINSCOT: Marble	WALLS: Cement	WALLS: Acoustical Tile	WALLS: Fibered Concrete	CEILING: Fibered Plaster	CEILING: Cement	CEILING: Acoustic Tile	CEILING: Cork	REMARKS
KITCHEN	101	X				X					X				X						OMIT AC. TILE UNDER MONITOR ROOF
DISHWASHING ROOMS	102, 122	X				X					X				X						
STORAGE ROOMS	103, 111,		X				X					X				X					
REAR CORRIDORS	104, 107			X		X				X		X					X				
CLOAK ROOMS	105, 108, 113, 118, 123, 126			X		X				X		X					X				
TOILET ROOMS	106, 107, 114, 116, 124, 125				X	X				X		X					X				
DINING ROOMS	109, 120, 121			X		X				X		X								X	FRONT OF CAFETERIA COUNTER & BOTH SIDES OF SERVICE PARTITION TO BE GLAZED TILE & COVE BASE
CAFETERIA SERVICES	109A, 120A, 121A	X				X				X		X								X	
FRONT CORRIDOR	110			X		X				X		X								X	
TELEPHONE BOOTH	112			X		X				X		X					X				
VESTIBULE	115			X			X						X				X				
REST ROOM	117			X		X				X		X					X				
SERVICE CLOSET	119			X		X						X					X				
STAIR TOWERS Nº 1, 2, 3			LOAF STONE TREADS & LANDINGS									X				X					FIRST FLOOR ALSO LOAF STONE
FAN ROOM AND PENT HOUSE			X										X			X					FINISHED STRUCTURAL SLAB NO FILL
ELEVATOR HATCH													X			X					FINISHED STRUCTURAL SLAB NO FILL
COLD ROOM	128					X		X							X					X	

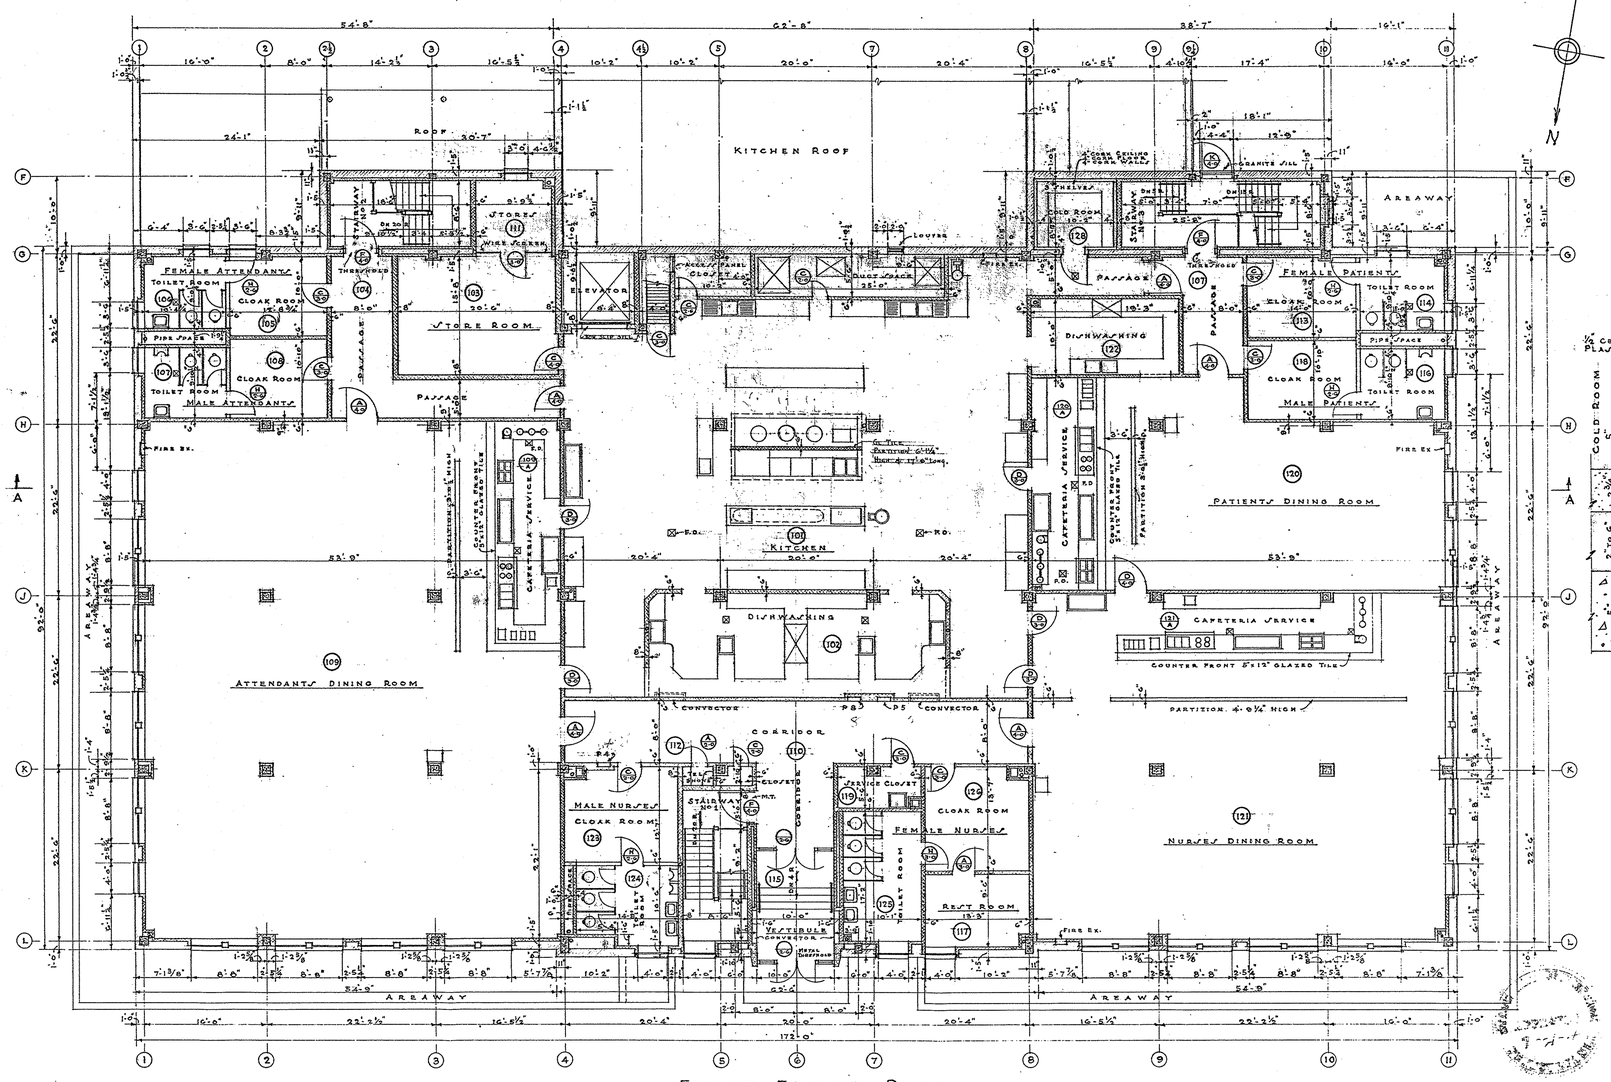

FIRST FLOOR PLAN
FINISH FLOOR EL 139-0

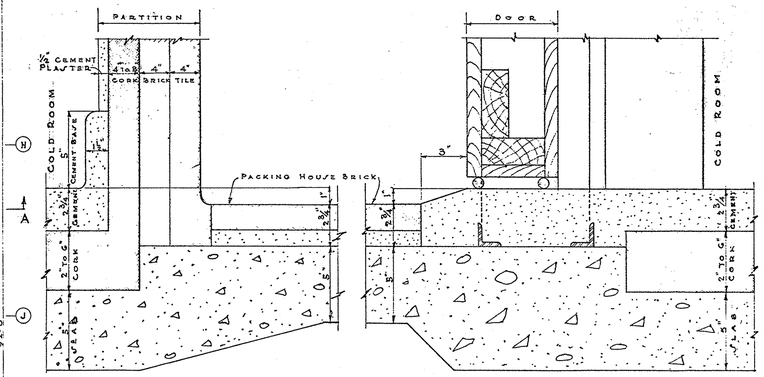

DETAILS AT COLD ROOMS
SCALE 3"-1'-0"

REVISED

APPROVED Commissioner
SECRETARY OF PROPERTY & SUPPLIES
APPROVED Richard Taylor
CHIEF ENGINEER OF PROPERTY & SUPPLIES
APPROVED
SUBMITTED
ARCHITECT
ACCEPTED
CONTRACTOR
ACCEPTED
CONTRACTOR

FIRST FLOOR PLAN

DIETARY BUILDING N-5
PHILADELPHIA STATE HOSPITAL
PHILADELPHIA, PENNA.

H. A. KULJIAN & CO.
1518 WALNUT ST. PHILADELPHIA, PENNA.
ARCHITECTS & ENGINEERS

DATE
SCALE

COMMONWEALTH OF PENNA.
EDWARD MARTIN - GOVERNOR
DEPT. OF PROPERTY & SUPPLIES
CHESTER M. WOOLWORTH - SECRETARY
HARRISBURG, PENNA.

SHEET NO. 3

DRAWN BY J.R. CHECKED BY D.L.A. 685