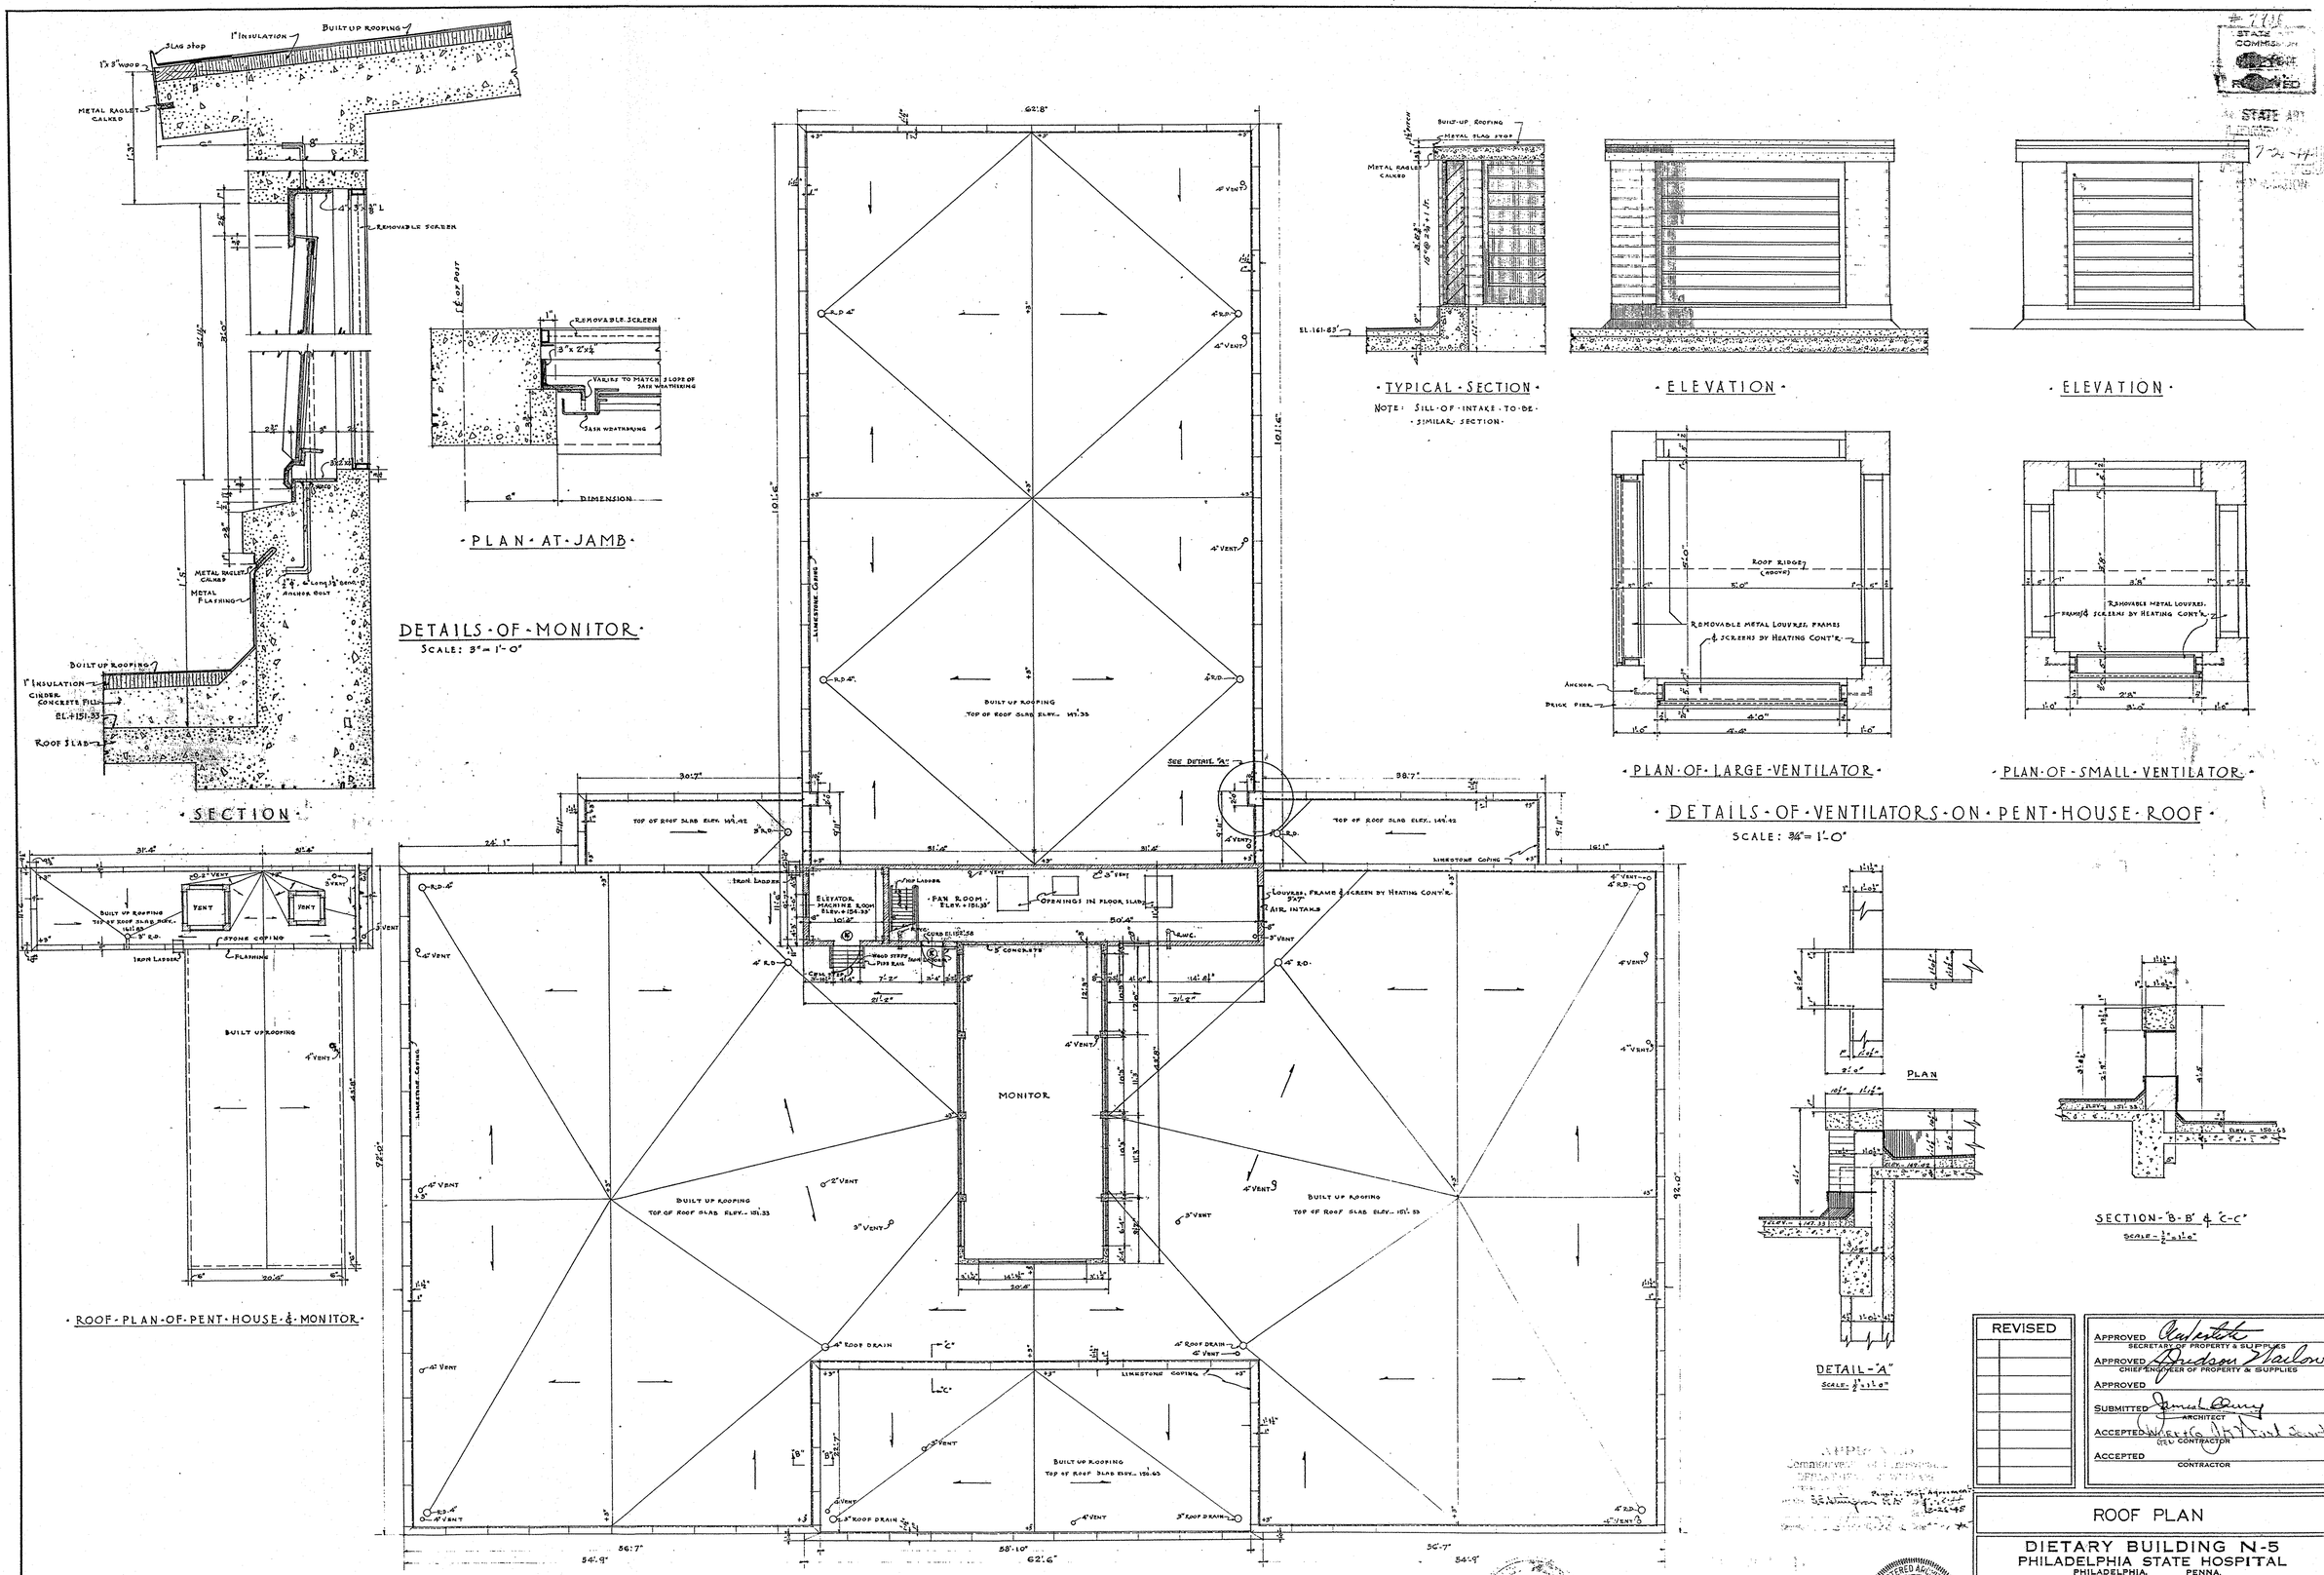

REVISED

APPROVED — SECRETARY OF PROPERTY & SUPPLIES
APPROVED — CHIEF ENGINEER OF PROPERTY & SUPPLIES
APPROVED
SUBMITTED — ARCHITECT
ACCEPTED — CONTRACTOR
ACCEPTED — CONTRACTOR

ROOF PLAN

DIETARY BUILDING N-5
PHILADELPHIA STATE HOSPITAL
PHILADELPHIA, PENNA.

H. A. KULJIAN & CO. ARCHITECTS & ENGINEERS
1518 WALNUT ST. PHILADELPHIA, PENNA.

DATE	COMMONWEALTH OF PENNA.	SHEET NO.
7/13/44	EDWARD MARTIN - GOVERNOR	
SCALE AS NOTED	DEPT. OF PROPERTY & SUPPLIES CHESTER M. WOOLWORTH - SECRETARY HARRISBURG, PENNA.	4

DRAWN BY W.T.M. CHECKED BY D.L.A. 685