· SCHEDULE · OF · ROOM · FINISHES ·

ROOM	Nº	FLOOR	BASE	WAINSCOT	WAINSCAP	WALL	CEILING	REMARKS
BARBER · SHOP	15	ASP.T.	GSFT	GSFT 7'-0½" HIGH	GSFT	USFT. ABOVE WAINS.	EXP. CONC.	PIN · RAIL
BEAUTY · SHOP	29	ASP. T.	GSFT	GSFT 7'-0½" HIGH	GSFT	USFT. ABOVE WAINS.	EXP. CONC.	PIN · RAIL
CLOSETS	SAME · FINISH · AS · ADJOINING · ROOM							WOOD · SHELVING
CORRIDORS	2-9-14-21 30-37-43	CEM.	GSFT	GSFT 7'-0½" HIGH	GSFT	USFT ABOVE WAINS.	FURRED PLASTER	
FAN · ROOMS	7-38	CEM.	——	——	——	12"×12" STANDARD TILE	EXP. CONC.	
FEMALE · ATTENDANTS' LOCKER · ROOM	36	CEM.	GSFT	GSFT 7'-0½" HIGH	GSFT	USFT ABOVE WAINS.	EXP. CONC.	CEM. PLATFORM UNDER · LOCKERS
FEMALE · ATTENDANTS' REST · ROOM	34	ASP. T	GSFT	GSFT 7'-0½" HIGH	GSFT	USFT ABOVE WAINS.	FURRED PLASTER	
FEMALE · ATTENDANTS' TOILET · ROOM	33	CER. T	GSFT	GSFT 7'-0½" HIGH	GSFT	USFT ABOVE WAINS	EXP. CONC.	SOAPSTONE · SHOWER AND · TOILET · PARTITIONS AND CUBICLE · DOORS
FEMALE · ATTENDANTS' VESTIBULE	35	CEM.	GSFT	GSFT 7'-0½" HIGH	GSFT	USFT ABOVE WAINS.	EXP. CONC.	NONE
FEMALE · VISITORS' TOILET	25	CER. T.	GSFT	GSFT 7'-0½" HIGH	GSFT	USFT ABOVE WAINS.	EXP. CONC.	SOAPSTONE · TOILET PARTITIONS AND CUBICLE · DOORS
FURNITURE · STORAGE · AND · REPAIR	8	CEM.	——	——	——	12"×12" STANDARD TILE	EXP. CONC.	NONE
GENERAL · STORAGE	1-12-26-44	CEM.	——	——	——	12"×12" STANDARD TILE	EXP. CONC.	
LINEN · STORAGE	13	CEM.	GSFT	GSFT 7'-0½" HIGH	GSFT	USFT ABOVE WAINS.	EXP. CONC.	CEM. PLATFORM · UNDER SHELVING · WHERE · TILE BASE · OCCURS
LOBBY	22	CEM.	GSFT	GSFT 7'-0½" HIGH	GSFT	USFT ABOVE WAINS.	FURRED PLASTER	
MALE · ATTENDANTS' LOCKER · ROOM	4	CEM.	GSFT	GSFT 7'-0½" HIGH	GSFT	USFT ABOVE WAINS.	EXP. CONC.	CEM. PLATFORM UNDER · LOCKERS
MALE · ATTENDANTS' RECREATION · ROOM	3	ASP. T.	GSFT	GSFT 7'-0½" HIGH	GSFT	USFT ABOVE WAINS.	FURRED PLASTER	
MALE · ATTENDANTS' TOILET · ROOM	5	CER. T.	GSFT	GSFT 7'-0½" HIGH	GSFT	USFT ABOVE WAINS.	EXP. CONC.	SOAPSTONE · TOILET PARTITIONS AND CUBICLE DOORS
MALE · VISITORS' TOILET · ROOM	23	CER. T.	GSFT	GSFT 7'-0½" HIGH	GSFT	USFT ABOVE WAINS.	EXP. CONC.	SOAPSTONE · TOILET PARTITIONS AND CUBICLE · DOORS
MECHANICAL · EQUIPMENT	24	CEM.	——	——	——	12"×12" STANDARD TILE	EXP. CONC.	NONE
MENS' · OCCUPATIONAL THERAPY · ROOM	16	CEM.	GSFT	GSFT 7'-0½" HIGH	GSFT	USFT ABOVE WAINS.	EXP. CONC.	
MENS' · TOILET · RM.	19	CER. T	GSFT	GSFT 7'-0½" HIGH	GSFT	USFT ABOVE WAINS.	EXP. CONC.	SOAPSTONE · TOILET PARTITIONS
NURSES' LOCKER · RM.	41	CEM.	GSFT	GSFT 7'-0½" HIGH	GSFT	USFT ABOVE WAINS	EXP. CONC.	CEM. PLATFORM UNDER · LOCKERS
NURSES' REST · RM.	42	ASP. T.	GSFT	GSFT 7'-0½" HIGH	GSFT	USFT ABOVE WAINS	FURRED PLASTER	
NURSES' TOILET · RM.	40	CER. T.	GSFT	GSFT 7'-0½" HIGH	GSFT	USFT ABOVE WAINS.	EXP. CONC.	SOAPSTONE · SHOWER AND · TOILET PARTITIONS AND CUBICLE · DOORS
PATIENTS' VESTIBULE	18	CEM.	GSFT	GSFT 7'-0½" HIGH	GSFT	USFT ABOVE WAINS.	FURRED PLASTER.	
RECEIVING & DELIVERY	17	CEM.	GSFT	GSFT 7'-0½" HIGH	GSFT	USFT ABOVE WAINS.	EXP. CONC.	
RUBBISH · ROOM	11-31	CEM.	GSFT	GSFT 7'-0½" HIGH	GSFT	USFT ABOVE WAINS.	EXP. CONC.	
SOILED · LINEN · RM.	10-32	CEM.	GSFT	GSFT 7'-0½" HIGH	GSFT	USFT ABOVE WAINS.	EXP. CONC.	
STAIRS	1 · 2 · 3	CEM.	USFT	USFT	USFT FLUSH	USFT	EXP. CONC.	
WHEEL · CHAIR · STORAGE	20	CEM.	GSFT	GSFT 7'-0½" HIGH	GSFT	USFT ABOVE WAINS.	FURRED PLASTER.	
WOMENS' · OCCUPATIONAL THERAPY · ROOM	28	CEM.	GSFT	GSFT 7'-0½" HIGH	GSFT	USFT ABOVE WAINS	EXP. CONC.	
WOMENS' · TOILET · RM.	27	CER. T.	GSFT	GSFT 7'-0½" HIGH	GSFT	USFT ABOVE WAINS.	EXP. CONC.	SOAPSTONE · TOILET PARTITIONS
WOOLENS · STORAGE	6-39	CEM.	GSFT	GSFT 7'-0½" HIGH	GSFT	USFT ABOVE WAINS.	EXP. CONC.	CEM. PLATFORM · UNDER SHELVING · WHERE · TILE BASE · OCCURS

· ABBREVIATIONS ·

ABR. T.	ABRASIVE · TILE
ACCOUS.	ACCOUSTICAL
ASP. T.	ASPHALT · TILE
B. B.	BULLETIN · BOARD
BL. W.	BLANKET · WARMER
B.P.W.	BEDPAN · WARMER.
B. T.	BRONZE · OR · BRASS · THRESHOLD (CAST IRON)
CEIL.	CEILING
CEM.	CEMENT
CER. T.	CERAMIC · TILE
CONC.	CONCRETE
D. F.	DRINKING · FOUNTAIN
DR.	DRAIN
F. D	FLOOR · DRAIN
F.D.V.	FIRE · DEPARTMENT · VALVE
F.E.	FIRE · EXTINGUISHER · CABINET
GR. S.	GRANITE · SILL
GSFT	GLAZED · SMOOTH · FACE · TILE
HANG. CAB.	HANGING · CABINET
H.M.	HOLLOW · METAL
I. LAD.	IRON · LADDER
I. S.	INSTRUMENT · STERILIZER.
KAL.	KALAMEIN
K.C.	KEENE'S · CEMENT
LAV.	LAVATORY
L.C.	LINEN · CHUTE
L.F.	LIGHTING · FIXTURE
L.P.	LIGHT · PANEL
L.S.	LIMESTONE
MAS.	MASTIC
MED. CAB.	MEDICINE · CABINET
MET.	METAL
N.C.	NOT · IN · CONTRACT
PART.	PARTITION
PL.	PLASTER
Q.T.	QUARRY · TILE
RAD.	RADIATOR
R.C.	RUBBISH · CHUTE
R.D.	ROOF · DRAIN
R.R.	RADIATOR · RECESS
SO.	SOAPSTONE OR SLATE (ALL SOAPSTONE GRADED TO SLATE EXCEPT IN STAIRWAYS)
S.S.	SLOP · SINK
TER.	TERRAZZO
U.	URINAL
USFT	UNGLAZED · SMOOTH · FACE · TILE
W.C.	WATER · CLOSET
WD.	WOOD
W.I.	WROUGHT · IRON
W.P. GL.	WIRE · PLATE · GLASS
W.T.	WORK · TABLE
M.V.C.	MIXING · VALVE · CABINET

· SCHEDULE · OF · MATERIALS ·

STONE · CONCRETE
CINDER · CONCRETE
CINDER · FILL
FACE · BRICK · WITH BRICK · BACKUP
FURRING · AND PARTITION · TILE
STONE
INSULATION
METAL · IN · ELEVATION
METAL · IN · SECTION
METAL · AT · SMALL · SCALE

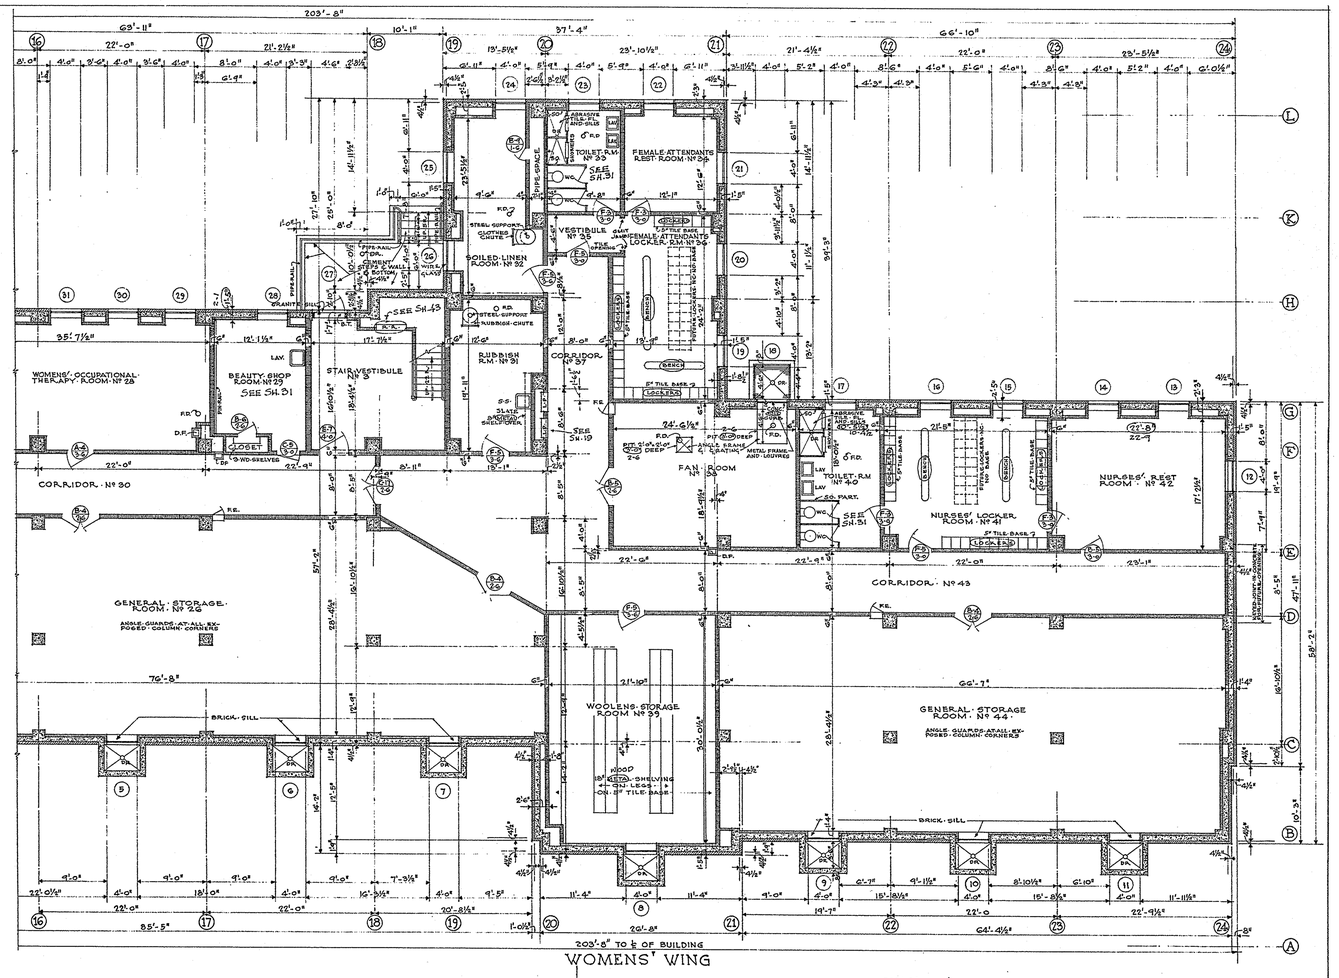

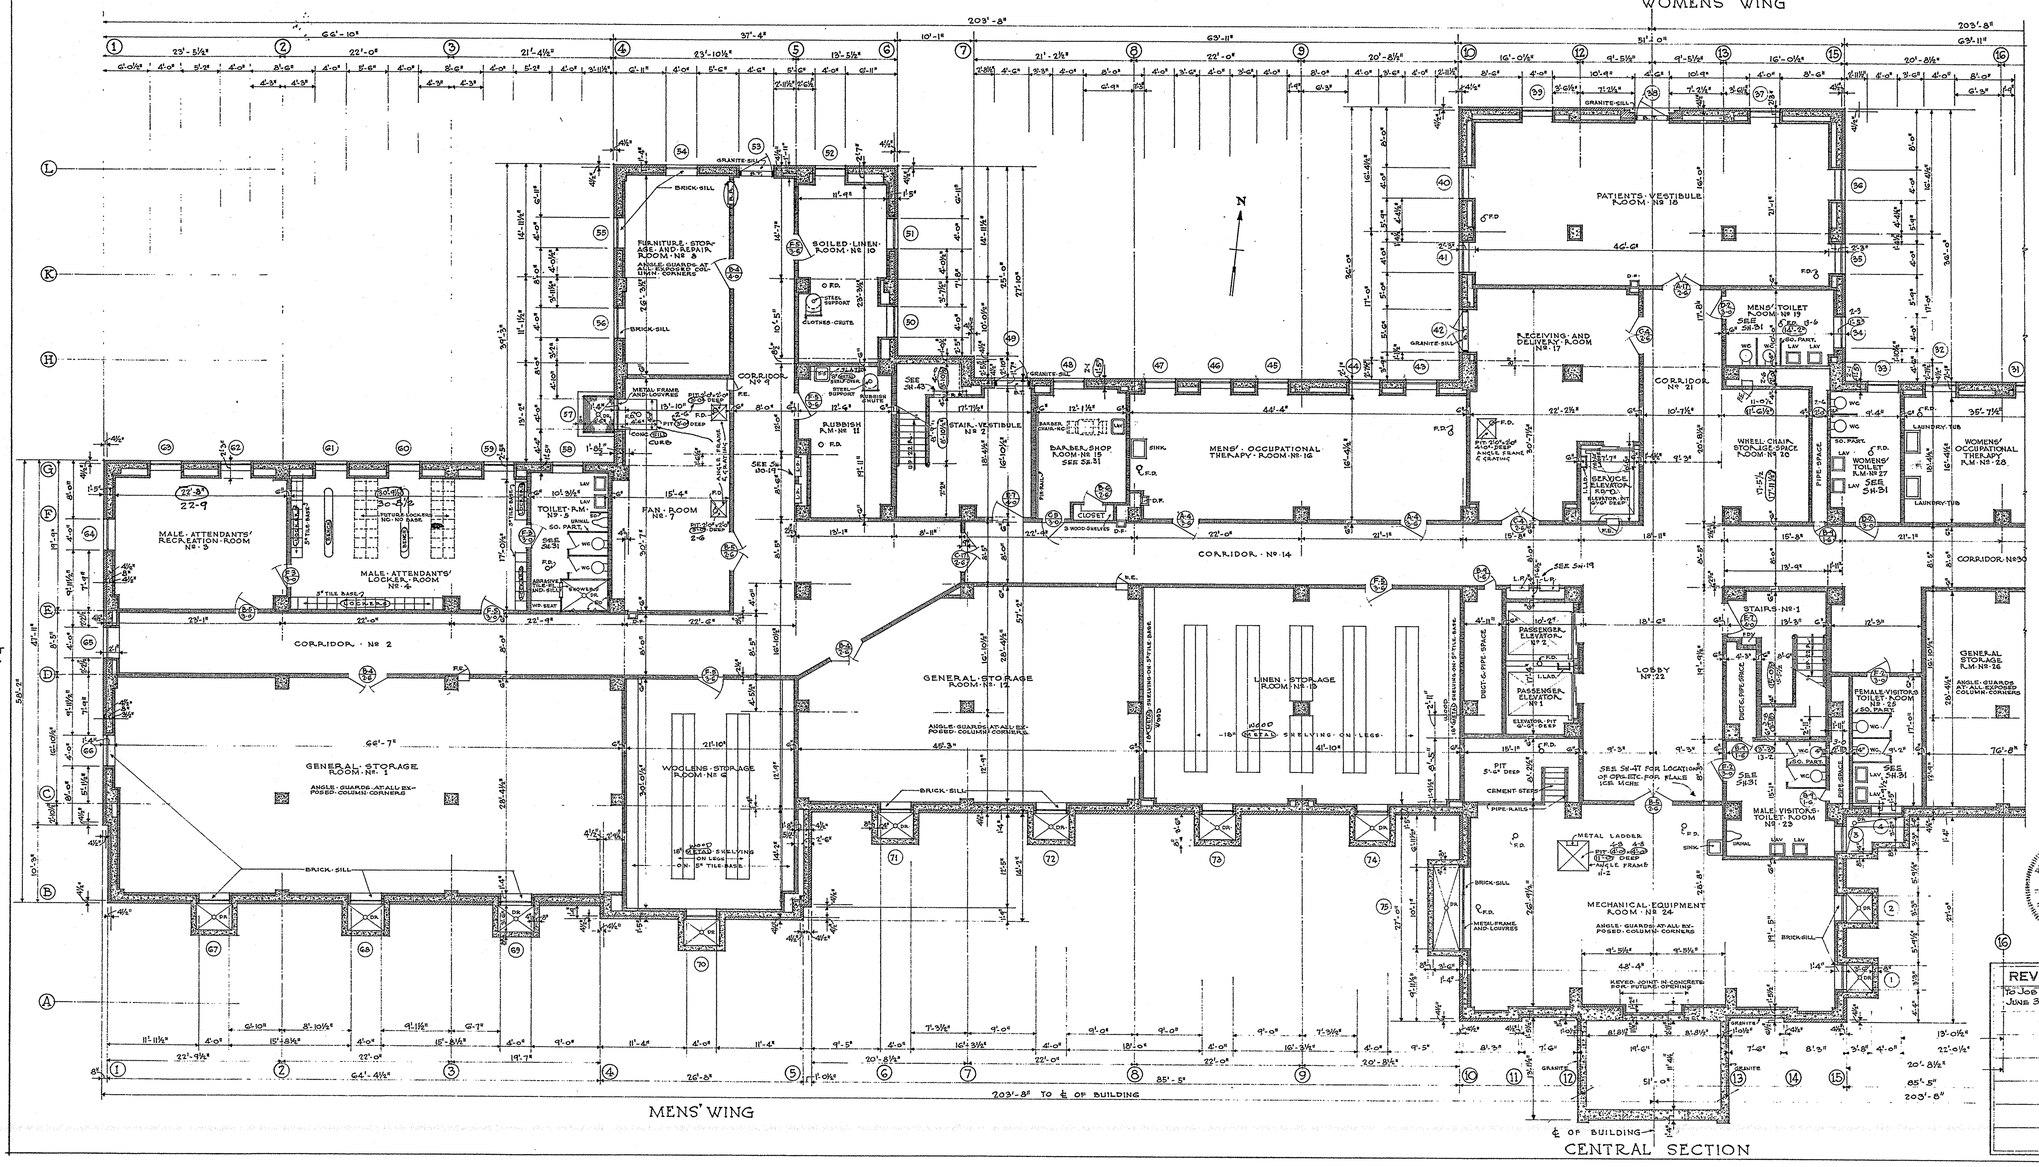

· GENERAL · NOTES ·

ALL · BASEMENT · WINDOWS · TO · HAVE · WIRE · GUARDS
ALL · AREAWAYS · TO · HAVE · METAL · GRATINGS
FOR · HEIGHTS · OF · WINDOWS · SEE · ELEVATIONS · & · DETAILS
SEE · SHEET · Nº 8 FOR · DOOR · DETAILS
DOOR · WIDTHS · ARE · SHOWN · ON · PLAN
ALL · INTERIOR · DOOR · FRAMES · ARE · HOLLOW · METAL
COVERS · OVER · PITS · BY · MECHANICAL · CONTRACTORS
WINDOW · SILLS · ARE · GSFT · UNLESS · OTHERWISE · NOTED

HARDWARE :—
EXTERIOR · DOOR · Nos · 27 · 38 · 49 · 53 · TO · HAVE
TYPE · B · HARDWARE
INTERIOR · DOOR · Nº 43 · TO · HAVE · TYPE · B · HARDWARE
SEE · PLANS · FOR · INTERIOR · DOOR · HARDWARE · TYPE

SEE SH. NO. M13 FOR LOCATION OF CONCRETE TRENCHES AND HEAT RETURN LINE.

APPROVED
Commonwealth of Pennsylvania
DEPARTMENT OF WELFARE
BUREAU OF ENGINEERING
Architect
Secretary

APPROVED
Commonwealth of Pennsylvania
DEPARTMENT OF WELFARE
BUREAU OF ENGINEERING
Architect
Secretary

REGISTERED ARCHITECT PENNSYLVANIA
GEORGE W. PEPPER, JR.

THE GENERAL STATE AUTHORITY	
APPROVED	EXECUTIVE DIRECTOR
APPROVED	CHIEF ENGINEER
SUBMITTED	ARCHITECT
ACCEPTED	CONTRACTOR
ACCEPTED	CONTRACTOR
ACCEPTED	CONTRACTOR

REVISED
TO JOB CONDITIONS
JUNE 30 1945

G. S. A. PROJECT NO. 80 B

BASEMENT · PLAN · N-6

SENILE · BUILDINGS · Nº 6 & N-7
FOR THE
PHILADELPHIA STATE HOSPITAL
PHILADELPHIA PENNSYLVANIA

GEORGE W. PEPPER, JR
1600 WALNUT STREET
REGISTERED ARCHITECT
PHILADELPHIA, PA.

DATE	THE GENERAL STATE AUTHORITY	SHEET No.
AUGUST 20, 1941	ARTHUR H. JAMES, PRESIDENT WILLIAM S. LIVENGOOD, JR. SECRETARY DAVID H. DIEHL EXEC. DIRECTOR HARRISBURG, PENNSYLVANIA	1
SCALE 1/8" = 1'-0"		