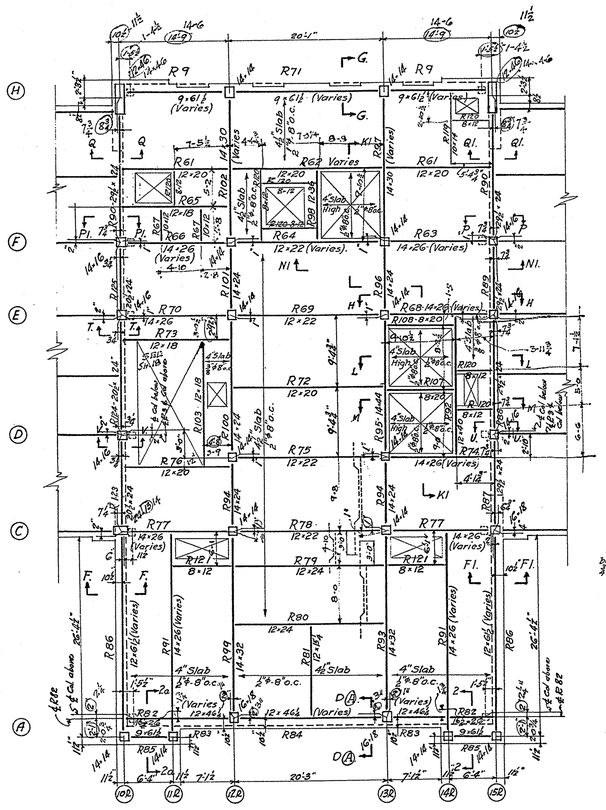

CENTRAL SECTION - BUILDING N-7

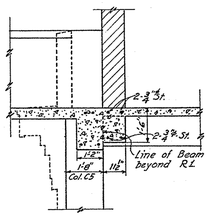

SECTION 1-1.
SECTION 1a-1a OPP. HAND.

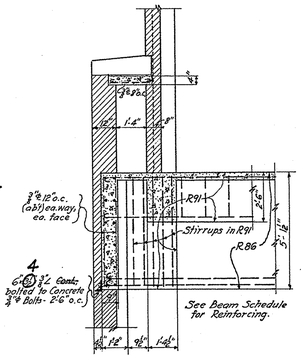

SECTION 2-2.
SECTION 2a-2a OPP. HAND.

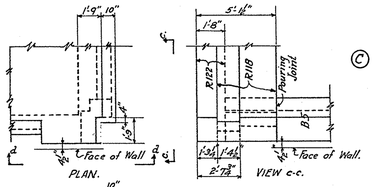

PLAN. VIEW c-c.

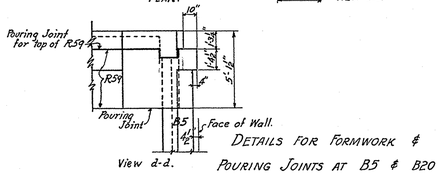

View d-d.
DETAILS FOR FORMWORK & POURING JOINTS AT B5 & B20

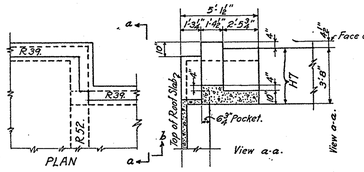

PLAN View a-a.

View b-b.
DETAILS FOR FORMWORK & POURING JOINTS AT H7 & H18.

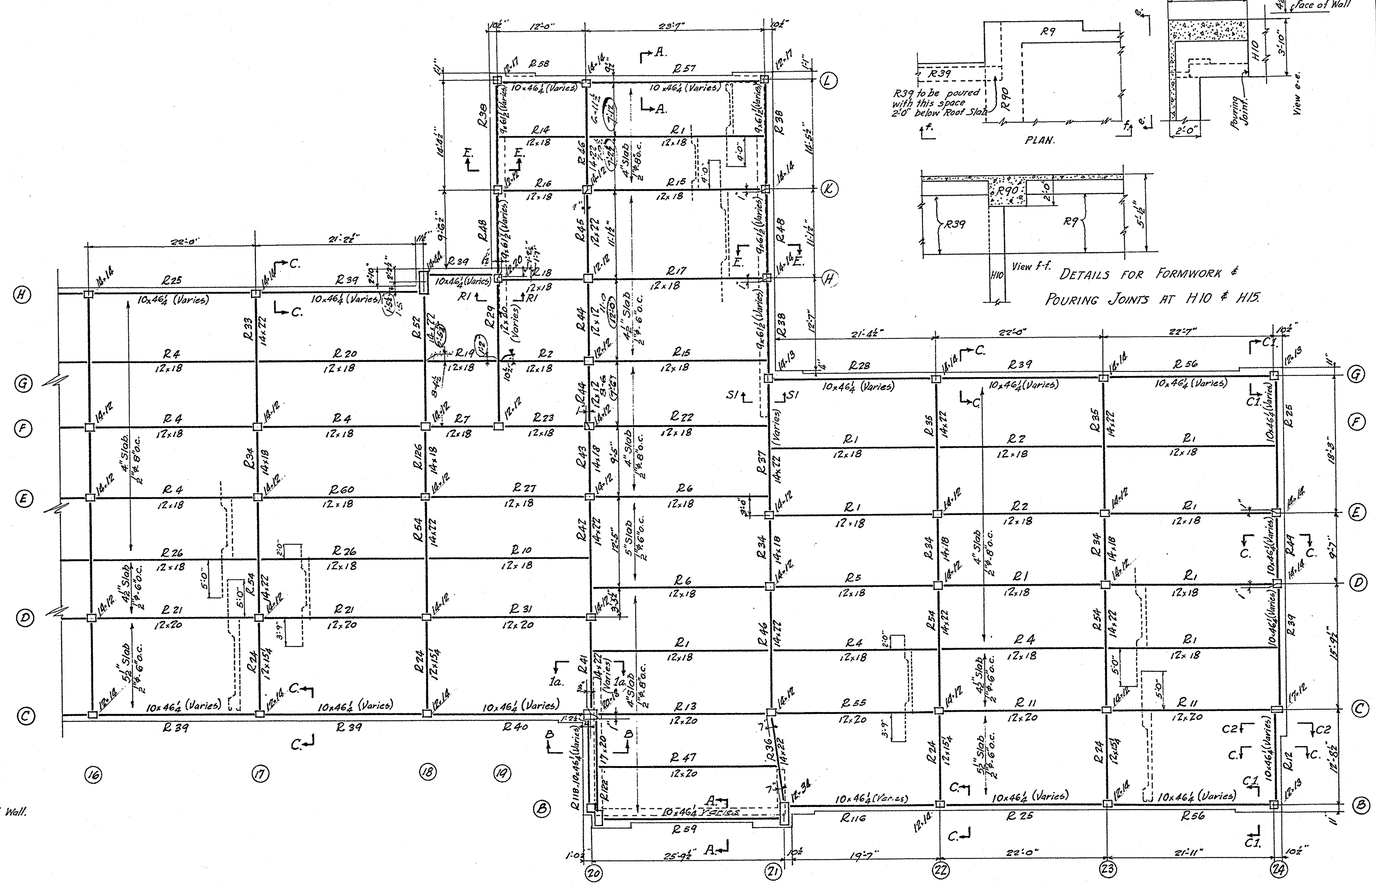

WOMEN'S WING - BUILDINGS N-6 & N-7

PLAN. View e-e.
R39 to be poured with this space 2'-0" below Roof Slab.
View f-f.
DETAILS FOR FORMWORK & POURING JOINTS AT H10 & H15.

NOTE: Stone Cornice is to be cut out, as indicated in Detail on Sheet 58, at all columns except B1, G1, B24, G24, to permit columns to extend to Roof. At Columns B1, G1, B24, G24, Columns run to underside of stone cornice, and stone cornice is not to be cut out at these corners. See Details on this sheet for forming & pouring beams at Cols. B5 & B20, H7 & H18, H10 & H15, for details of cornice stones at these columns see full size stone details.

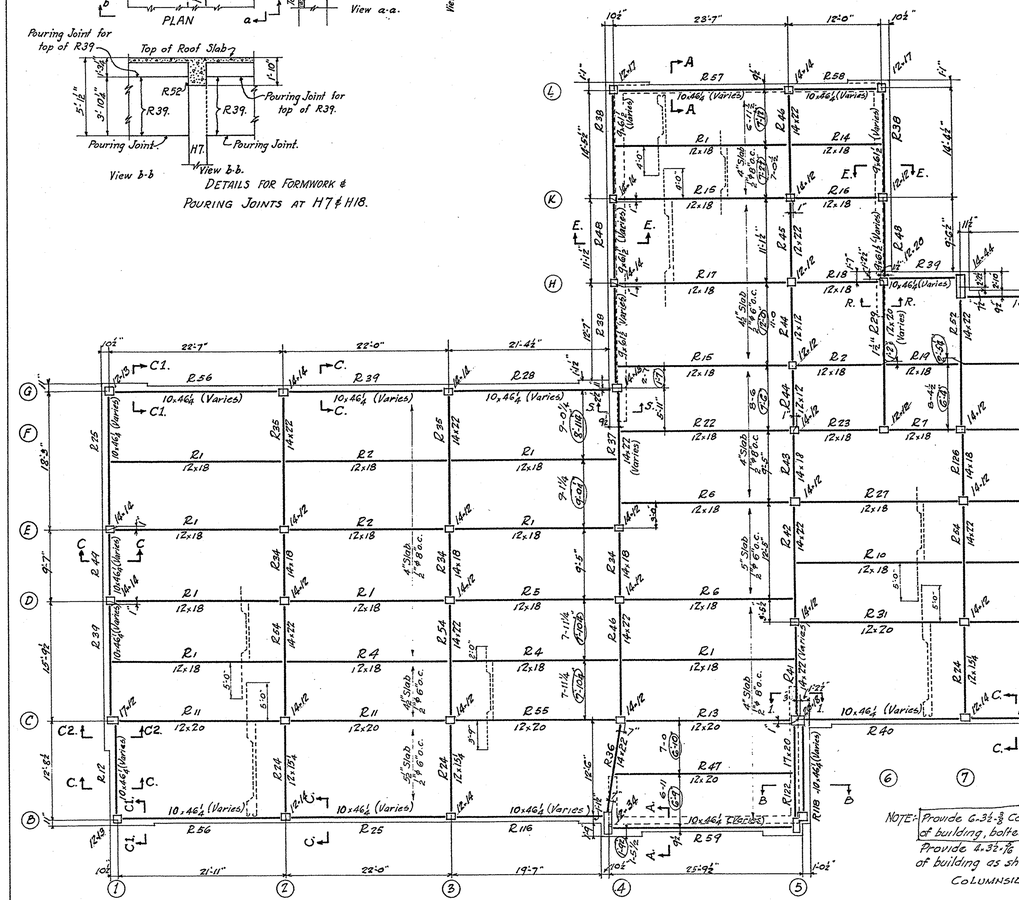

MEN'S WING - BUILDINGS N-6 & N-7

NOTE: OMIT
Provide 6-3½"x3½"x⅞" Continuous Shelf Angle around entire perimeter of building, bolted to Spandrel Beam with ¾" Bolts, 2'-6" o.c.
Provide 6-3½"x3½"x⅞" & 4-3½"x3½"x⅞" Continuous Angles around perimeter of building as shown on Section A-A, B-B, C-C, C1-C1, C2-C2, and D-D
COLUMN SIZES NOTED ARE FOR 4TH. STORY

NOTE: FOR DETAILS OF SECTIONS SEE SHEET 58

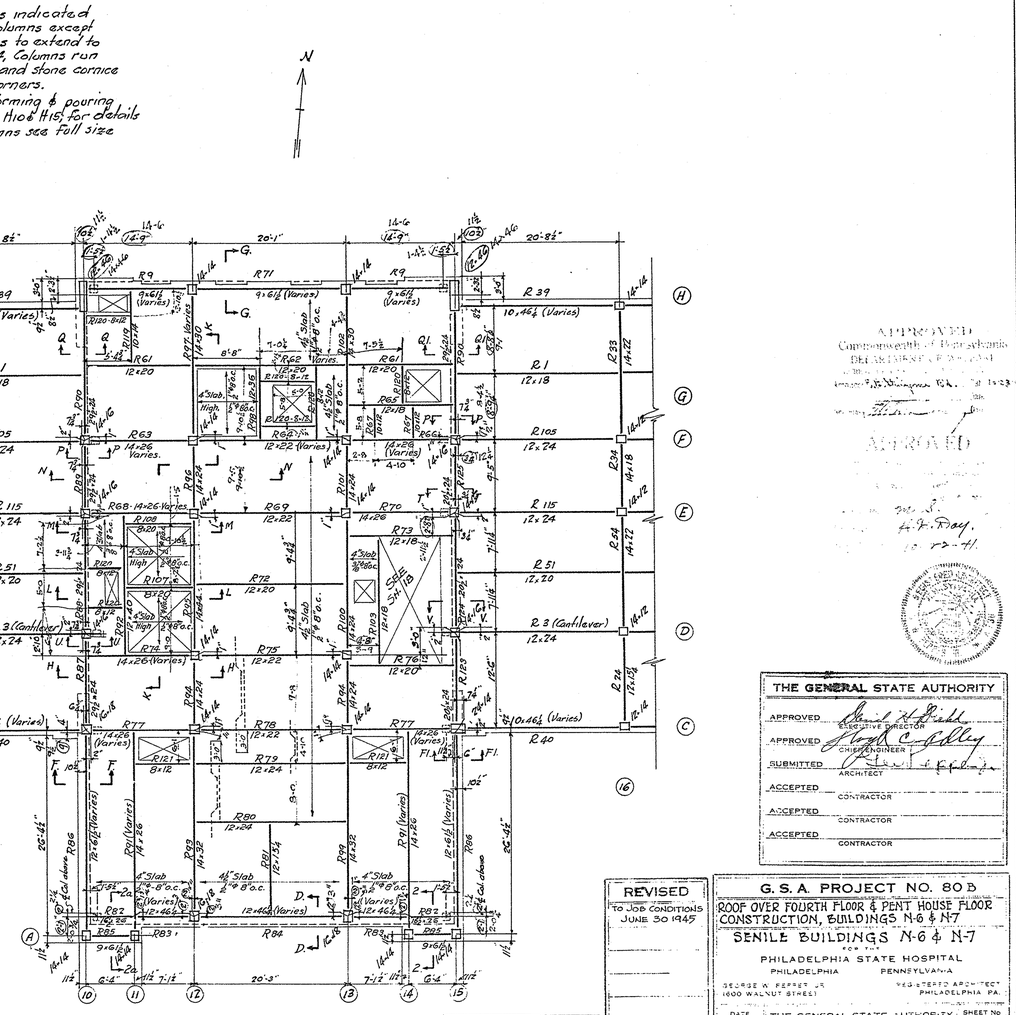

CENTRAL SECTION - BUILDING N-6

APPROVED
Commonwealth of Pennsylvania
DEPARTMENT OF PUBLIC INSTRUCTION
[illegible]
APPROVED
[illegible]
H. J. Ray.
10-22-41

THE GENERAL STATE AUTHORITY

APPROVED	Executive Director	
APPROVED	Chief Engineer	
SUBMITTED	Architect	
ACCEPTED	Contractor	
ACCEPTED	Contractor	
ACCEPTED	Contractor	

REVISED
TO JOB CONDITIONS
JUNE 30 1945

G. S. A. PROJECT NO. 80 B
ROOF OVER FOURTH FLOOR & PENT HOUSE FLOOR CONSTRUCTION, BUILDINGS N-6 & N-7
SENILE BUILDINGS N-6 & N-7
FOR THE
PHILADELPHIA STATE HOSPITAL
PHILADELPHIA PENNSYLVANIA

GEORGE W. FERRIS JR. 1600 WALNUT STREET — VEGA FERRIS ARCHITECT PHILADELPHIA PA.

HORACE B. NICHOLSON CONSULTING ENGINEER 1600 WALNUT ST. PHILA. PA.

DATE AUGUST 20, 1941
SCALE 1/8"=1'-0"
THE GENERAL STATE AUTHORITY
ARTHUR H. JAMES, PRESIDENT
WILLIAM S. LINDSWOOD JR., SECRETARY
DAVID H. DIEHL, EXEC. DIRECTOR
HARRISBURG, PENNSYLVANIA
SHEET NO. S7

WP 10-29-41

17-7-3