• SCHEDULE • OF • ROOM • FINISHES •

ROOM	Nº	FLOOR	BASE	WAINSCOT	WAINSCAP	WALL	CEILING	REMARKS
BARBER-SHOP	18	ASPT	GSFT	GSFT 7'-2½" HIGH	GSFT	USFT ABOVE WAINS.	EXP.CONC.	PIN-RAIL
BEAUTY-SHOP	33	ASP.T.	GSFT	GSFT 7'-2½" HIGH	GSFT	USFT ABOVE WAINS.	EXP.CONC	PIN RAIL
CLOSETS	SAME-FINISH-AS-ADJOINING-ROOM							WOOD-SHELVING
CORRIDORS	2-13-17-25 31-36-43	CEM.	GSFT	GSFT 7'-2½" HIGH	GSFT	USFT ABOVE WAINS.	FURRED PLASTER.	
FAN-ROOMS	7-38	CEM.	—	—	—	12"×12" STANDARD TILE.	EXP.CONC.	
FEMALE-ATTENDANTS' LOCKER-ROOM	8	CEM.	GSFT	GSFT 7'-2½" HIGH	GSFT	USFT ABOVE WAINS.	EXP.CONC.	CEM. PLATFORM UNDER-LOCKERS
FEMALE-ATTENDANTS' REST. ROOM	10	ASP.T.	GSFT	GSFT 7'-2½" HIGH	GSFT	USFT ABOVE WAINS.	FURRED PLASTER.	
FEMALE-ATTENDANTS' TOILET-ROOM	11	CER.-T.	GSFT	GSFT 7'-2½" HIGH	GSFT	USFT ABOVE WAINS.	EXP.CONC.	SOAPSTONE-SHOWER, AND TOILET PARTITIONS AND CUBICLE-DOORS WD.
FEMALE-ATTENDANTS' VESTIBULE	9	CEM.	GSFT	GSFT 7'-2½" HIGH	GSFT	USFT ABOVE WAINS.	EXP.CONC.	
FEMALE-VISITORS' TOILET	16	CER.-T.	GSFT	GSFT 7'-2½" HIGH	GSFT	USFT ABOVE WAINS.	EXP.CONC.	SOAPSTONE-TOILET PARTITIONS AND CUBICLE-DOORS WD.
FURNITURE-STORAGE AND REPAIR	37	CEM.	—	—	—	12"×12" STANDARD TILE	EXP.CONC.	
GENERAL-STORAGE	1-15-30-44	CEM.	—	—	—	12"×12" STANDARD TILE.	EXP.CONC.	
LINEN-STORAGE	29	CEM.	GSFT	GSFT 7'-2½" HIGH	GSFT	USFT ABOVE WAINS.	EXP.CONC.	CEM. PLATFORM UNDER SHELVING WHERE TILE BASE-OCCURS
LOBBY	26	CEM.	GSFT	GSFT 7'-2½" HIGH	GSFT	USFT ABOVE WAINS	FURRED PLASTER.	
MALE-ATTENDANTS' LOCKER-ROOM	41	CEM.	GSFT	GSFT 7'-2½" HIGH	GSFT	USFT ABOVE WAINS.	EXP.CONC.	CEM. PLATFORM UNDER-LOCKERS
MALE-ATTENDANTS' RECREATION-ROOM	42	ASP.T.	GSFT	GSFT 7'-2½" HIGH	GSFT	USFT ABOVE WAINS.	FURRED PLASTER.	
MALE-ATTENDANTS' TOILET-ROOM	40	CER.-T	GSFT	GSFT 7'-2½" HIGH	GSFT	USFT ABOVE WAINS.	EXP.CONC.	SOAPSTONE-TOILET PARTITIONS M.M. CUBICLE DOORS
MALE-VISITORS' TOILET	27	CER.-T.	GSFT	GSFT 7'-2½" HIGH	GSFT	USFT ABOVE WAINS.	EXP.CONC.	SOAPSTONE-TOILET PARTITIONS AND CUBICLE-DOORS WD.
MECHANICAL-EQUIPMENT	28	CEM.	—	—	—	12"×12" STANDARD TILE	EXP.CONC.	
MENS' OCCUPATIONAL THERAPY-ROOM	19	CEM.	GSFT.	GSFT 7'-2½" HIGH	GSFT	USFT ABOVE WAINS.	EXP.CONC.	
MENS' TOILET-RM.	20	CER.-T.	GSFT	GSFT 7'-2½" HIGH	GSFT	USFT ABOVE WAINS.	EXP.CONC.	SOAPSTONE-TOILET PARTITIONS
NURSES' LOCKER-RM.	4	CEM.	GSFT	GSFT 7'-2½" HIGH	GSFT	USFT ABOVE WAINS.	EXP.CONC.	CEM. PLATFORM UNDER-LOCKERS
NURSES' REST-RM.	3	ASP.T.	GSFT	GSFT 7'-2½" HIGH	GSFT	USFT ABOVE WAINS.	FURRED PLASTER.	
NURSES' TOILET-RM.	5	CER.-T.	GSFT	GSFT 7'-2½" HIGH	GSFT	USFT ABOVE WAINS	EXP.CONC.	SOAPSTONE-SHOWER, AND TOILET PARTITIONS AND CUBICLE-DOORS WD.
PATIENTS' VESTIBULE	23	CEM.	GSFT	GSFT 7'-2½" HIGH	GSFT	USFT ABOVE WAINS.	FURRED PLASTER.	
RECEIVING & DELIVERY	24	CEM.	GSFT	GSFT 7'-2½" HIGH	GSFT	USFT ABOVE WAINS.	EXP.CONC.	
RUBBISH-ROOM	14-34	CEM.	GSFT	GSFT 7'-2½" HIGH	GSFT	USFT ABOVE WAINS.	EXP.CONC.	
SOILED-LINEN-RM.	12-35	CEM.	GSFT	GSFT 7'-2½" HIGH	GSFT	USFT ABOVE WAINS.	EXP.CONC.	
STAIRS	1-2-3	CEM.	USFT	USFT	USFT FLUSH	USFT	EXP.CONC.	
WHEEL-CHAIR-STORAGE	21	CEM.	GSFT	GSFT 7'-2½" HIGH	GSFT	USFT ABOVE WAINS.	FURRED PLASTER.	
WOMENS' OCCUPATIONAL THERAPY-ROOM	32	CEM.	GSFT	GSFT 7'-2½" HIGH	GSFT	USFT ABOVE WAINS.	EXP.CONC.	
WOMENS' TOILET-RM.	22	CER.T.	GSFT	GSFT 7'-2½" HIGH	GSFT	USFT ABOVE WAINS	EXP.CONC.	SOAPSTONE-TOILET PARTITIONS
WOOLENS-STORAGE	6-39	CEM.	GSFT	GSFT 7'-2½" HIGH	GSFT	USFT ABOVE WAINS	EXP.CONC.	CEM. PLATFORM UNDER SHELVING WHERE TILE BASE-OCCURS

SOAPSTONE CHANGED TO SLATE EXCEPT IN STAIRWAYS

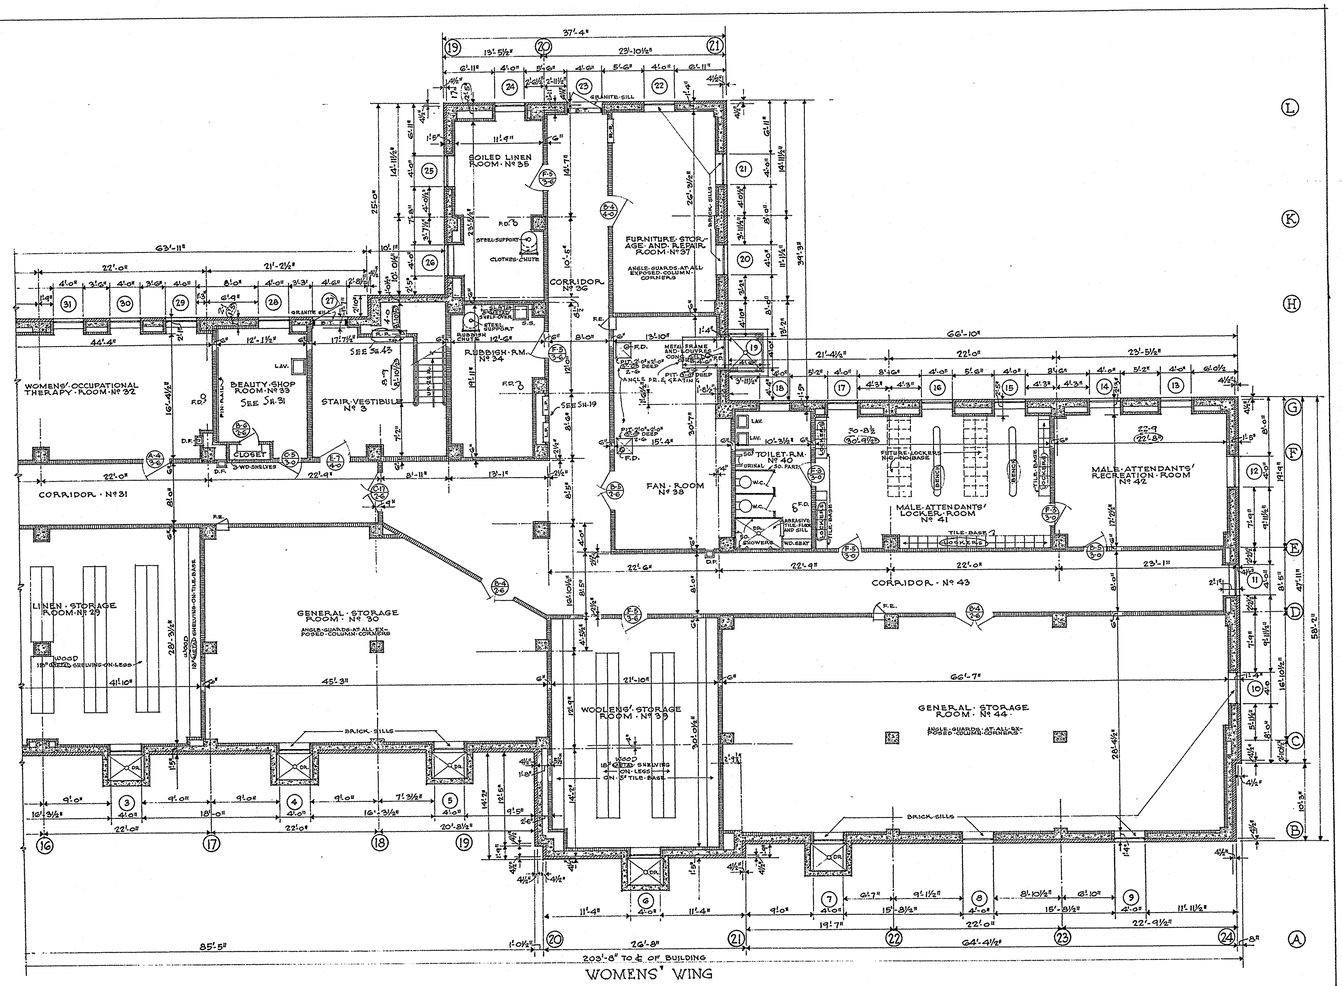

WOMENS' WING

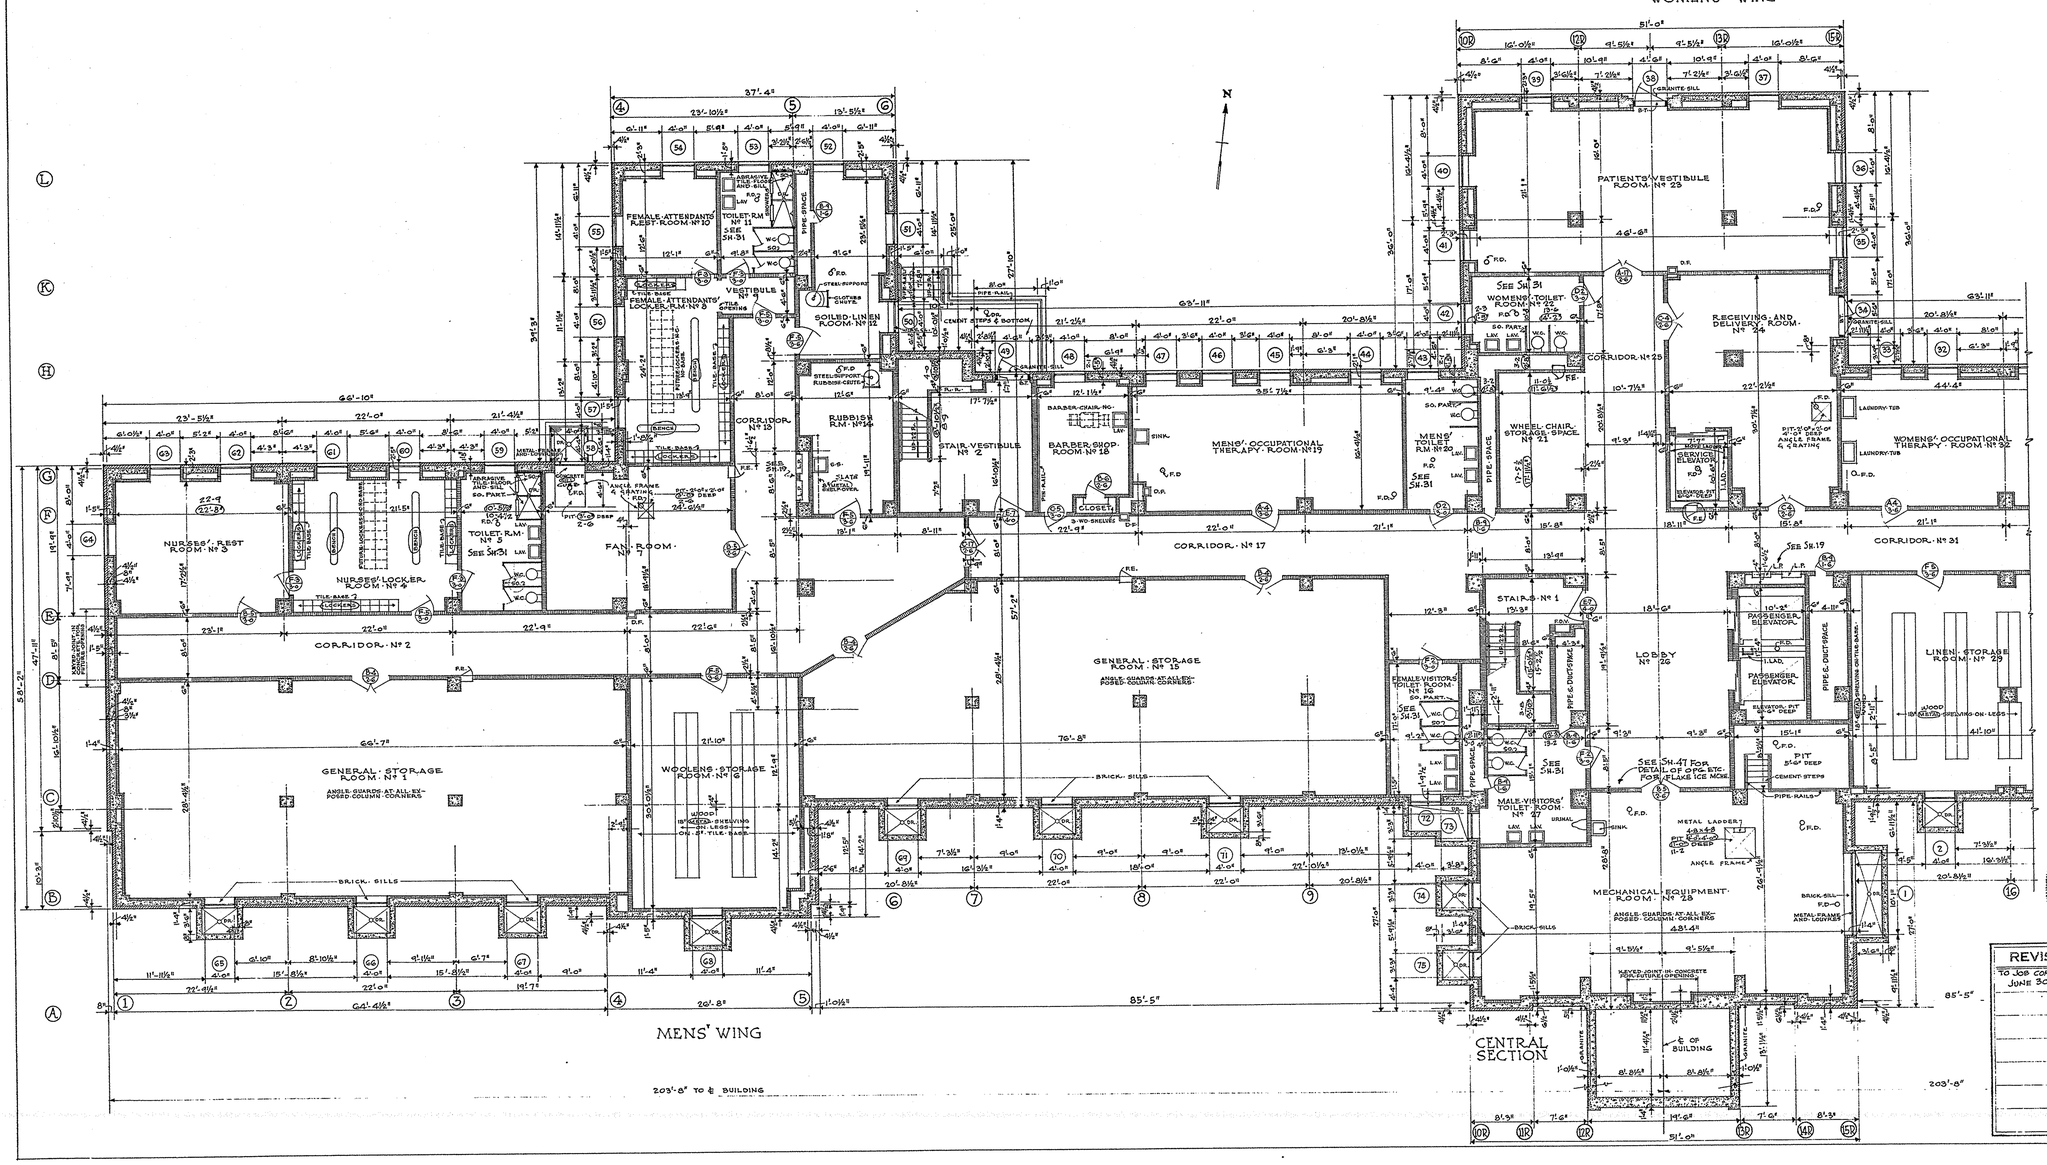

MENS' WING

CENTRAL SECTION

· GENERAL · NOTES ·

ALL-BASEMENT-WINDOWS-TO-HAVE-WIRE-GUARDS
ALL-AREAWAYS-TO-HAVE-METAL-GRATINGS
FOR-HEIGHTS-OF-WINDOWS-SEE-ELEVATIONS-& DETAILS
SEE-SHEET-Nº 8-FOR-DOOR-DETAILS
DOOR-WIDTHS-ARE-SHOWN-ON-PLANS
ALL-INTERIOR-DOOR-FRAMES-ARE-HOLLOW-METAL
COVERS-OVER-PITS-BY-MECHANICAL-CONTRACTORS
SEE-SHEET Nº 1 FOR ABBREVIATIONS & MATERIAL SCHEDULE
WINDOW-SILLS-ARE-GSFT-UNLESS-OTHERWISE-NOTED

HARDWARE :—
EXTERIOR-DOOR-Nos-23-27-38-49-TO-HAVE-TYPE-1-HARDWARE
EXTERIOR-DOOR-Nº 34-TO-HAVE-TYPE-8-HARDWARE
SEE-PLANS-FOR-INTERIOR-DOOR-HARDWARE-TYPE-

SEE SH. M14 FOR LOCATION OF CONCRETE TRENCHES AND HEAT RETURN LINES.

Sheet E.B. Wagner F.A.

APPROVED

M.S.
F.A. Day

THE GENERAL STATE AUTHORITY
APPROVED — EXECUTIVE DIRECTOR
APPROVED — CHIEF ENGINEER
SUBMITTED — ARCHITECT
ACCEPTED — CONTRACTOR
ACCEPTED — CONTRACTOR
ACCEPTED — CONTRACTOR

REVISED
TO JOB CONDITIONS
JUNE 30 1945

G.S.A. PROJECT NO. 80 B

BASEMENT-PLAN-N-7

SENILE-BUILDINGS-N-6-& N-7
FOR THE
PHILADELPHIA STATE HOSPITAL
PHILADELPHIA PENNSYLVANIA

GEORGE W PEPPER JR
1600 WALNUT STREET
REGISTERED ARCHITECT
PHILADELPHIA, PA.

DATE	THE GENERAL STATE AUTHORITY	SHEET No.
AUGUST 20, 1941.	ARTHUR H. JAMES — PRESIDENT	2
SCALE 1/8" = 1'-0"	WILLIAM S. LIVENGOOD, JR. — SECRETARY	
	DAVID H. DIEHL — EXEC. DIRECTOR	
	HARRISBURG, PENNSYLVANIA	