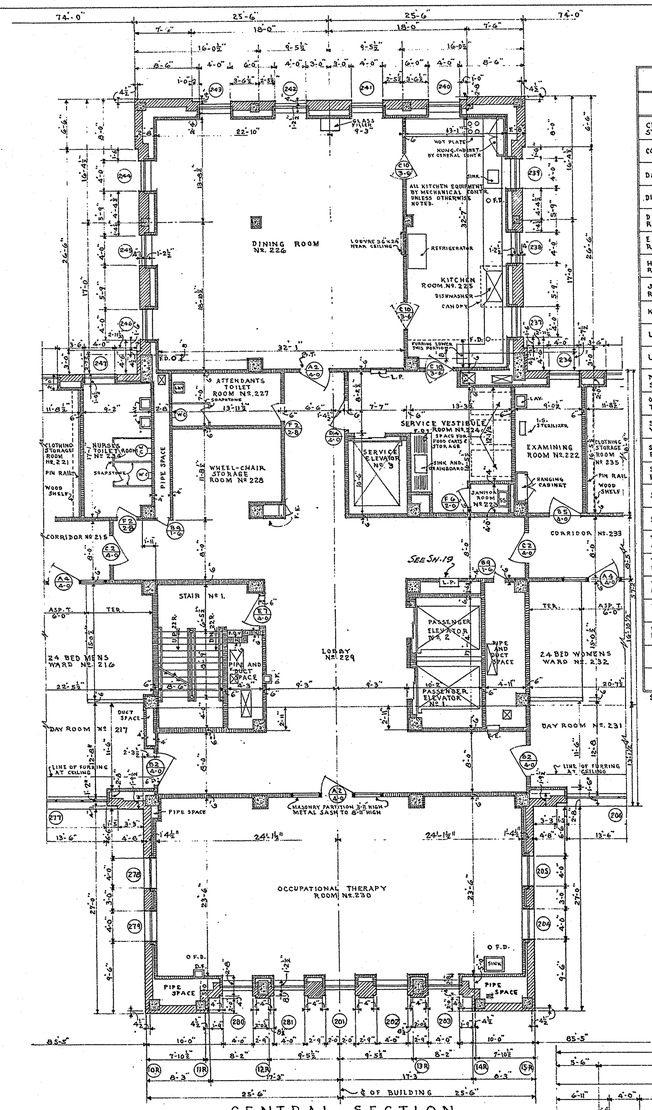

CENTRAL SECTION
BUILDING N-7

SCHEDULE OF ROOM FINISHES

ROOM	NUMBER	FLOOR	BASE	WAINS	WAINS CAP	WALLS	CEILING	REMARKS
CLOTHING STORAGE	231-235	TER.	G.S.FT.	G.S.FT. 7'-0" HIGH	G.S.FT.	PLASTER ABOVE WAINS	PLASTER FURRED	PIN RAILS WOOD SHELVES
CORRIDORS	211-215 233-242	ASP.T.	G.S.FT.	G.S.FT. 7'-0" HIGH	G.S.FT.	PLASTER ABOVE WAINS	ACCOUS FURRED	
DAY ROOMS	201-203 217-231 250-252	ASP.T.	G.S.FT.	G.S.FT. 7'-0" HIGH	G.S.FT.	PLASTER ABOVE WAINS	ACCOUS ON CONC.	FURRED IN PIPES AT CEILING ACCOUS.
DINING ROOM	226	Q.T.	G.S.FT.	G.S.FT. 7'-0" HIGH	G.S.FT.	PLASTER ABOVE WAINS	ACCOUS FURRED	
DRESSING ROOMS	208-245	ABR.T	G.S.FT.	G.S.FT. 7'-0" HIGH	G.S.FT.	U.S.F.T. ABOVE WAINS	M.C. FURRED	PIN RAILS ON T.S.D. HIGH. G.S.F.T. PARTS AS NOTED
EXAMINING ROOM	222	TER.	G.S.FT.	G.S.FT. 7'-0" HIGH	G.S.FT.	PLASTER ABOVE WAINS	PLASTER FURRED	HANGING CABINET SLOPING TOP
HOUSEKEEPER ROOMS	210-243	TER.	G.S.FT.	G.S.FT. 7'-0" HIGH	G.S.FT.	U.S.F.T. ABOVE WAINS	PLASTER FURRED	SOAPSTONE SHELF
JANITORS ROOM	223	Q.T.	G.S.FT.	G.S.FT. 7'-0" HIGH	G.S.FT.	U.S.F.T. ABOVE WAINS	PLASTER FURRED	
KITCHEN	225	Q.T.	G.S.FT.	G.S.FT. 7'-0" HIGH	G.S.FT.	U.S.F.T. ABOVE WAINS	FURRED ACCOUS	HANGING CABINET SLOPING TOP
LINEN ROOM	212-241	ASP.T.	G.S.FT.	G.S.FT. 7'-0" HIGH	G.S.FT.	PLASTER ABOVE WAINS	PLASTER FURRED	METAL SHELVING ON SOLID CONC. PLATFORM 6.S.F.T. BASE
LOBBY	229	TER.	G.S.FT.	G.S.FT. 7'-0" HIGH	G.S.FT.	PLASTER ABOVE WAINS	PLASTER FURRED	
NURSES STATIONS	204-249	ASP.T.	G.S.FT.	G.S.FT. 7'-0" HIGH	G.S.FT.	PLASTER ABOVE WAINS	ACCOUS FURRED	MEDICINE CABINET AND COUNTER-SEE SHEET NO. 19 BULLETIN BOARD.
OCCUPATIONAL THERAPY	230	TER.	G.S.FT.	G.S.FT. 7'-0" HIGH	G.S.FT.	PLASTER ABOVE WAINS	PLASTER FURRED	
SERVICE VESTIBULE	224	Q.T.	G.S.FT.	G.S.FT. 7'-0" HIGH	G.S.FT.	U.S.F.T. ABOVE WAINS	ACCOUS FURRED	
SHOWER ROOMS	207-209 244-246	ABR.T	G.S.FT.	G.S.FT. 7'-0" HIGH	G.S.FT.	U.S.F.T. ABOVE WAINS	M.C. FURRED	SOAPSTONE SHOWER STALLS-SEE SHEET NO. 17 FOR DETAILS
SINGLE BED ROOMS	218-219 230-236 237-238	TER	G.S.FT.	G.S.FT. 7'-0" HIGH	G.S.FT.	PLASTER ABOVE WAINS	PLASTER FURRED	
SINK ROOMS	205-248	CER.T	G.S.FT.	G.S.FT. 7'-0" HIGH	G.S.FT.	U.S.F.T. ABOVE WAINS	ACCOUS FURRED	SOAPSTONE SHELVES SEE SHEET NO. 17
STAIRS	1-2-3	SOAP STONE	U.S.F.T. NO COVE	U.S.F.T.	U.S.F.T. FLUSH	U.S.F.T.	T.K.P. CONC.	SOAPSTONE TREADS AND PLATFORMS
TOILET ATTENDANTS	227	CER.T	G.S.FT.	G.S.FT. 7'-0" HIGH	G.S.FT.	M.C.P.L. ABOVE WAINS	PLASTER FURRED	SOAPSTONE TOILET PARTITIONS (S) CUBICLE DOORS
TOILET NURSES	234	CER.T	G.S.FT.	G.S.FT. 7'-0" HIGH	G.S.FT.	M.C.P.L. ABOVE WAINS	PLASTER FURRED	SOAPSTONE TOILET PARTITIONS (S) CUBICLE DOORS
TOILET MENS	214	CER.T	G.S.FT.	G.S.FT. 7'-0" HIGH	G.S.FT.	U.S.F.T. ABOVE WAINS	PLASTER FURRED	SOAPSTONE TOILET PARTITIONS
TOILET WOMENS	239	CER.T	G.S.FT.	G.S.FT. 7'-0" HIGH	G.S.FT.	U.S.F.T. ABOVE WAINS	PLASTER FURRED	SOAPSTONE TOILET PARTITIONS
UTILITY ROOMS	206-247	CER.T	G.S.FT.	G.S.FT. 7'-0" HIGH	G.S.FT.	U.S.F.T. ABOVE WAINS	ACCOUS FURRED	SOAPSTONE SHELVES HANGING CABINET SLOPING TOP
WARDS	202-216 232-251	TER. & ASP.T.	G.S.FT.	G.S.FT. 7'-0" HIGH	G.S.FT.	PLASTER ABOVE WAINS	ACCOUS ON CONC.	3'-0" HIGH 6.S.F.T. PARTITIONS AS NOTED. ACCOUS ON ALL FURRING
WHEEL-CHAIR STORAGE	213-228 240	TER.-NO BASE 6.S.F.T.	G.S.FT.	G.S.FT. 7'-0" HIGH	G.S.FT.	PLASTER ABOVE WAINS	PLASTER FURRED	CEILING IN ROOMS NR. 213 & 240 TO BE ACCOUS-FURRED

SOAPSTONE CHANGED TO SLATE EXCEPT IN STAIRS

GENERAL NOTES

FOR HEIGHT OF WINDOWS SEE ELEVATIONS AND DETAILS
SEE SHEET NO-1- FOR ABBREVIATIONS & MATERIAL SCHEDULE
SEE SHEET NO-8-FOR DOOR DETAILS-DOOR WIDTHS ARE SHOWN ON PLANS
ALL INTERIOR DOOR FRAMES ARE HOLLOW METAL
SEE SHEETS NO-13 & 14 FOR WALL SECTIONS
ALL PARTITIONS SHALL BE 6" THICK UNLESS OTHERWISE NOTED
SEE STRUCTURAL DRAWINGS FOR DETAIL OF STEEL STRUT AT ENDS OF ALL 3'-11" HIGH MASONRY PARTITIONS.

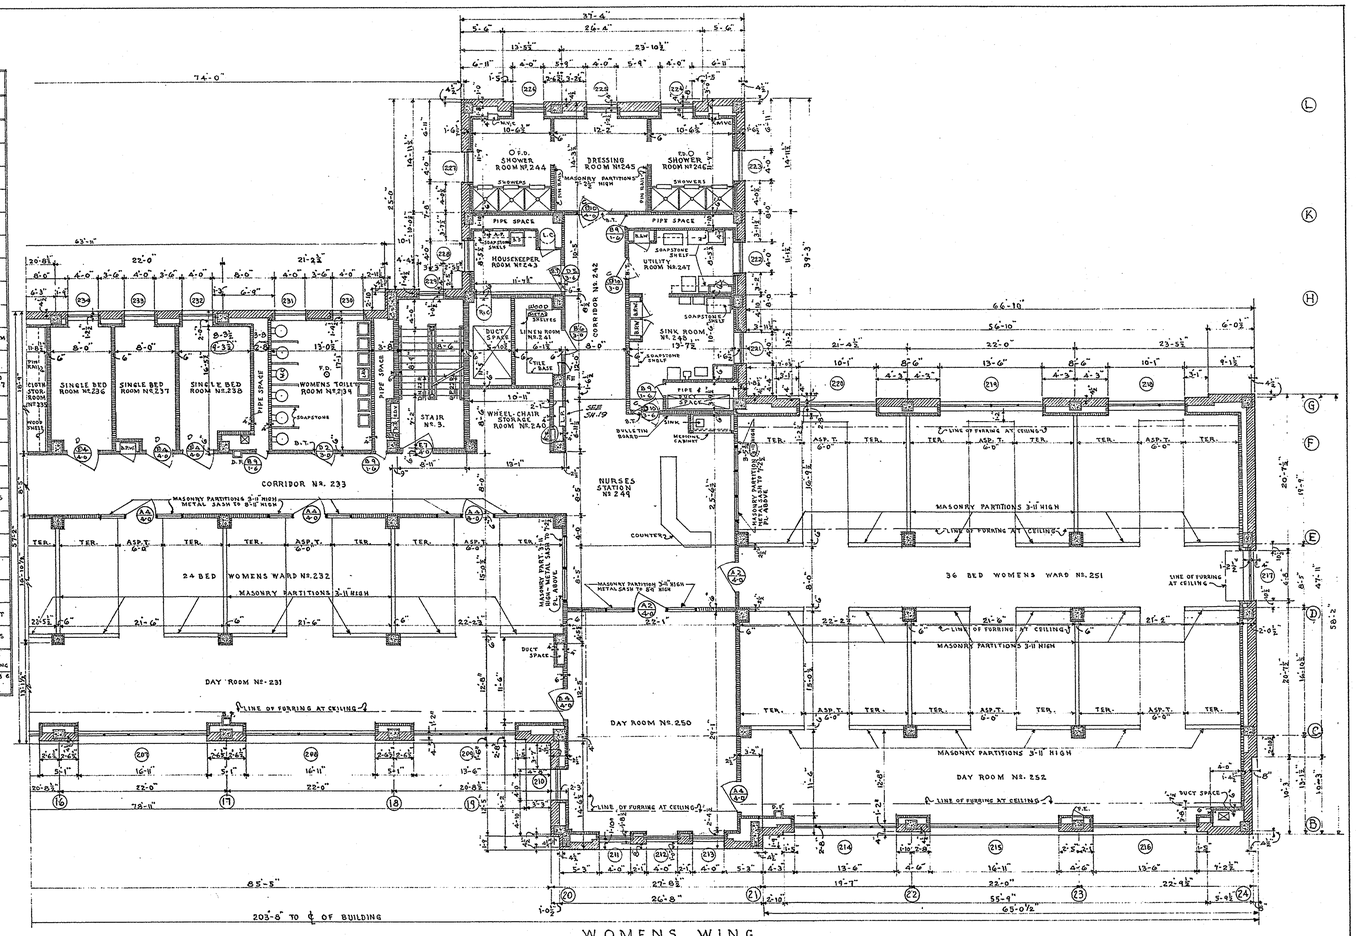

WOMENS WING
BUILDING N-6 & N-7

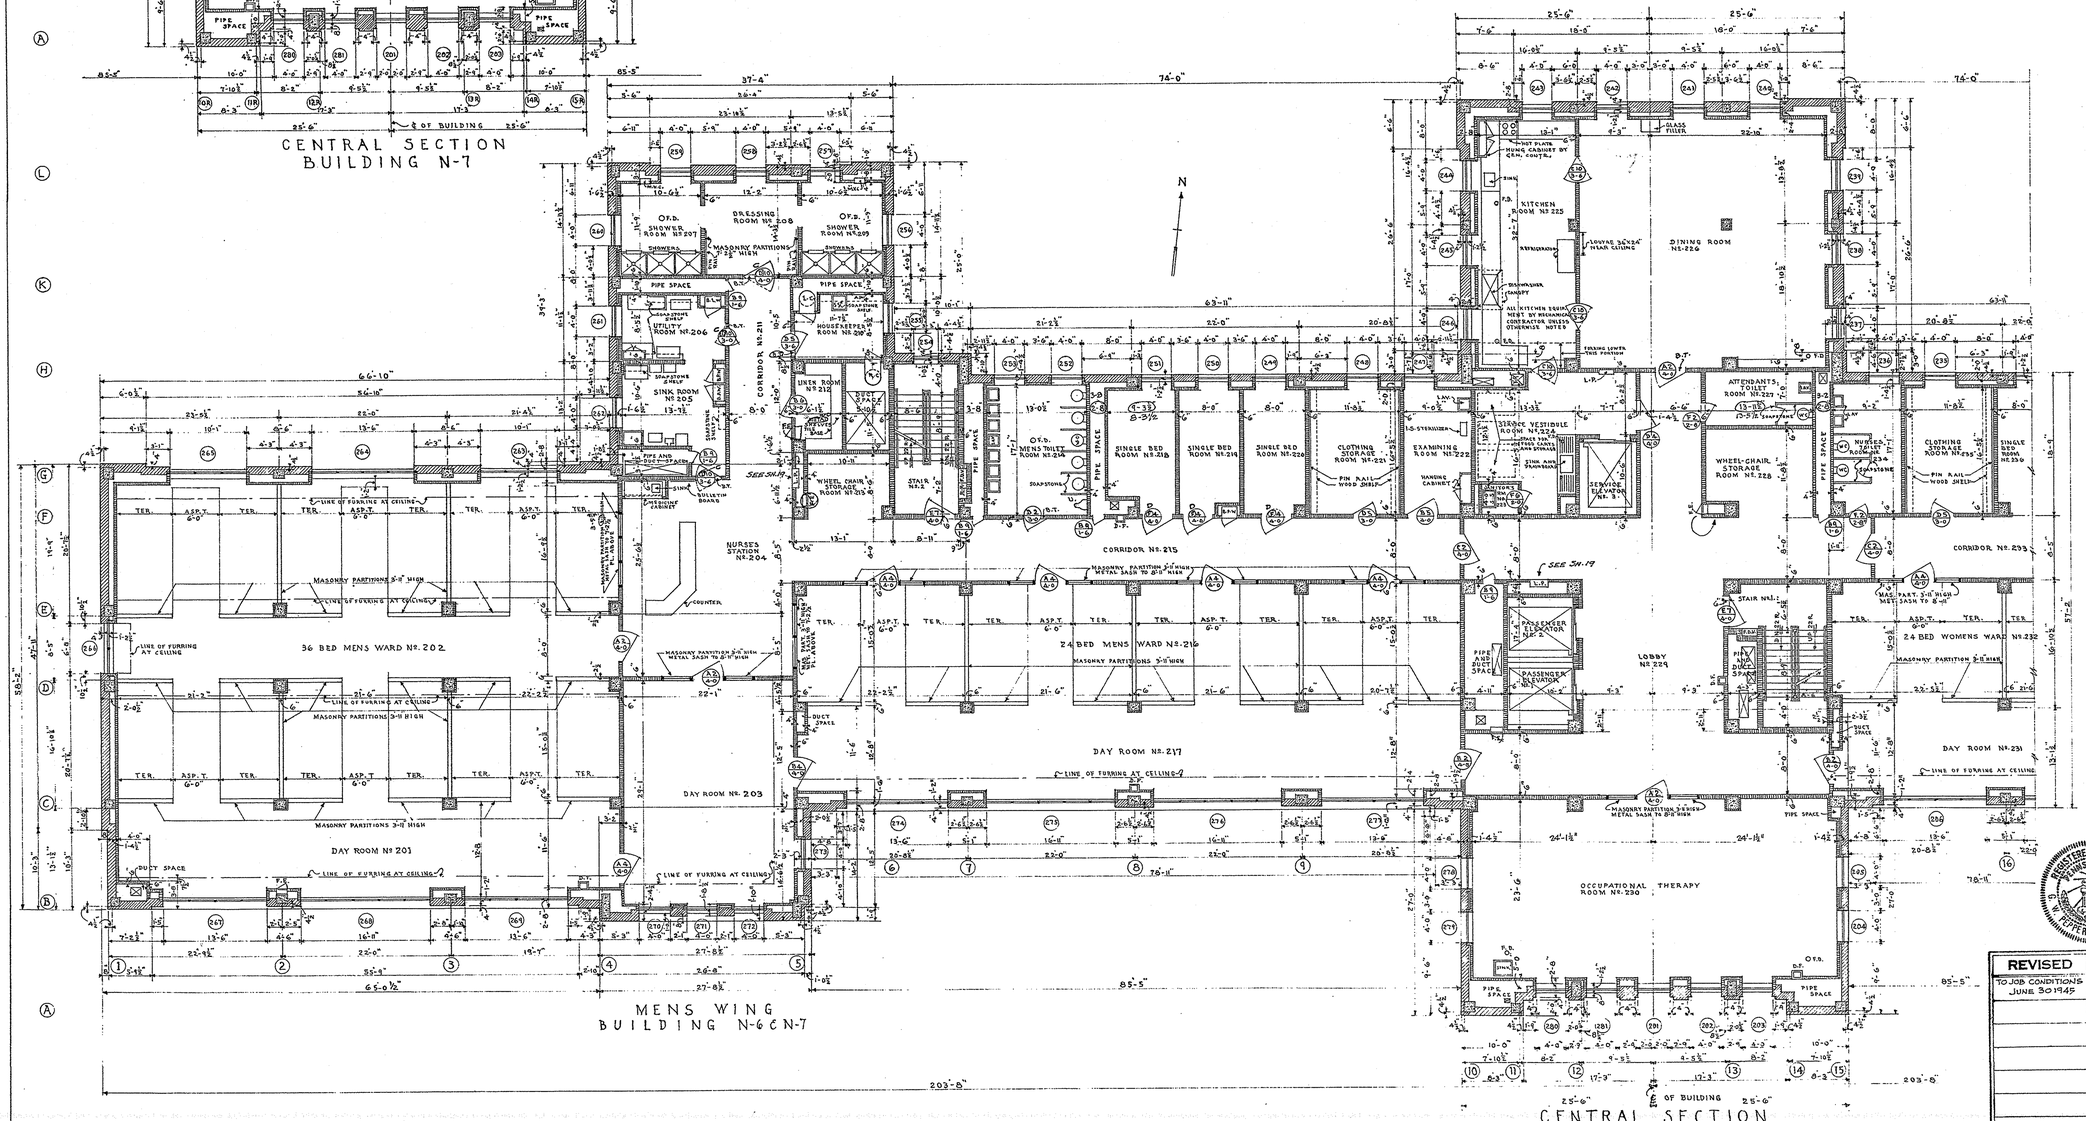

MENS WING
BUILDING N-6 & N-7

CENTRAL SECTION
BUILDING N-6

APPROVED
Commonwealth of Pa.
DEPARTMENT OF
PUBLIC WELFARE
HARRISBURG, PA.

APPROVED

THE GENERAL STATE AUTHORITY	
APPROVED	EXECUTIVE DIRECTOR
APPROVED	CHIEF ENGINEER
SUBMITTED	ARCHITECT
ACCEPTED	CONTRACTOR
ACCEPTED	CONTRACTOR
ACCEPTED	CONTRACTOR

REGISTERED ARCHITECT COMMONWEALTH OF PENNSYLVANIA
GEORGE W. PEPPER JR.

REVISED
TO JOB CONDITIONS JUNE 30 1945

G. S. A. PROJECT NO. 80-B

SECOND FLOOR PLANS

SENILE BUILDINGS N-6 & N-7
FOR THE
PHILADELPHIA STATE HOSPITAL
PHILADELPHIA PENNSYLVANIA

GEORGE W. PEPPER JR. REGISTERED ARCHITECT
1600 WALNUT STREET PHILADELPHIA PA.

DATE	THE GENERAL STATE AUTHORITY	SHEET NO.
AUGUST 20 1941	ARTHUR H. JAMES PRESIDENT WILLIAM S. LIVENGOOD JR. SECRETARY DAVID H. DIEHL EXEC. DIRECTOR	4
SCALE 1/8"=1'-0"	HARRISBURG, PENNSYLVANIA	