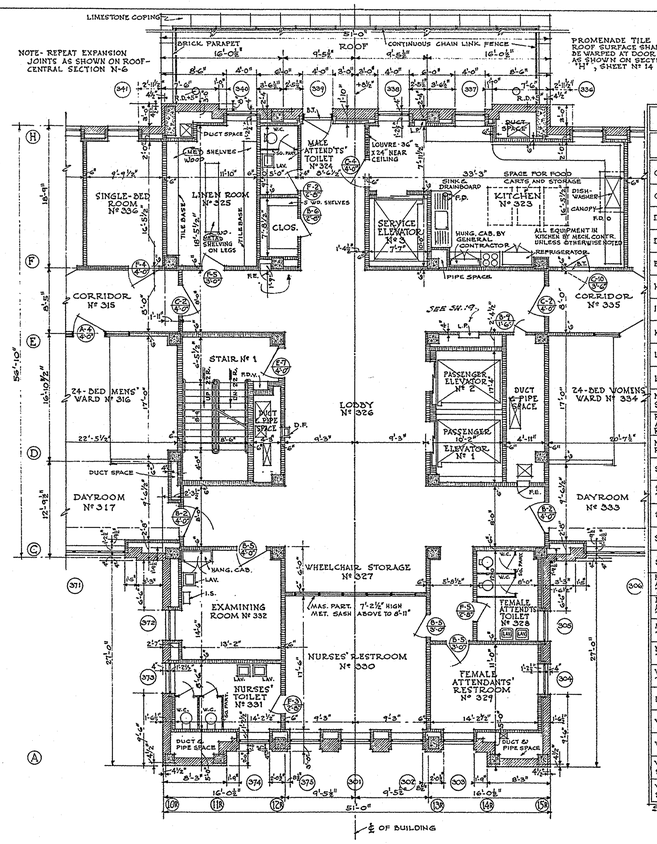

CENTRAL SECTION
BUILDING N-7

SCHEDULE OF ROOM FINISHES								
ROOM	Nº	FLOOR	BASE	WAINS	WAINS CAP	WALL	CEILING	REMARKS
CLOSETS	SAME FINISH AS ADJACENT ROOM							WOOD SHELVES AS NOTED
CORRIDOR	311-315 335-345	ASP.T.	GSFT	GSFT 7'-2½" HIGH	GSFT	PLASTER ABOVE WAINS	FURRED ACCOUS.	
DAYROOM	301-303 317-333 353-355	ASP.T.	GSFT	GSFT 7'-2½" HIGH	GSFT	PLASTER ABOVE WAINS	ACCOUS. ON CONC.	FURRED IN PIPES AT CEILING. ACCOUS.
DRESSING	308-346	ABR.T.	GSFT	GSFT 7'-2½" HIGH	GSFT	USFT. ABOVE WAINS.	FURRED K.C.	PIN-RAILS ON 7'-2½" GSFT PARTITIONS AS NOTED.
EXAMINING	332	TER.	GSFT	GSFT 7'-2½" HIGH	GSFT	PLASTER ABOVE WAINS	FURRED PLASTER	HANGING CABINET WITH SLOPING TOP
HOUSEKEEPER'S	310-346	TER.	GSFT	GSFT 7'-2½" HIGH	GSFT	USFT. ABOVE WAINS	FURRED PLASTER	SOAPSTONE SHELF
ISOLATION	318-320 321-338 340-341	TER.	GSFT	GSFT 7'-2½" HIGH	GSFT.	PLASTER ABOVE WAINS	FURRED ACCOUS.	
KITCHEN	323	QT.	GSFT	GSFT 7'-2½" HIGH	GSFT	USFT. ABOVE WAINS	FURRED ACCOUS.	HANGING CABINET WITH SLOPING TOP
LINEN	312-322 344	ASP.T.	GSFT	GSFT 7'-2½" HIGH	GSFT	PLASTER ABOVE WAINS	FURRED PLASTER	METAL SHELVING ON BUILT-IN CONC. PLATFORM. GST 3.4&5- SEE NOTE-SEN
LOBBY	326	TER.	GSFT	GSFT 7'-2½" HIGH	GSFT	PLASTER ABOVE WAINS	FURRED PLASTER	
NURSES' STATION	304-352	ASP.T.	GSFT	GSFT 7'-2½" HIGH	GSFT	PLASTER ABOVE WAINS	FURRED ACCOUS.	MEDICINE CABINET & COUNTER - SEE SHT. 17 FOR DETAIL
FEMALE ATTENDANT'S RESTROOM	329	ASP.T.	USFT	USFT 4'-1½" HIGH	USFT	PLASTER ABOVE WAINS	FURRED PLASTER	
NURSES' RESTROOM	330	ASP.T.	USFT	USFT 4'-1½" HIGH	USFT	PLASTER ABOVE WAINS	FURRED PLASTER	
SHOWER	307-347	ABR.T	GSFT	GSFT 7'-2½" HIGH	GSFT	USFT. ABOVE WAINS.	FURRED K.C.	SOAPSTONE SHOWER STALLS- SEE SHT. 17 FOR DETAIL
SHOWER & TUB ROOM	309-347	ABR.T.	GSFT	GSFT 7'-2½" HIGH	GSFT	USFT. ABOVE WAINS.	FURRED K.C.	SOAPSTONE LINED SHOWER STALL- SEE SHT. 17 FOR DETAIL
SINGLE-BED	322-326 327	TER.	GSFT	GSFT 7'-2½" HIGH	GSFT	PLASTER ABOVE WAINS	FURRED PLASTER	
SINK	309-351	CER.T.	GSFT	GSFT 7'-2½" HIGH	GSFT	USFT ABOVE WAINS	FURRED ACCOUS.	SOAPSTONE SHELVES SEE SHEET 17
STAIR	1-2-3	SOAP-STONE	USFT NO CONC.	USFT	FLUSH USFT	USFT	EXPOSED CONC.	SOAPSTONE TREADS AND PLATFORMS
FEMALE ATTENDANTS' TOILET	328	CER.T	GSFT	GSFT 7'-2½" HIGH	GSFT	K.C. ABOVE WAINS	FURRED PLASTER	SOAPSTONE TOILET PARTITIONS-SEE DOOR SCHEDULE & DETAILS
MALE ATTENDANTS' TOILET	324	CER.T	GSFT	GSFT 7'-2½" HIGH	GSFT	K.C. ABOVE WAINS	FURRED PLASTER	SOAPSTONE TOILET PARTITIONS-SEE DOOR SCHEDULE & DETAILS
MENS' TOILET	314	CER.T.	GSFT	GSFT 7'-2½" HIGH	GSFT	USFT ABOVE WAINS	FURRED PLASTER	SOAPSTONE TOILET PARTITIONS
NURSES' TOILET	331	CER.T	GSFT	GSFT 7'-2½" HIGH	GSFT	K.C. ABOVE WAINS	FURRED PLASTER	SOAPSTONE TOILET PARTITIONS-SEE DOOR SCHEDULE & DETAILS CUBICLE DOORS
WOMENS' TOILET	342	CER.T.	GSFT	GSFT 7'-2½" HIGH	GSFT	USFT ABOVE WAINS	FURRED PLASTER.	SOAPSTONE TOILET PARTITIONS
UTILITY	306-350	CER.T.	GSFT	GSFT 7'-2½" HIGH	GSFT	USFT ABOVE WAINS	FURRED ACCOUS.	SOAPSTONE SHELVES HANGING CABINET WITH SLOPING TOP
VESTIBULE	318-336	TER.	GSFT	GSFT 7'-2½" HIGH	GSFT	PLASTER ABOVE WAINS	FURRED PLASTER	
WARDS	302-316 334-354	ASP.T. & TER. AS NOTED	GSFT	GSFT 7'-2½" HIGH	GSFT	PLASTER ABOVE WAINS.	ACCOUS. ON CONC.	3'-11 HIGH GSFT PARTITIONS AS NOTED. ACCOUS ON ALL FURRING
WHEELCHAIR-STORAGE	313-343	ASP.T.	GSFT	GSFT 7'-2½" HIGH	GSFT	PLASTER ABOVE WAINS.	FURRED ACCOUS.	
WHEELCHAIR STORAGE	327	TER.	GSFT	GSFT 7'-2½" HIGH	GSFT	PLASTER ABOVE WAINS	FURRED PLASTER	

SOAPSTONE CHANGED TO SLATE EXCEPT IN STAIRS.

GENERAL NOTES

DOORS Nº 338 & Nº 339 SHALL HAVE HARDWARE TYPE 16.

SEE SHEET Nº 1 FOR ABBREVIATIONS & MATERIAL SCHEDULE.

SEE SHEET Nº 4 FOR COMPLETE EXTERIOR DIMENSIONS.

SEE SHEET Nº 8 FOR DOOR DETAILS - DOOR WIDTHS ARE SHOWN ON PLANS - ALL INTERIOR DOOR FRAMES ARE HOLLOW METAL.

FOR HEIGHTS OF WINDOWS SEE ELEVATIONS & DETAILS.

ALL PARTITIONS SHALL BE 6" THICK UNLESS OTHERWISE NOTED.

SEE STRUCTURAL DRAWINGS FOR DETAILS OF STEEL STRUTS AT ENDS OF ALL 3'-11" HIGH MASONRY PARTITIONS.

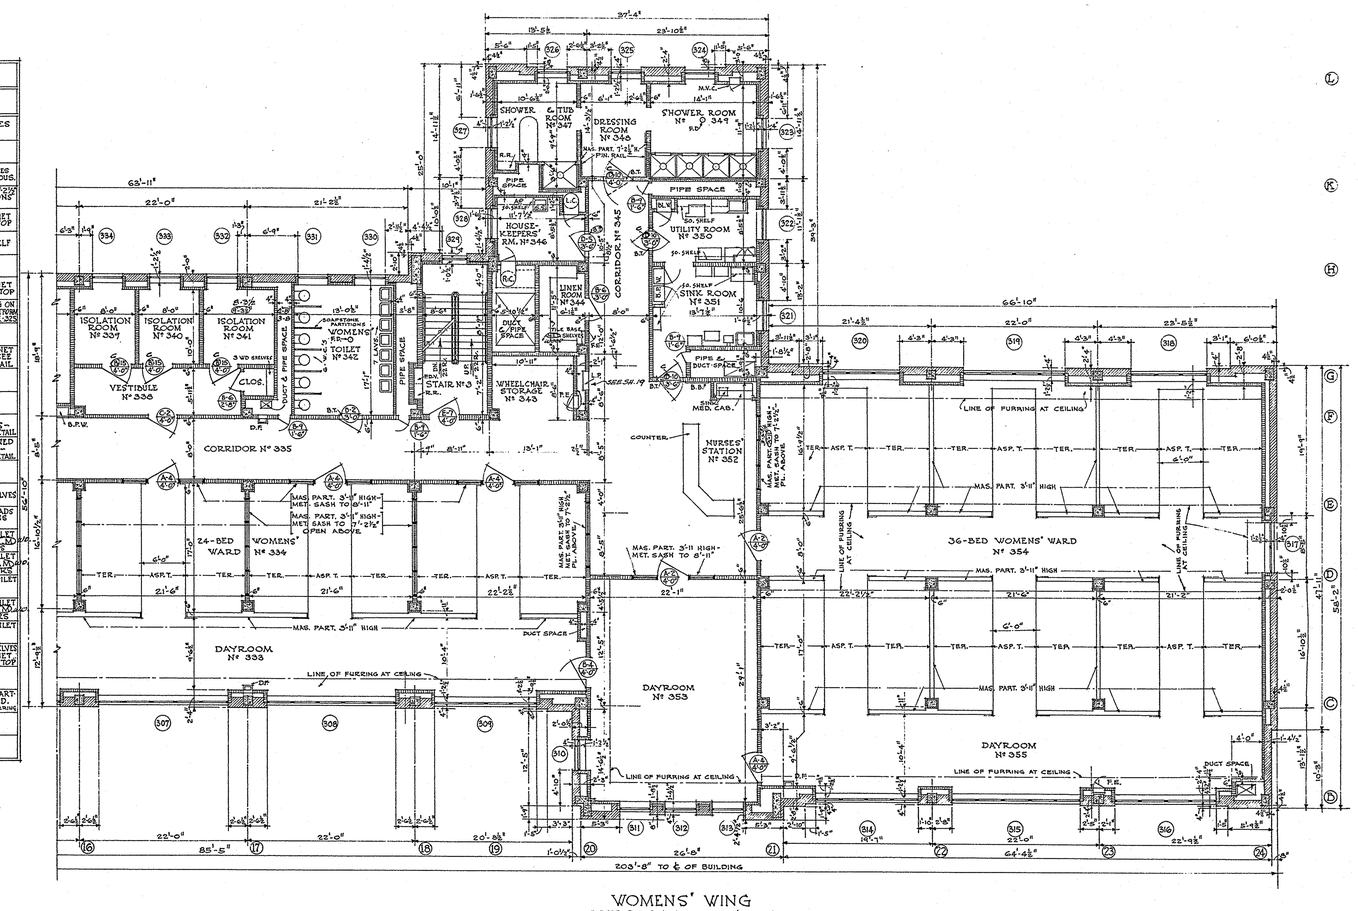

WOMENS' WING
BUILDINGS N-6 & N-7

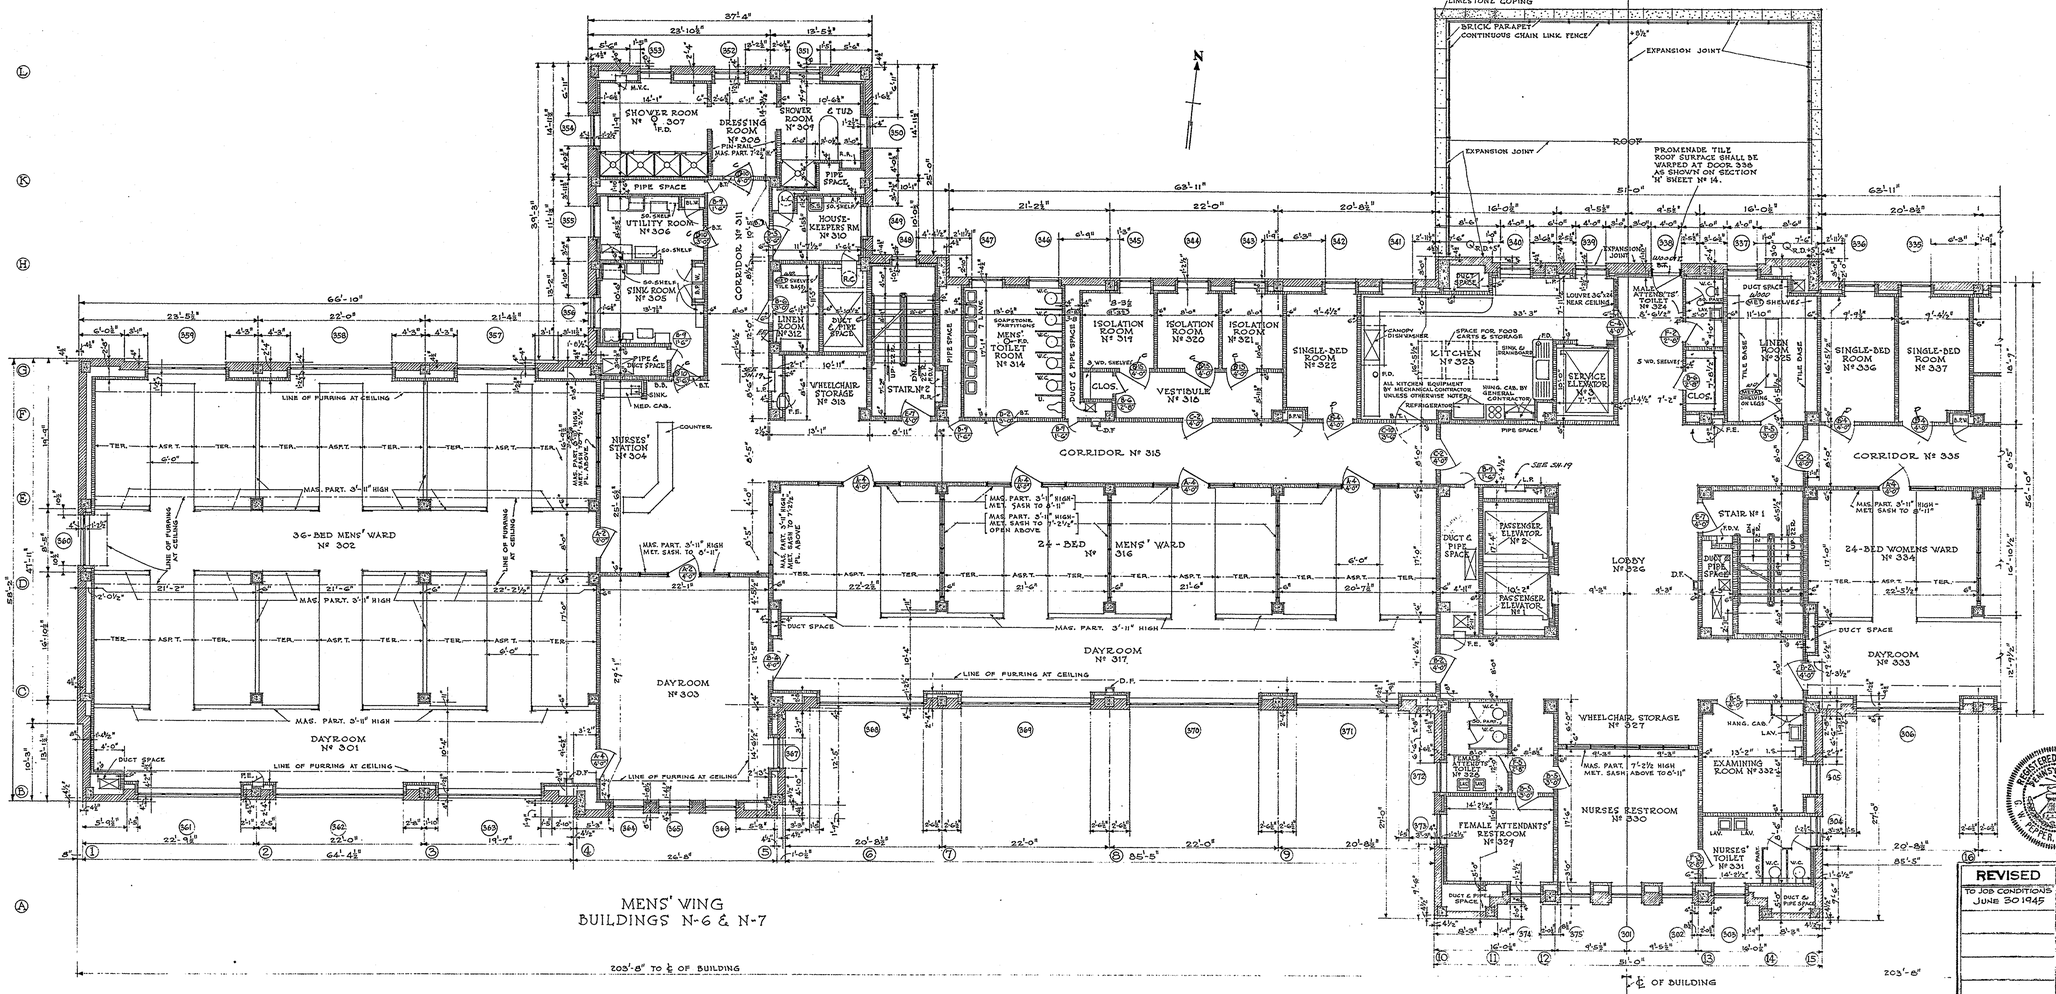

MENS' WING
BUILDINGS N-6 & N-7

CENTRAL SECTION
BUILDING N-6

THE GENERAL STATE AUTHORITY	
APPROVED	EXECUTIVE DIRECTOR
APPROVED	CHIEF ENGINEER
SUBMITTED	ARCHITECT
ACCEPTED	CONTRACTOR
ACCEPTED	CONTRACTOR
ACCEPTED	CONTRACTOR

REGISTERED ARCHITECT PENNSYLVANIA GEORGE W. PEPPER, JR. No. 3

REVISED
TO JOB CONDITIONS
JUNE 30 1945

G. S. A. PROJECT NO. 80 B

THIRD FLOOR PLANS

SENILE BUILDINGS N-6 & N-7
FOR THE
PHILADELPHIA STATE HOSPITAL
PHILADELPHIA PENNSYLVANIA

GEORGE W. PEPPER JR REGISTERED ARCHITECT
1600 WALNUT STREET PHILADELPHIA PA.

DATE	THE GENERAL STATE AUTHORITY	SHEET No
AUGUST 20 1941	ARTHUR H. JAMES, PRESIDENT WILLIAM S. LIVENGOOD JR. SECRETARY DAVID H. DIEHL EXEC. DIRECTOR	5
SCALE 1/8"=1'-0"	HARRISBURG PENNSYLVANIA	