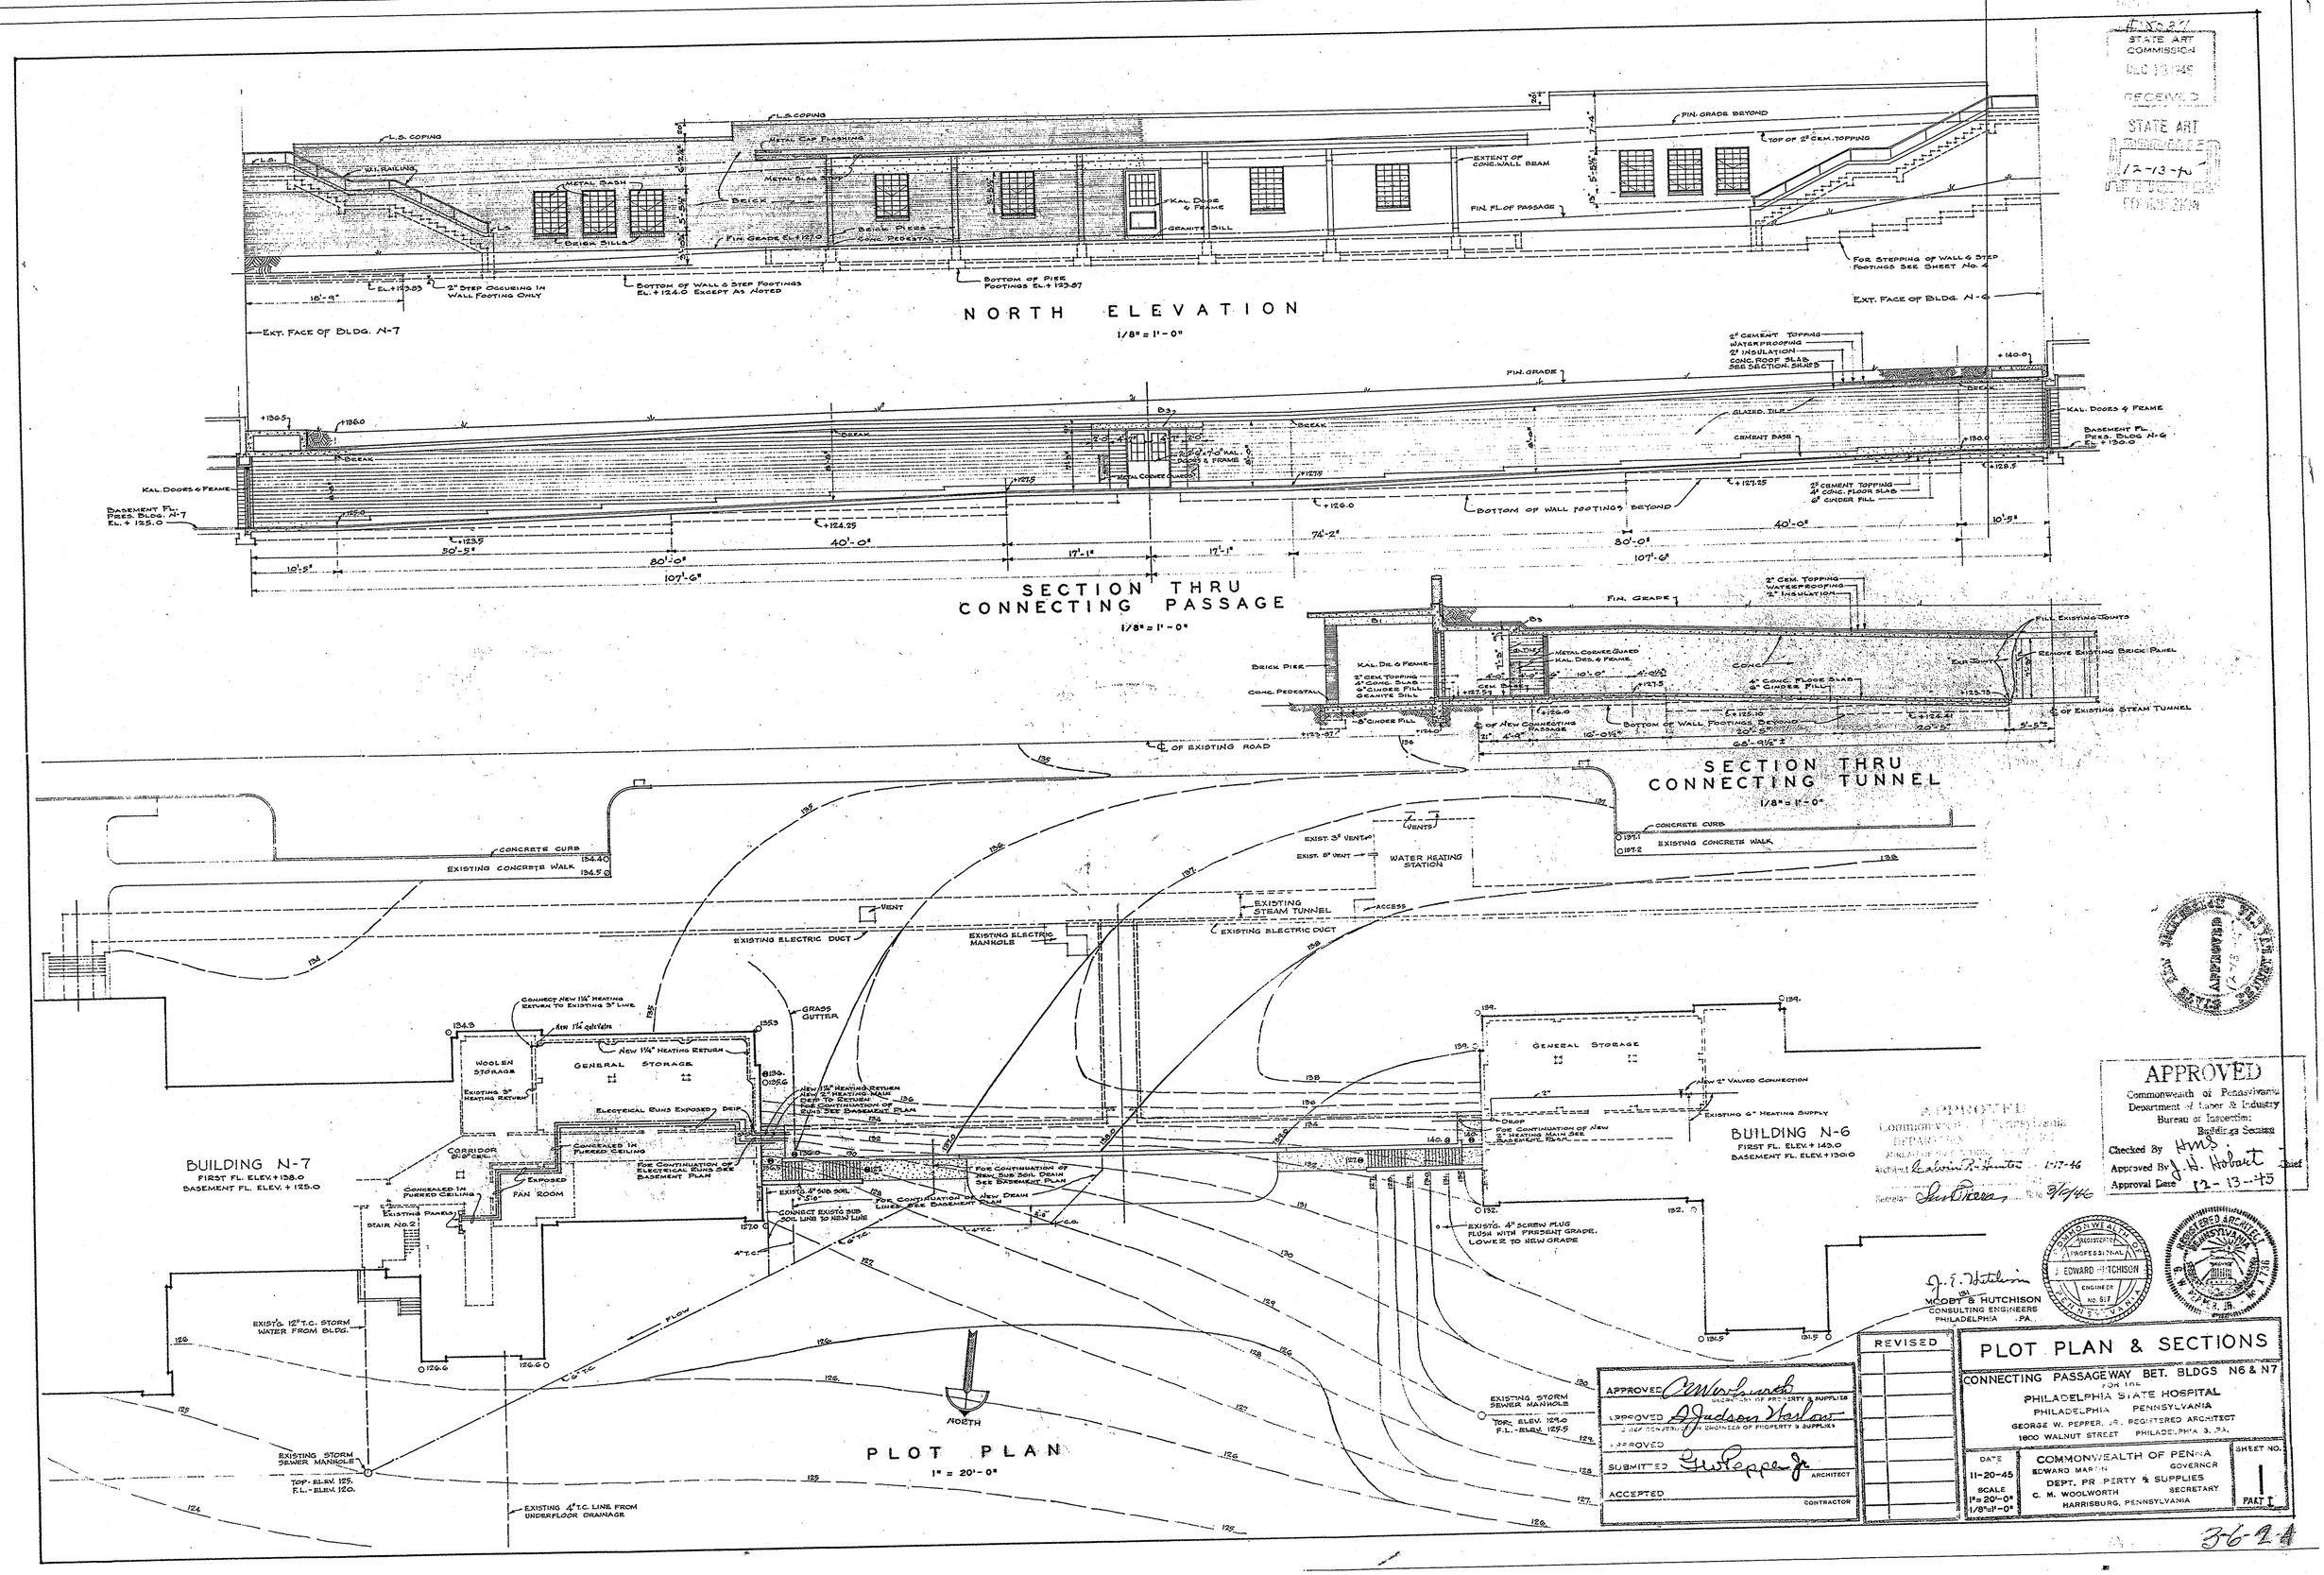
NORTH ELEVATION
1/8" = 1'-0"
SECTION THRU CONNECTING PASSAGE
1/8" = 1'-0"
SECTION THRU CONNECTING TUNNEL
1/8" = 1'-0"
PLOT PLAN
1" = 20'-0"
BUILDING N-7
FIRST FL. ELEV. + 138.0
BASEMENT FL. ELEV. + 125.0
BUILDING N-6
FIRST FL. ELEV. + 143.0
BASEMENT FL. ELEV. + 130.0
GENERAL STORAGE
WOOLEN STORAGE
CORRIDOR
FAN ROOM
STAIR No. 2
EXISTING PANELS
EXISTING STEAM TUNNEL
WATER HEATING STATION
EXISTING ELECTRIC DUCT
EXISTING ELECTRIC MANHOLE
EXISTING CONCRETE WALK
CONCRETE CURB
EXISTING STORM SEWER MANHOLE
EXISTING 4" T.C. LINE FROM UNDERFLOOR DRAINAGE
EXISTING 12" T.C. STORM WATER FROM BLDG.
NORTH
FIN. GRADE BEYOND
EXT. FACE OF BLDG. N-7
EXT. FACE OF BLDG. N-6
KAL. DOORS & FRAME
BASEMENT FL. PIER. BLDG. N-7 EL. + 125.0
BASEMENT FL. PIER. BLDG. N-6 EL. + 130.0
BOTTOM OF WALL FOOTINGS BEYOND
FOR STEPPING OF WALL & STEP FOOTINGS SEE SHEET No. 4
APPROVED
Commonwealth of Pennsylvania
Department of Labor & Industry
Bureau of Inspection
Building Section
Checked By
Approved By
Approval Date 12-13-45
MOODY & HUTCHISON
CONSULTING ENGINEERS
PHILADELPHIA PA.
REVISED
APPROVED
SUBMITTED
ACCEPTED
ARCHITECT
CONTRACTOR
PLOT PLAN & SECTIONS
CONNECTING PASSAGEWAY BET. BLDGS N6 & N7
FOR THE
PHILADELPHIA STATE HOSPITAL
PHILADELPHIA PENNSYLVANIA
GEORGE W. PEPPER, JR. REGISTERED ARCHITECT
1800 WALNUT STREET PHILADELPHIA 3, PA.
DATE 11-20-45
SCALE 1" = 20'-0" 1/8" = 1'-0"
COMMONWEALTH OF PENNA
GOVERNOR EDWARD MARTIN
DEPT. PROPERTY & SUPPLIES
SECRETARY C. M. WOOLWORTH
HARRISBURG, PENNSYLVANIA
SHEET NO. 1
PART I
3624