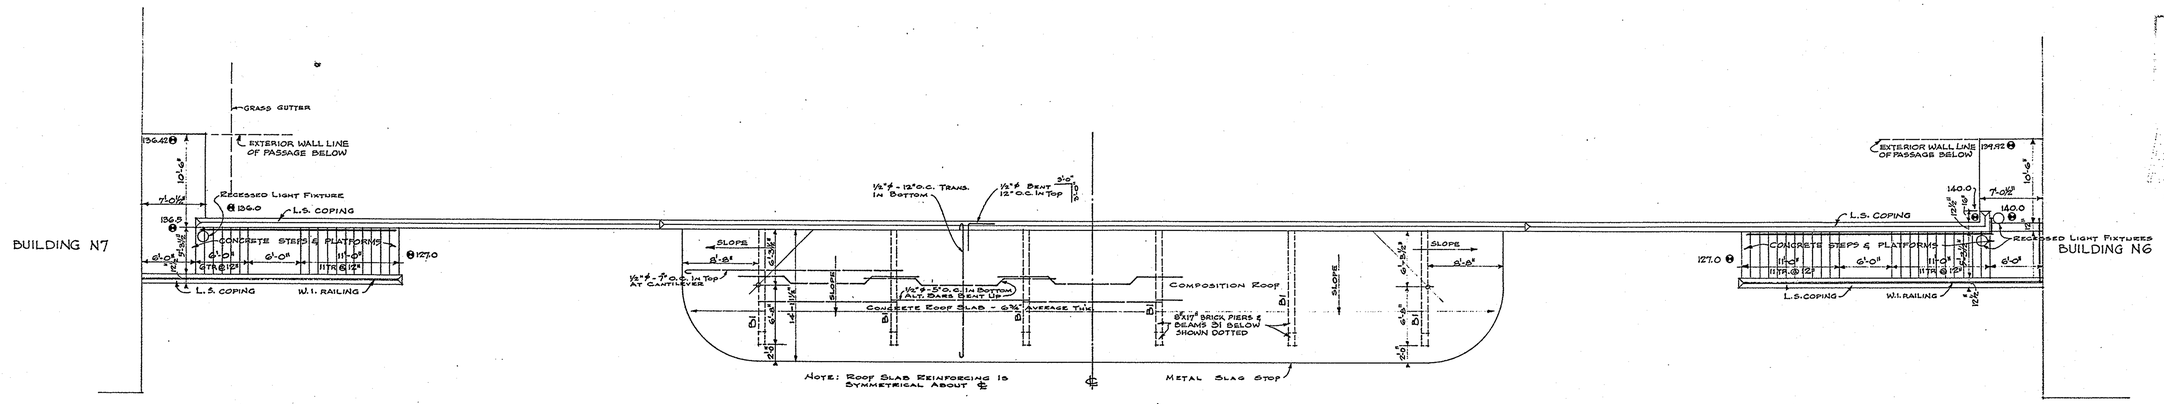

ROOF PLAN

NOTES

STRUCTURAL

FOR ELEVATIONS OF BOTTOMS OF WALL FOOTINGS SEE SHEET No. 1
FOR BEAM SCHEDULE AND REINFORCING DETAILS OF CONNECTING PASSAGE, CONNECTING TUNNEL, SHELTER FLOOR AND CONC. PAVING SEE SHEET No. 3
FOR REINFORCING DETAILS OF STEPS SEE SHEET No. 4

ELECTRICAL

ALL WIRE TO BE #10 AWG
FOR LOCATION OF CEILING FIXTURE SEE SHEET No. 3
FOR LOCATION OF BRACKET AND RECESSED LIGHTS AT STEPS SEE SHEET No. 4

MECHANICAL

FOR DETAILS OF RADIATOR HANGERS AND SWING CONNECTIONS SEE SHEET No. 3

SYMBOLS AND ABBREVIATIONS

- Existing Contoues
- New Contoues
- Existing Geades
- New Geades
- Existing Constreuction To Be Removed
- Existing Constreuction To Remain
- Concrete
- Face Brick
- Face Brick - Common Brick Back Up
- Common Brick
- Tile
- Cement, Limestone or Granite - As Noted
- Cinder Fill
- Earth
- Clay Backfill
- Insulation

Conc.	-	Concrete
Cem.	-	Cement
Gl. Tile	-	Glazed Tile
Kal. Dr.	-	Kalamein Door
L.S.	-	Limestone
W.I.	-	Wrot. Iron
Exp. Joint	-	Expansion Joint
W.P.Gl.	-	Wire Glass
Inv. - F.L.	-	Invert - Flow Line
C.I.	-	Cast Iron
F.D.	-	Floor Drain With Trap
C.O.	-	Cleanout

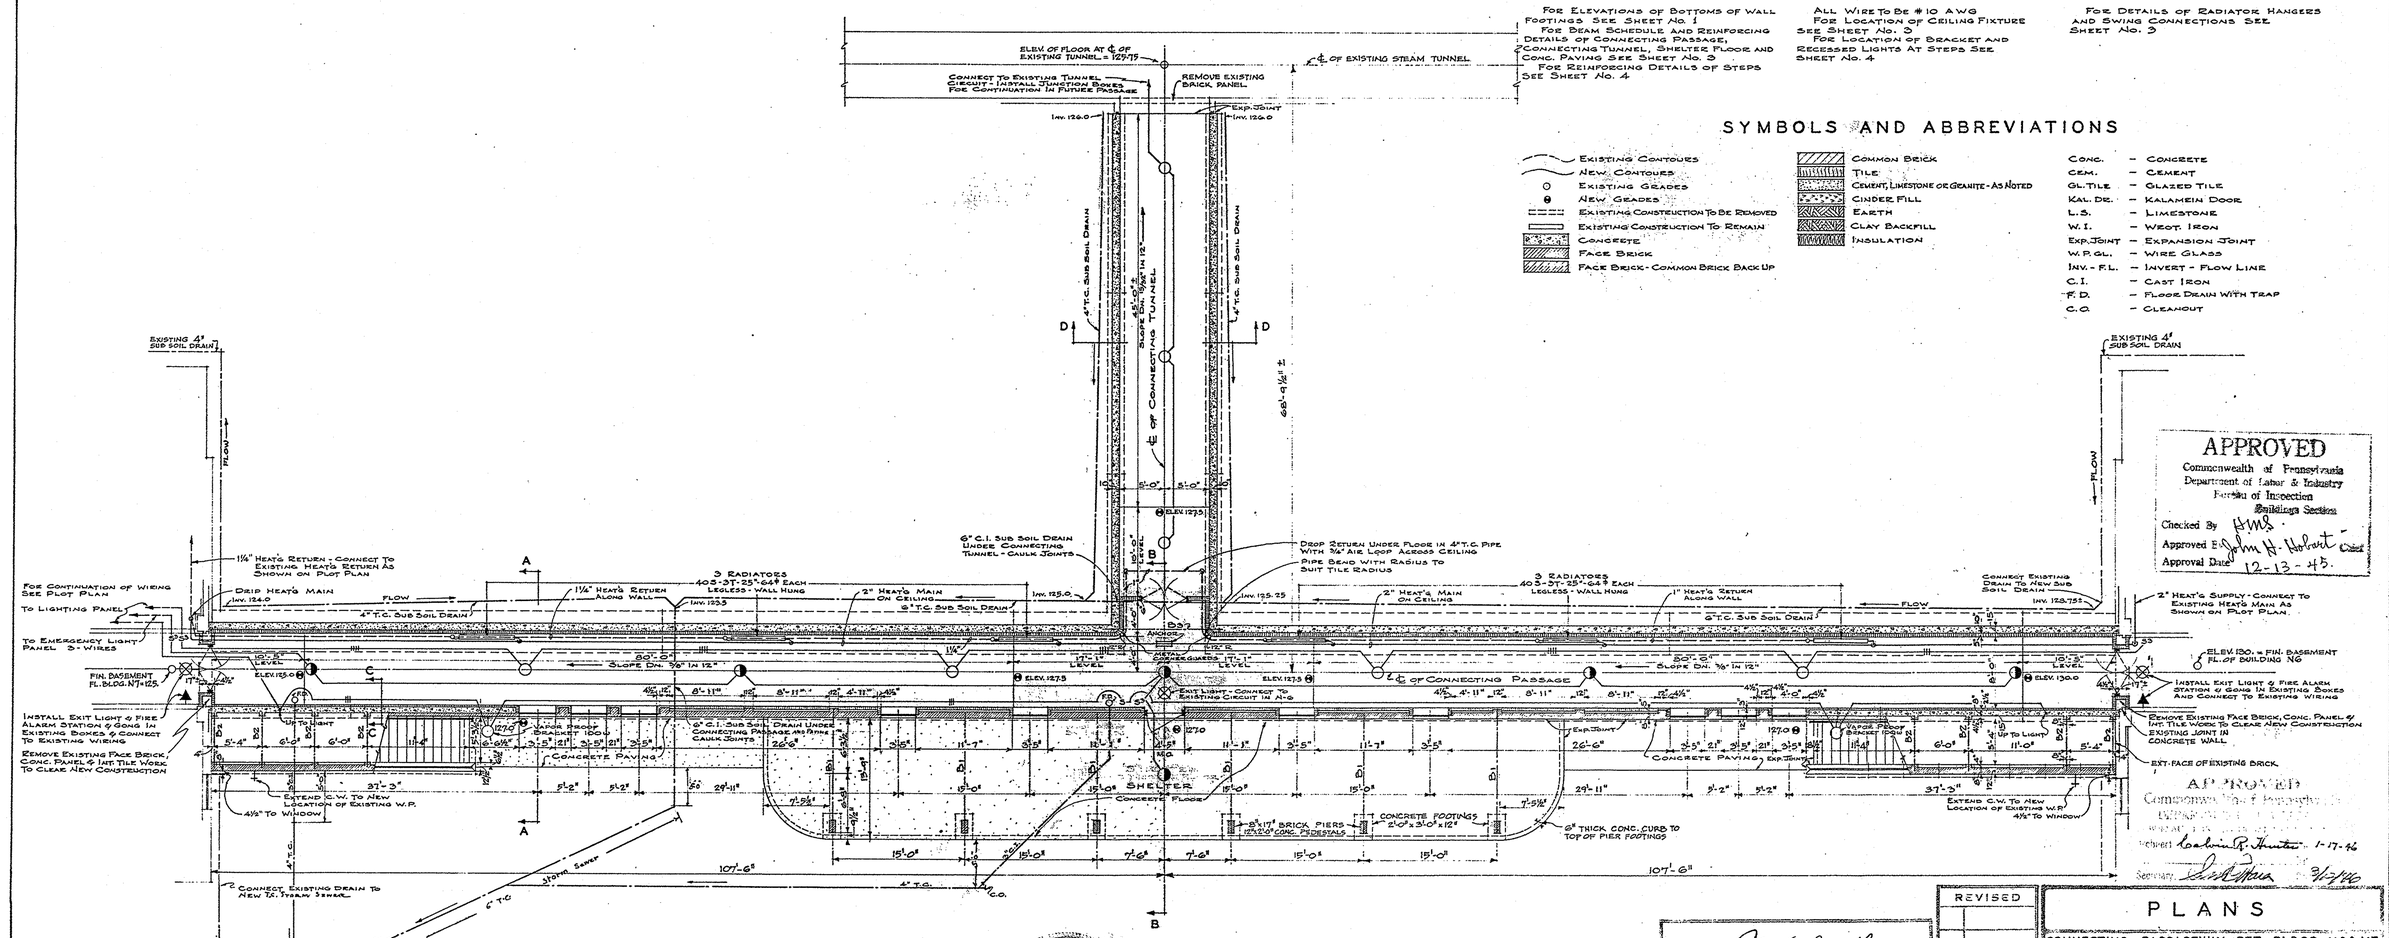

BASEMENT PLAN

APPROVED
Commonwealth of Pennsylvania
Department of Labor & Industry
Bureau of Inspection
Buildings Section
Checked By HMS
Approved By John H. Hobart
Approval Date 12-13-45

APPROVED
Commonwealth of Pennsylvania
Department of Labor & Industry
Bureau of Inspection
Buildings Section
Approved Charles R. Hunter 1-17-46
Secretary

STATE ART COMMISSION
STATE ART COMMISSION

J. E. Whitelaw
MOODY & HUTCHISON
CONSULTING ENGINEERS
PHILADELPHIA PA.

APPROVED 12-13-46 PENNSYLVANIA

J. EDWARD HUTCHISON

REGISTERED ARCHITECT GEORGE W. PEPPER, JR. PENNSYLVANIA

CONSULTED	C. M. Woolworth — Secretary of Property & Supplies
APPROVED	A. Judson Marlow — Deputy Secretary of Property & Supplies
APPROVED	G. W. Pepper Jr. — Architect
SUBMITTED	Contractor

REVISED

PLANS

CONNECTING PASSAGEWAY BET. BLDGS. N6 & N7
FOR THE
PHILADELPHIA STATE HOSPITAL
PHILADELPHIA PENNSYLVANIA
GEORGE W. PEPPER, JR., REGISTERED ARCHITECT
1400 WALNUT STREET PHILADELPHIA PA.

DATE 11-20-45	COMMONWEALTH OF PENNSYLVANIA EDWARD MARTIN GOVERNOR DEPT. PROPERTY & SUPPLIES C. M. WOOLWORTH SECRETARY HARRISBURG, PENNSYLVANIA	SHEET No. 2 PART I
SCALE 1/8"=1'-0"		

JAN 22 1946