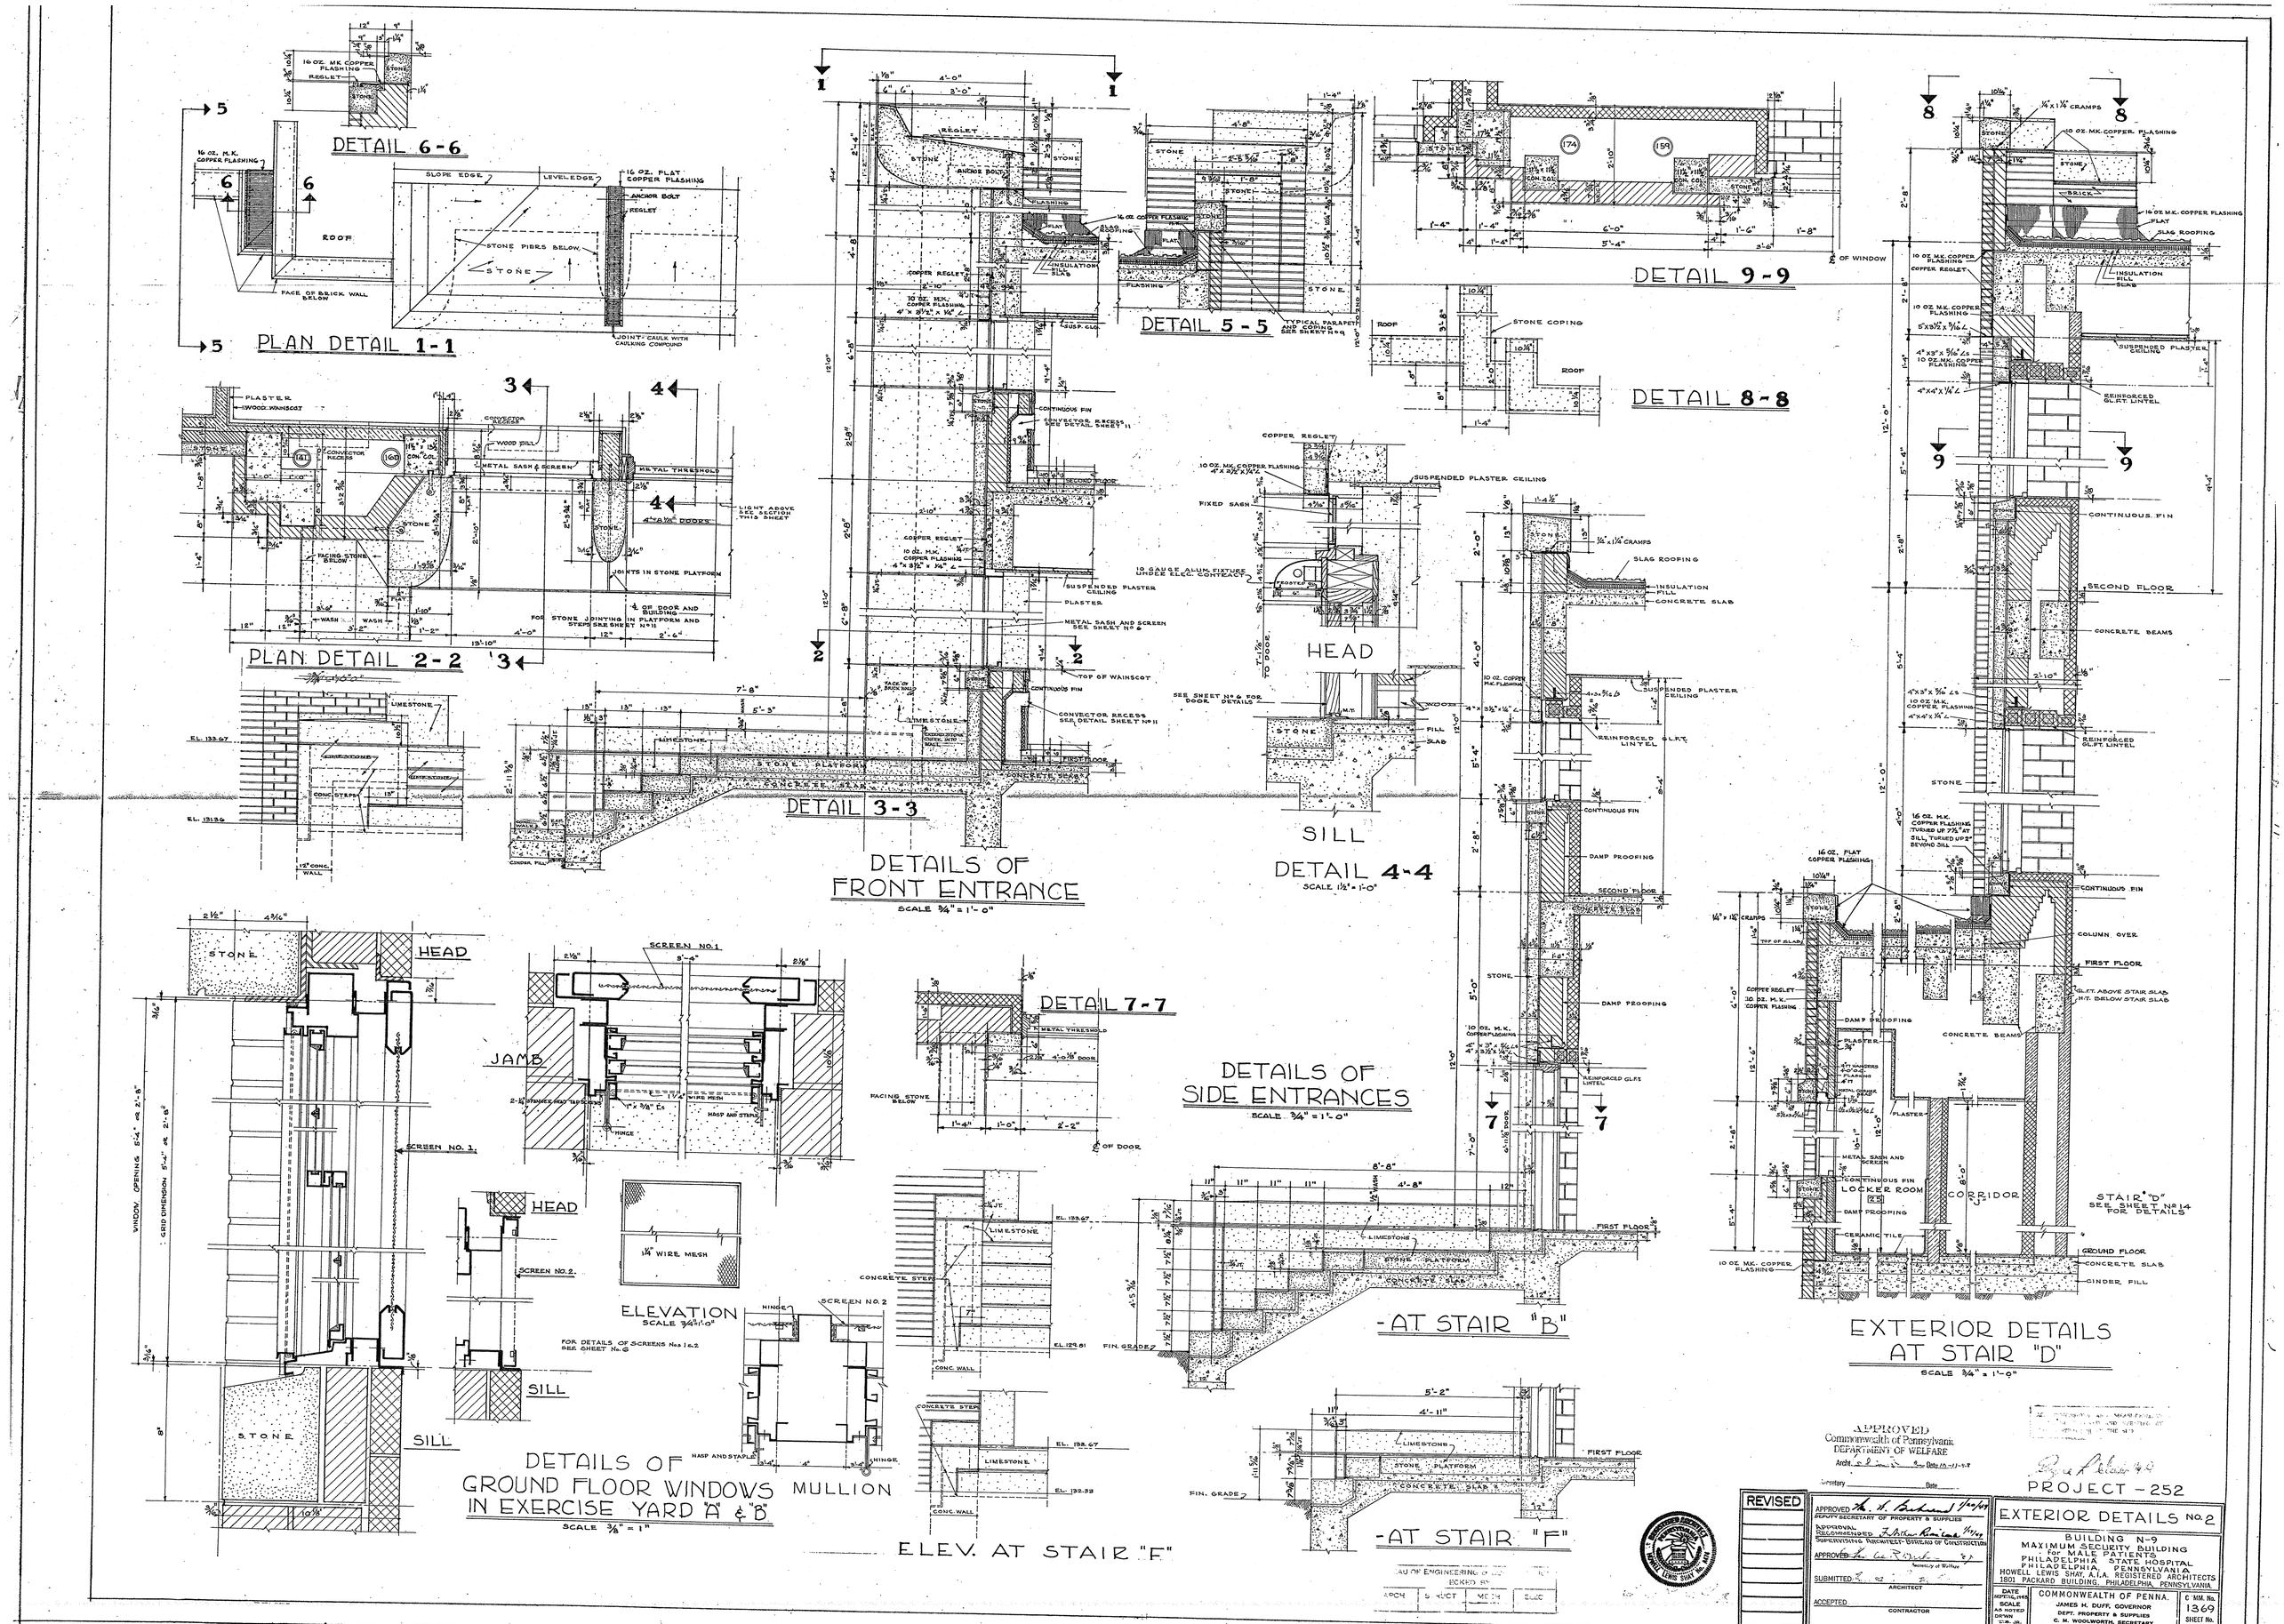
DETAIL 6-6
PLAN DETAIL 1-1
PLAN DETAIL 2-2
DETAIL 3-3
DETAILS OF FRONT ENTRANCE
SCALE 3/4" = 1'-0"
DETAIL 5-5
DETAIL 9-9
DETAIL 8-8
HEAD
SILL
DETAIL 4-4
SCALE 1 1/2" = 1'-0"
DETAIL 7-7
DETAILS OF SIDE ENTRANCES
SCALE 3/4" = 1'-0"
-AT STAIR "B"
EXTERIOR DETAILS AT STAIR "D"
SCALE 3/4" = 1'-0"
DETAILS OF GROUND FLOOR WINDOWS IN EXERCISE YARD "A" & "B"
SCALE 3/8" = 1"
ELEVATION
SCALE 3/4" = 1'-0"
MULLION
ELEV. AT STAIR "F"
-AT STAIR "F"
APPROVED
Commonwealth of Pennsylvania
DEPARTMENT OF WELFARE
PROJECT - 252
REVISED
EXTERIOR DETAILS No. 2
BUILDING N-9
MAXIMUM SECURITY BUILDING
For MALE PATIENTS
PHILADELPHIA STATE HOSPITAL
PHILADELPHIA, PENNSYLVANIA
HOWELL LEWIS SHAY, A.I.A. REGISTERED ARCHITECT
1801 PACKARD BUILDING, PHILADELPHIA, PENNSYLVANIA
COMMONWEALTH OF PENNA.
JAMES H. DUFF, GOVERNOR
DEPT. PROPERTY & SUPPLIES
C. M. WOOLWORTH, SECRETARY
HARRISBURG, PENNSYLVANIA
C.M.M. No. 1369
SHEET No. 10